


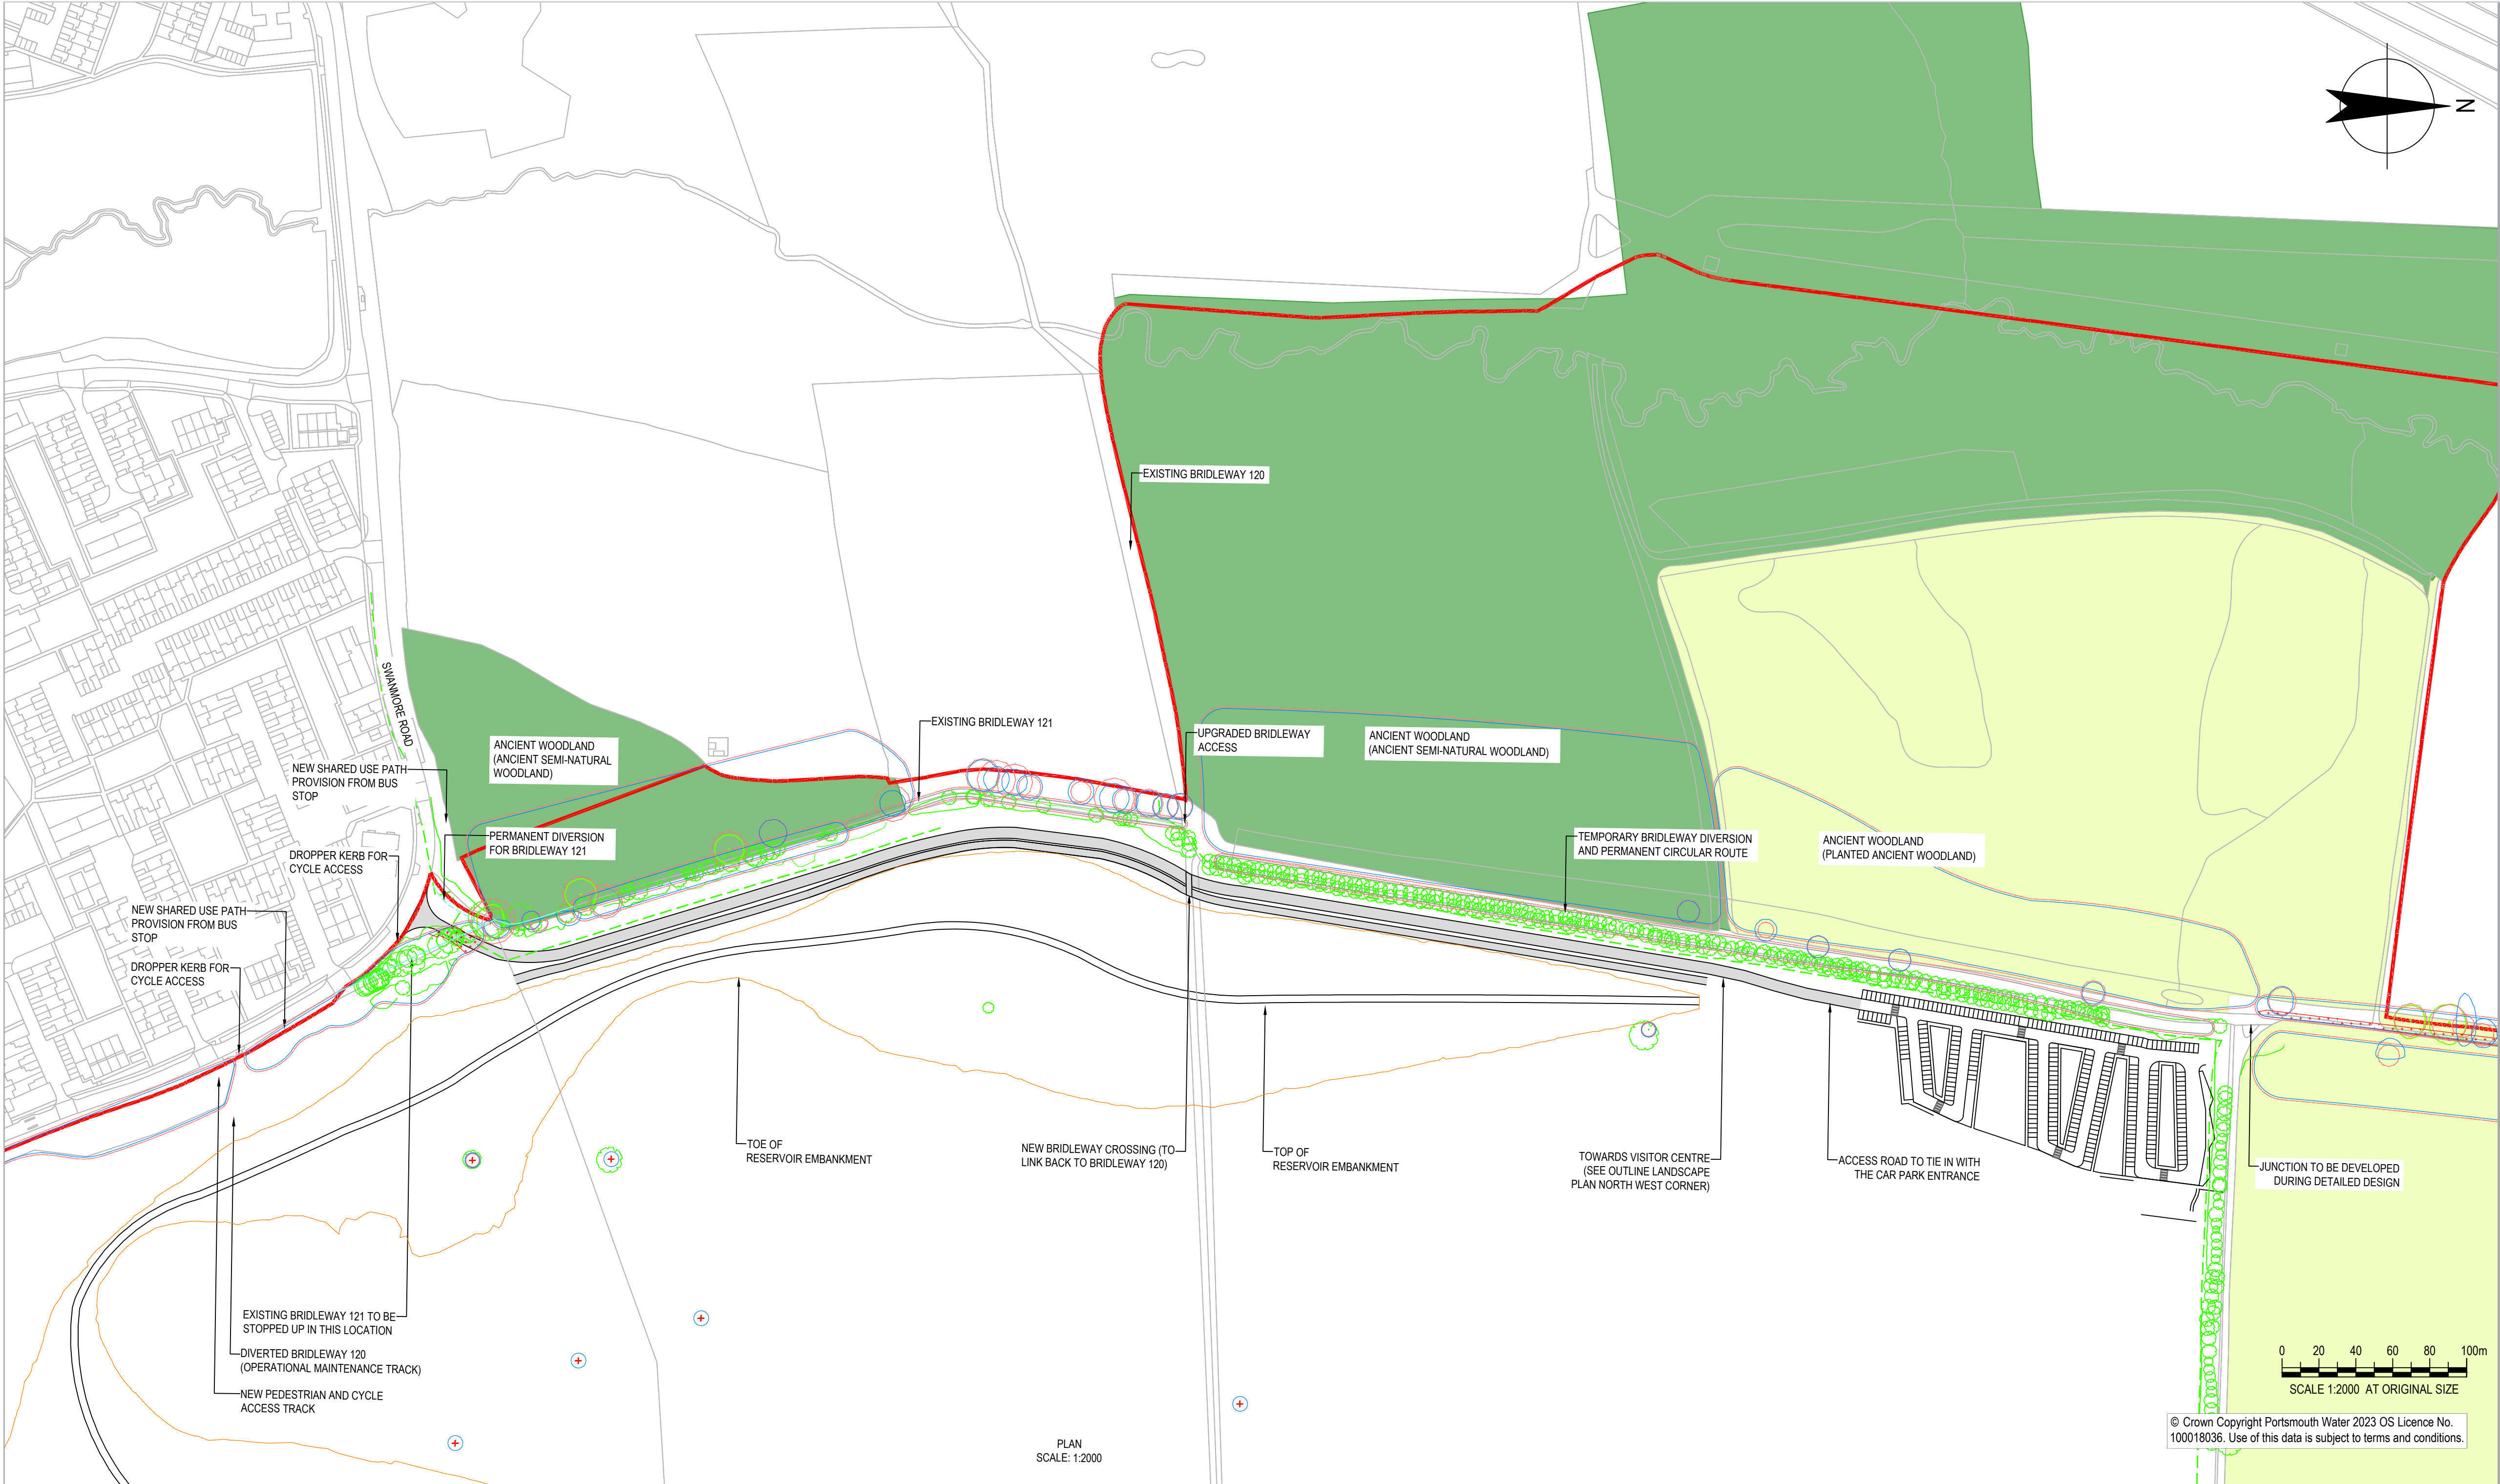

- Key
- Application boundary
 - Ancient and Semi Natural Woodland
 - Ancient Replanted Woodland
 - Ancient and Semi Natural Woodland / Ancient Replanted Woodland 15m offset
 - Category A tree
 - Category B tree
 - Category U tree
 - Category C tree
 - Root Protection Area (RPA)

NOTES

1. All dimensions in metres unless otherwise stated.

REFERENCE DOCUMENTS AND DRAWINGS

TO BE READ IN CONJUNCTION WITH: HTR-GHD-ZZ-ZZ-DR-T-0003 - SOUTHERN ACCESS ROAD JUNCTION WITH SWANMORE ROAD

P03	FOR APPROVAL	SWG	SWG	16/04/2024
P02	FOR APPROVAL	SWG	SWG	16/04/2024
P01	FOR COMMENTS	SWG	SWG	09/04/2024

Rev	Description	Checked	Approved	Date
Author	ST			
Designer	ST			
Drafting Check	SWG			
Design Check	SWG			

Telephone: Havant (023) 9249 9888
Fax: Havant (023) 9245 3632
Website: www.portsmouthwater.co.uk
Registered Office: PO Box 8 West Street
Havant Hampshire PO9 1LG
REGISTERED IN ENGLAND No. 2536455



Future Water
MJJV Ltd



Project No.
12547181

Client PORTSMOUTH WATER

Project HAVANT THICKET RESERVOIR

Status FOR APPROVAL


Status Code S4

Drawing Title
ACCESS ROUTES
VEHICLE ACCESS ROUTE SOUTH
SHEET 1 OF 1


Size
A1

Drawing No.
HTR-GHD-ZZ-ZZ-DR-T-0002

Rev
P03

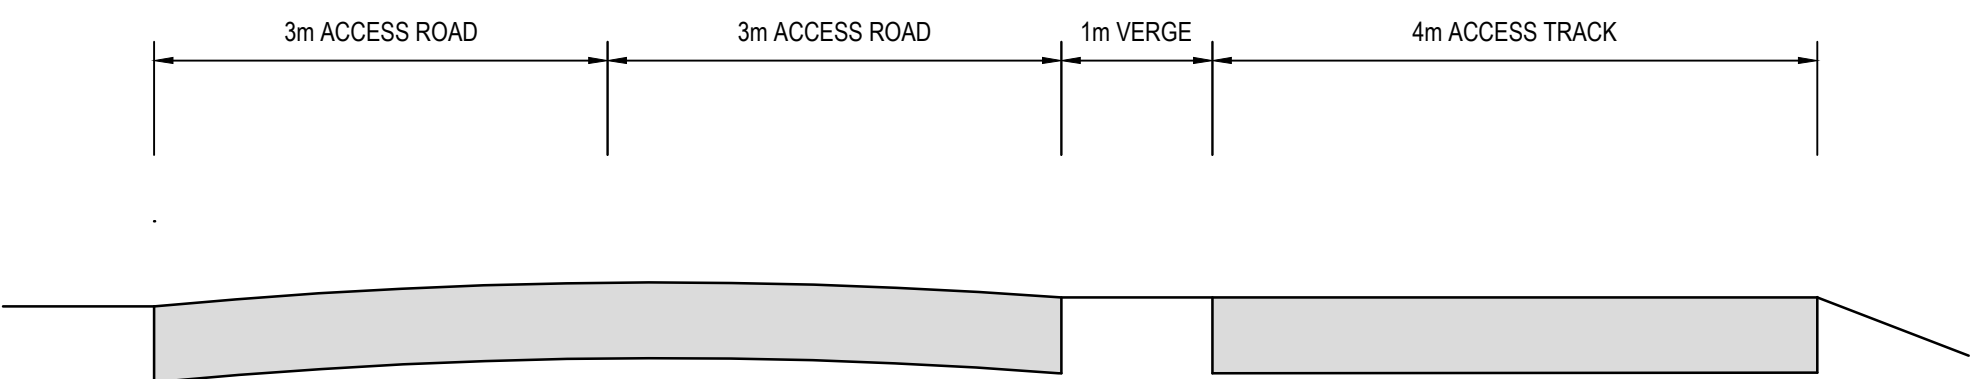

TYPICAL X SECTION WITH 1M WIDE MEDIAN/ VERGE BETWEEN ROAD AND ACCESS TRACK
SCALE 1:20

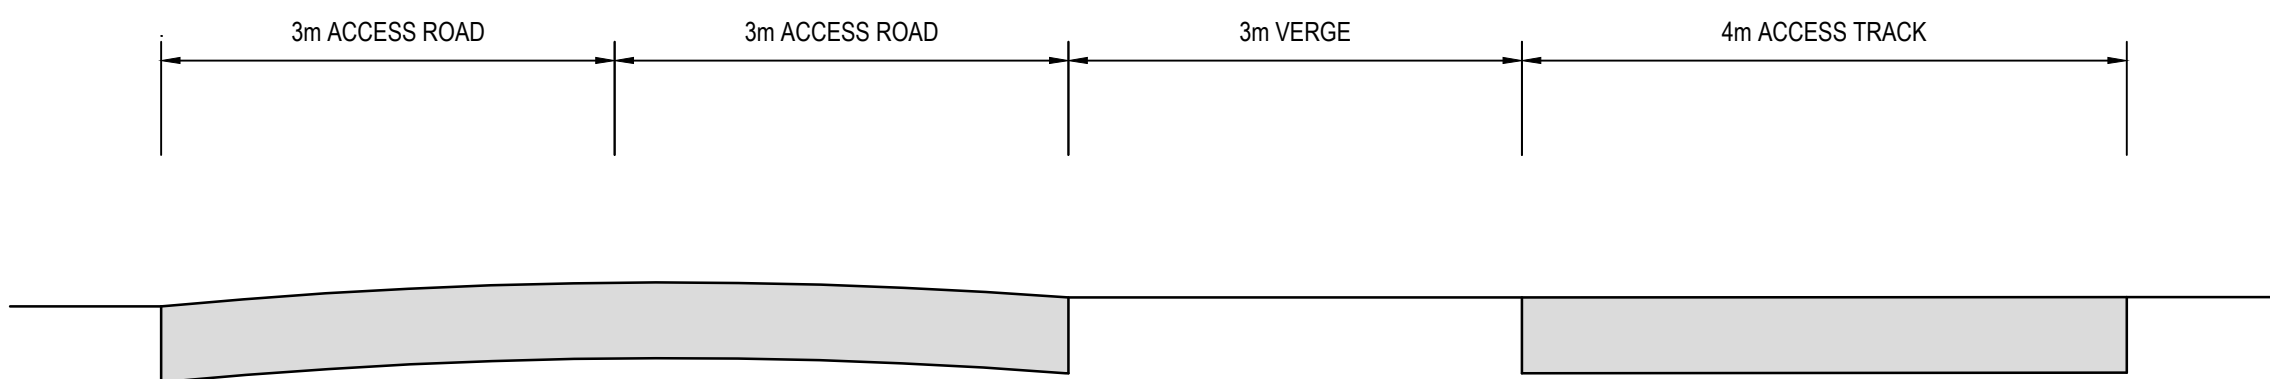

TYPICAL X SECTION WITH 3M WIDE MEDIAN/ VERGE BETWEEN ROAD AND ACCESS TRACK
SCALE 1:20

