General Notes

1. **This drawing is © copyright BLUNN Architects 2023. No unauthorised reproduction of any kind is permitted.**
2. No Dimensions to be scaled from this drawing
3. This map is reproduced from Ordnance Survey material with the permission of Ordnance Survey on behalf of the controller of Her Majesty's Stationery Office © Crown copyright. Unauthorised reproduction infringes Crown Copyright and may lead to prosecution or civil proceedings. (100019180), (2021)

Notes:

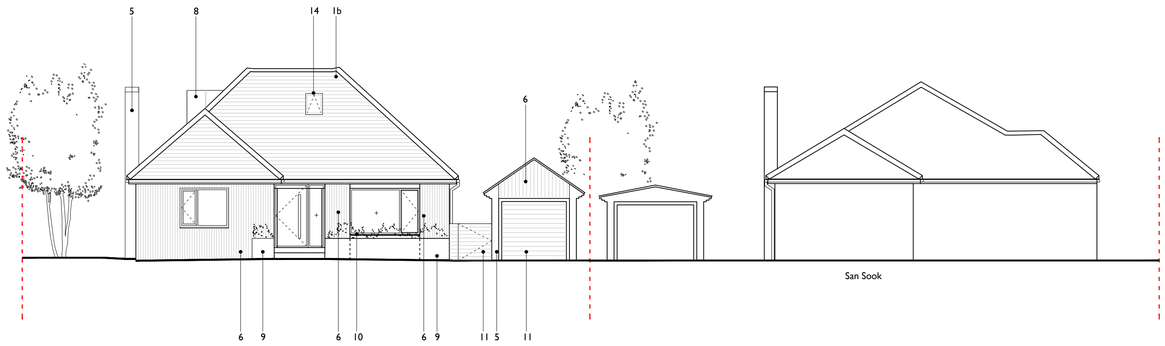

01 Proposed Front (South) Elevation 1:100

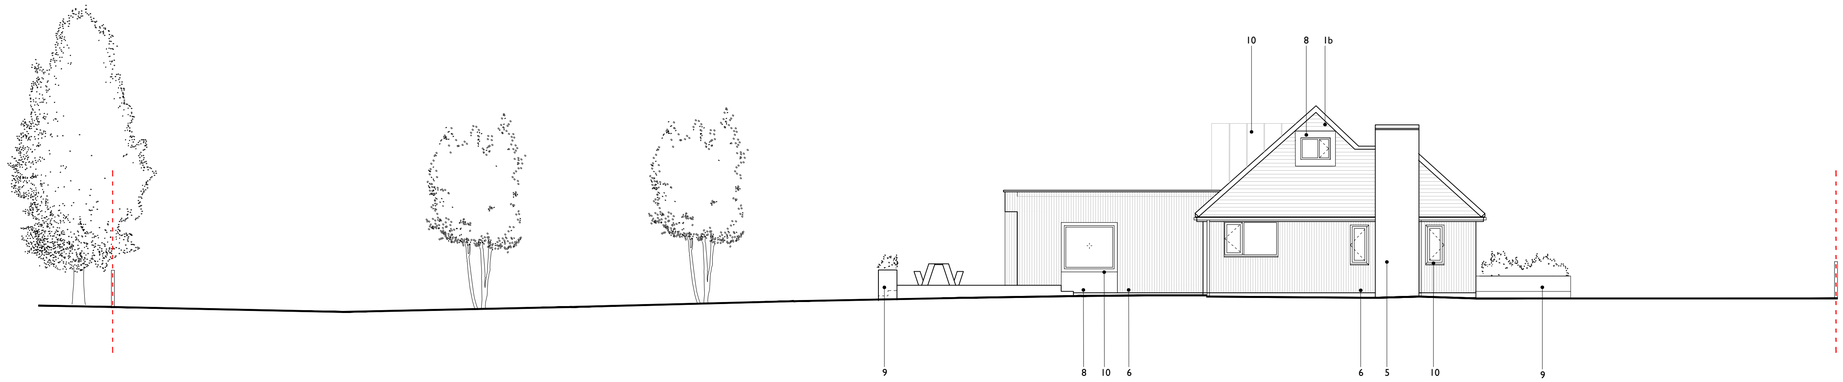

02 Proposed Side (West) Elevation 1:100

Key

1a	existing clay tiles
1b	proposed grey tiles
2	red/brown brick
3	PVC windows & doors
4	white painted bargeboard
5	light grey render
6	vertical timber cladding
7	black painted timber battens
8	dark grey PPC aluminium
9	grey brick
10	dark grey aluminium windows & doors
11	timber finish door
12	flat roof
13	proposed clay roof tiles
14	proposed roof light
15	proposed pergola

0 1 5 10m

FOR PLANNING

Rev	Date	Description	Drawn	Chkd
A	07.02.2024	Title sheet amendments - scale bar	TB	

BLUNN. ARCHITECTS

Foxcroft Studio
Oliver's Battery
Winchester
SO22 4JT

mail@blunnarchitects.com
tel:01962 275935
07977 148516

Kanga Warren
Pycroft Close, Hayling Island

Proposed South and West Elevations

Scale 1:100 @ A1 / 1:200 @ A3

P1050-A-ELE-310-A