


Location Plan

Site Address: Easting: 472845 Northing: 107733

Date Produced: 16-Apr-2024

Scale: 1:1250 @A3

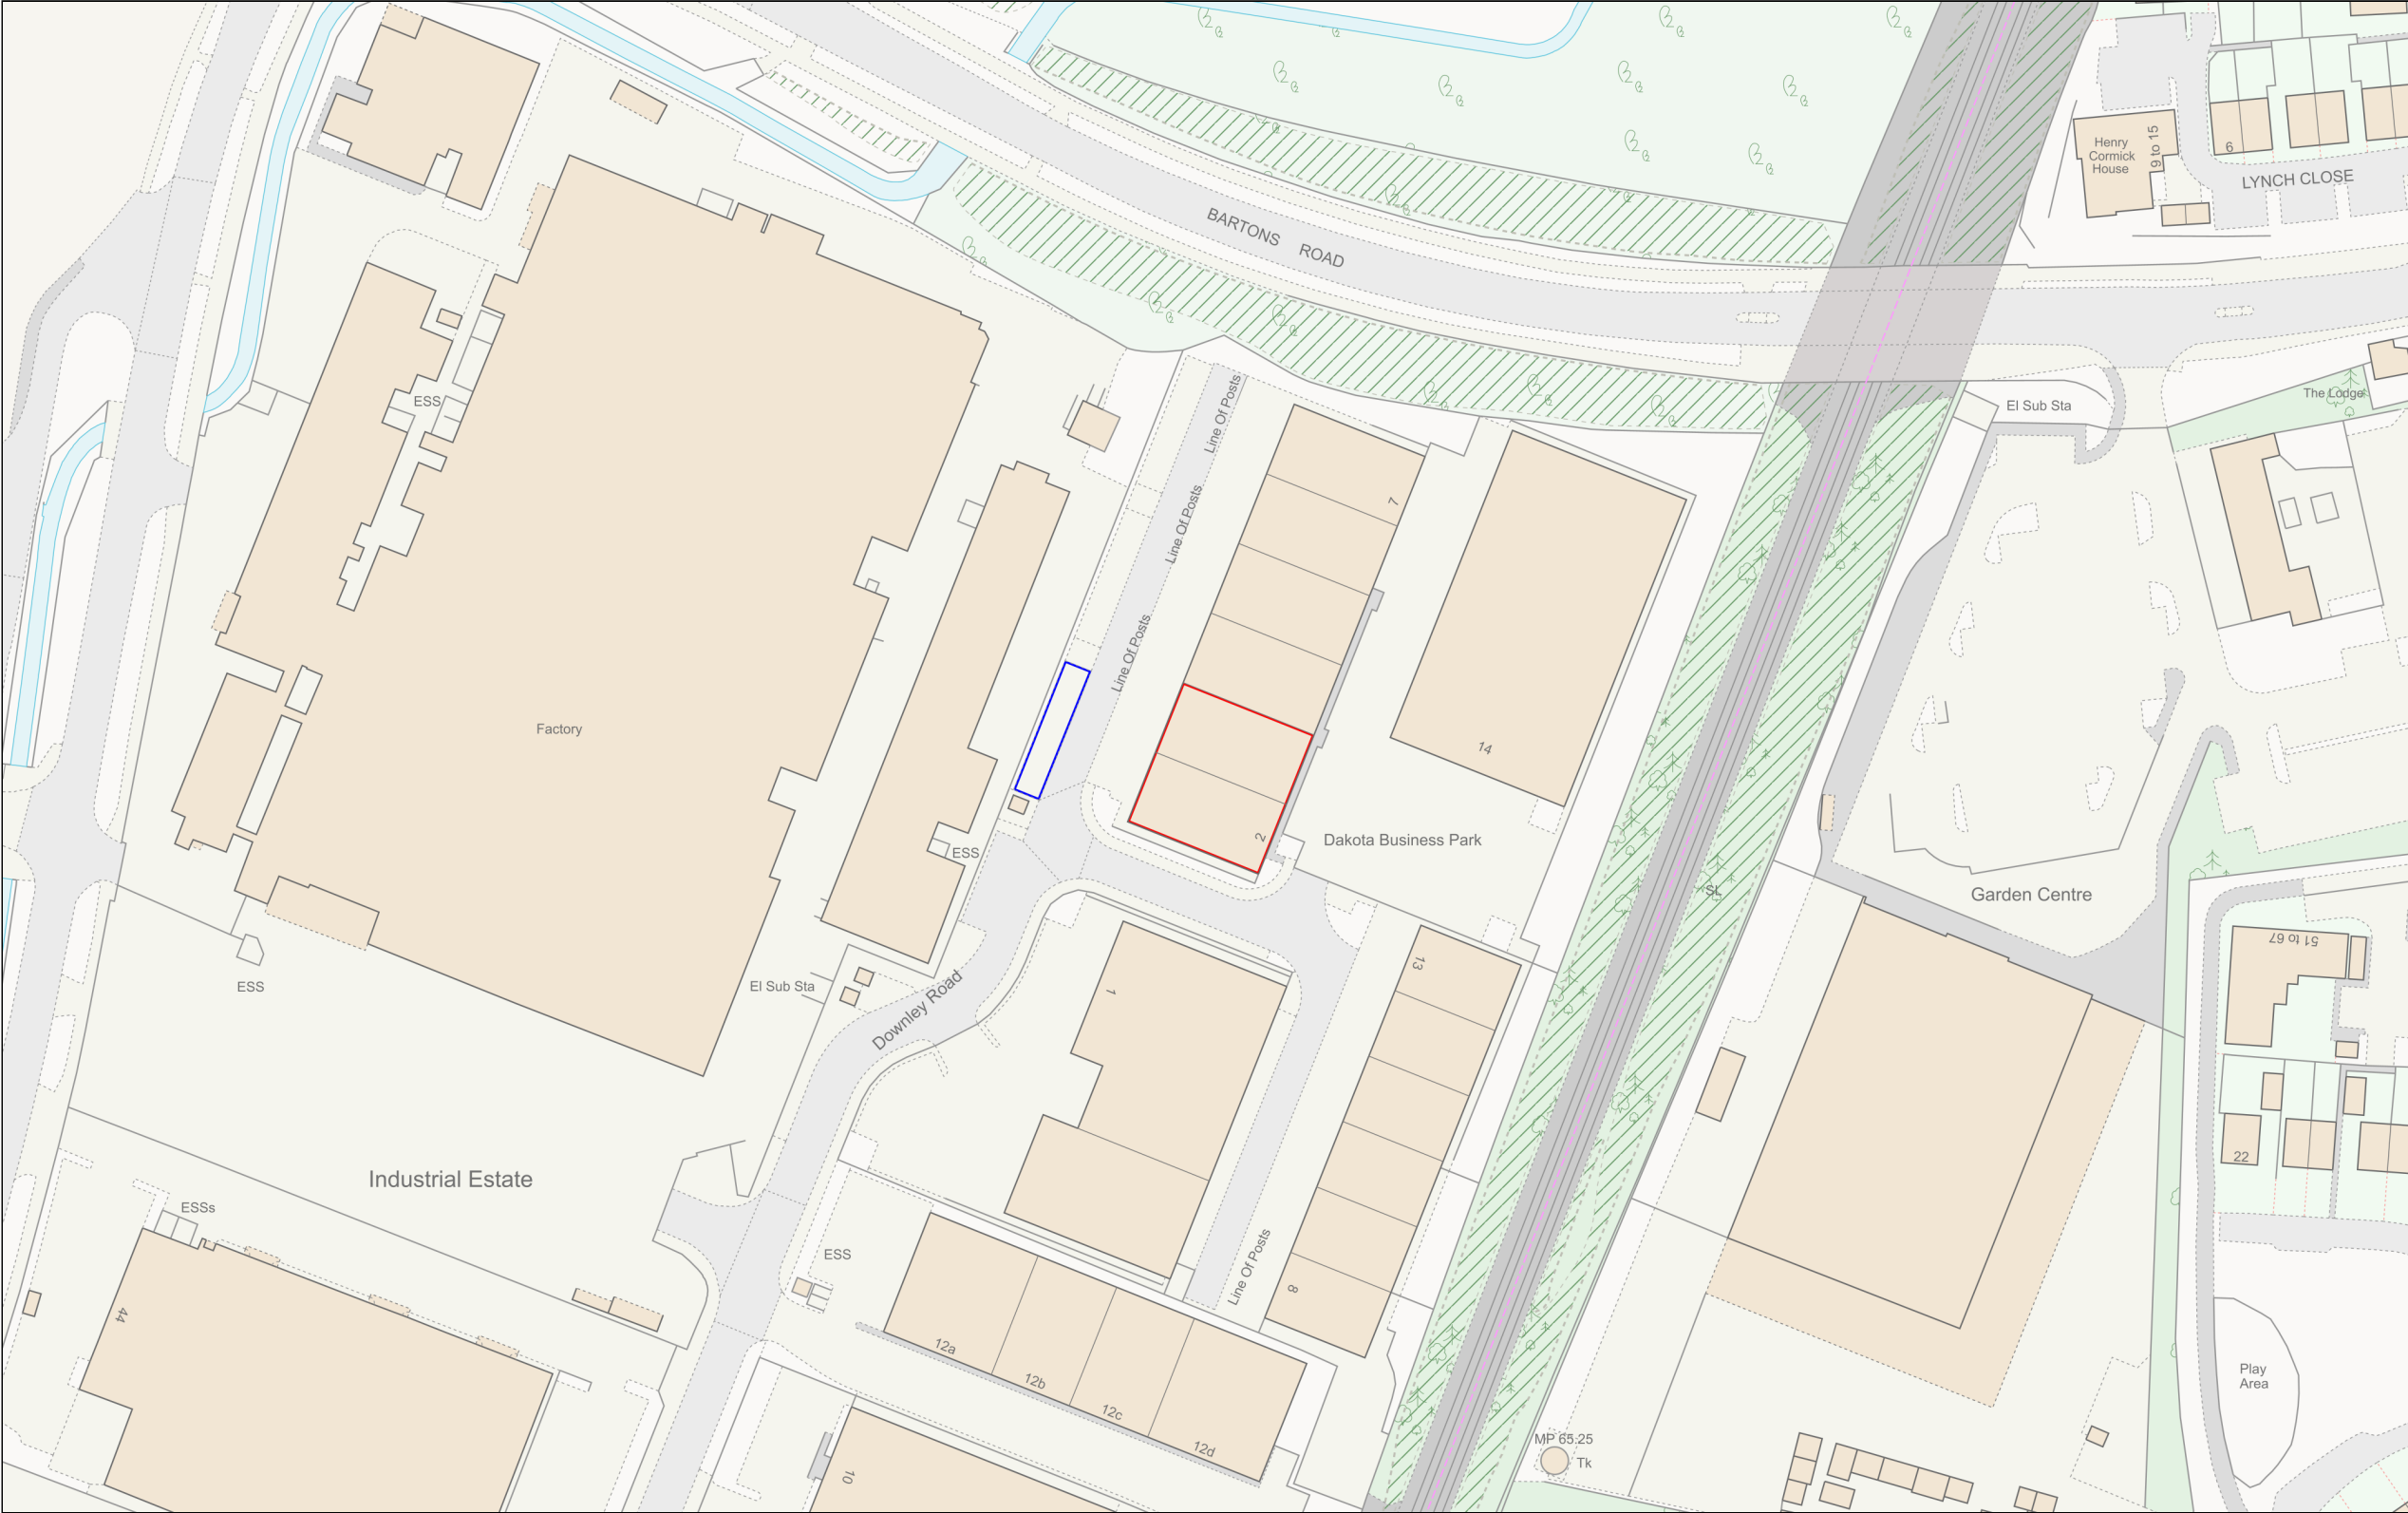

Planning Portal Reference: PP-12983311v1

