




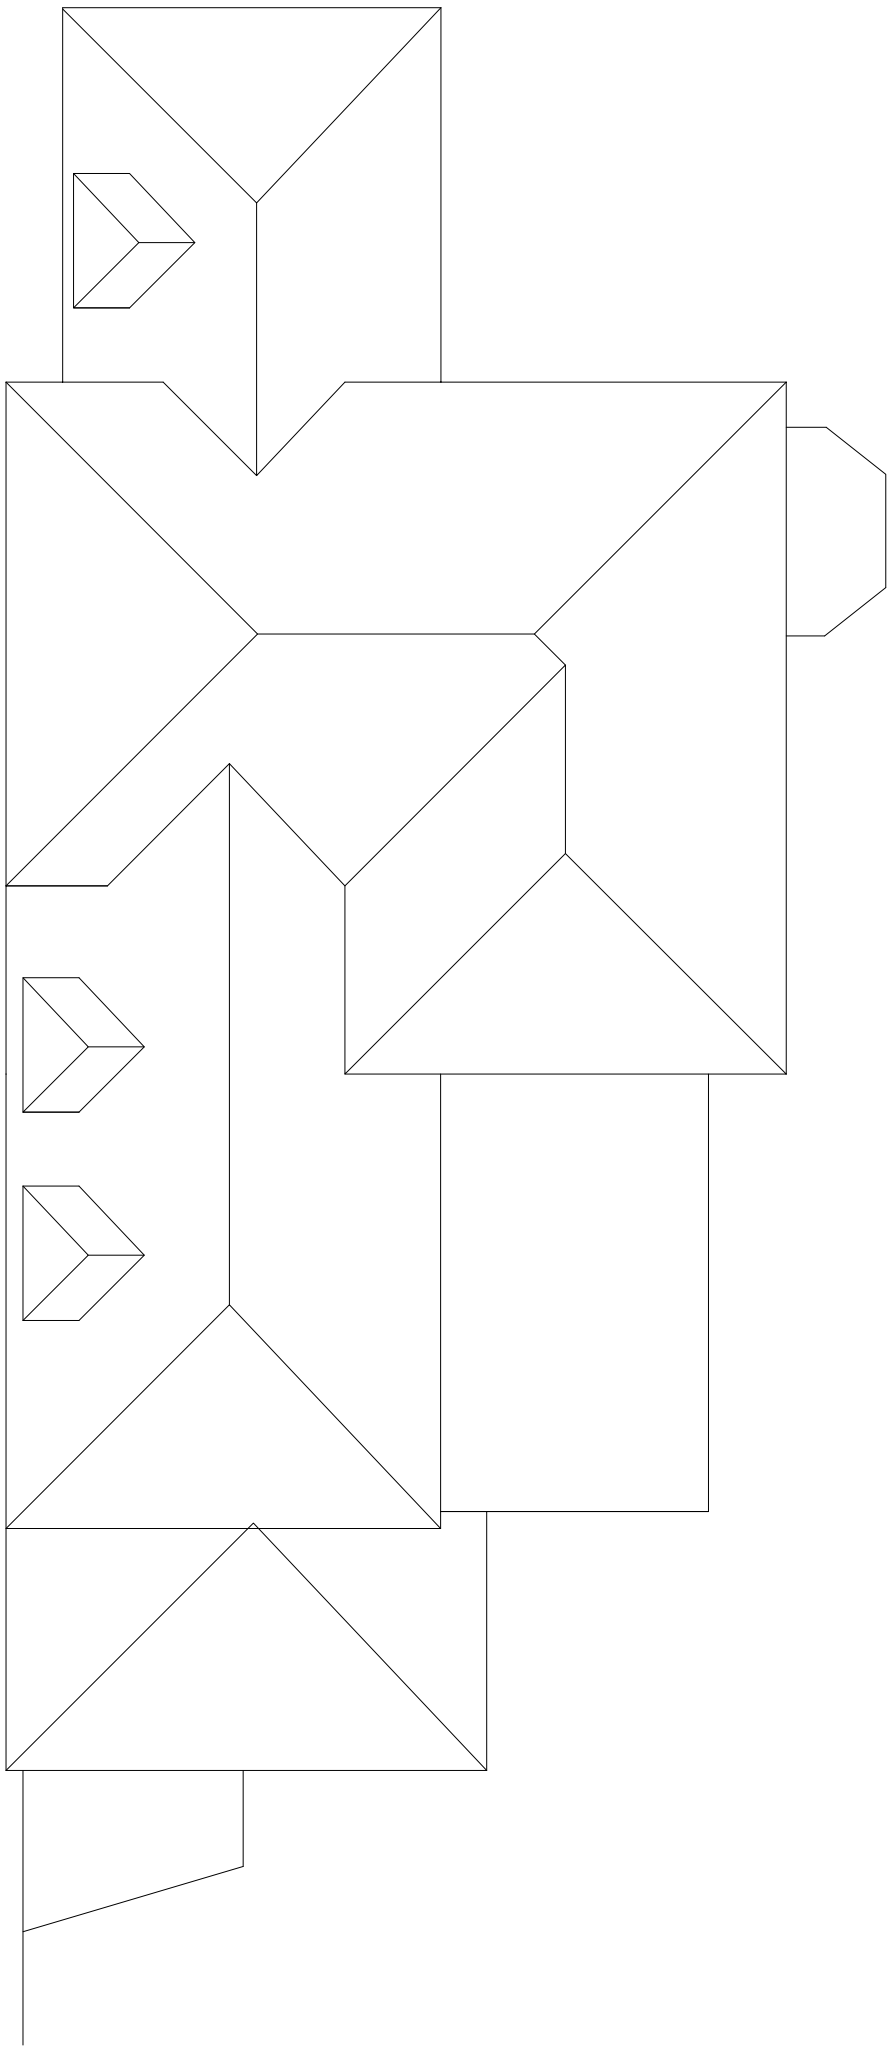

Existing Roof Plan

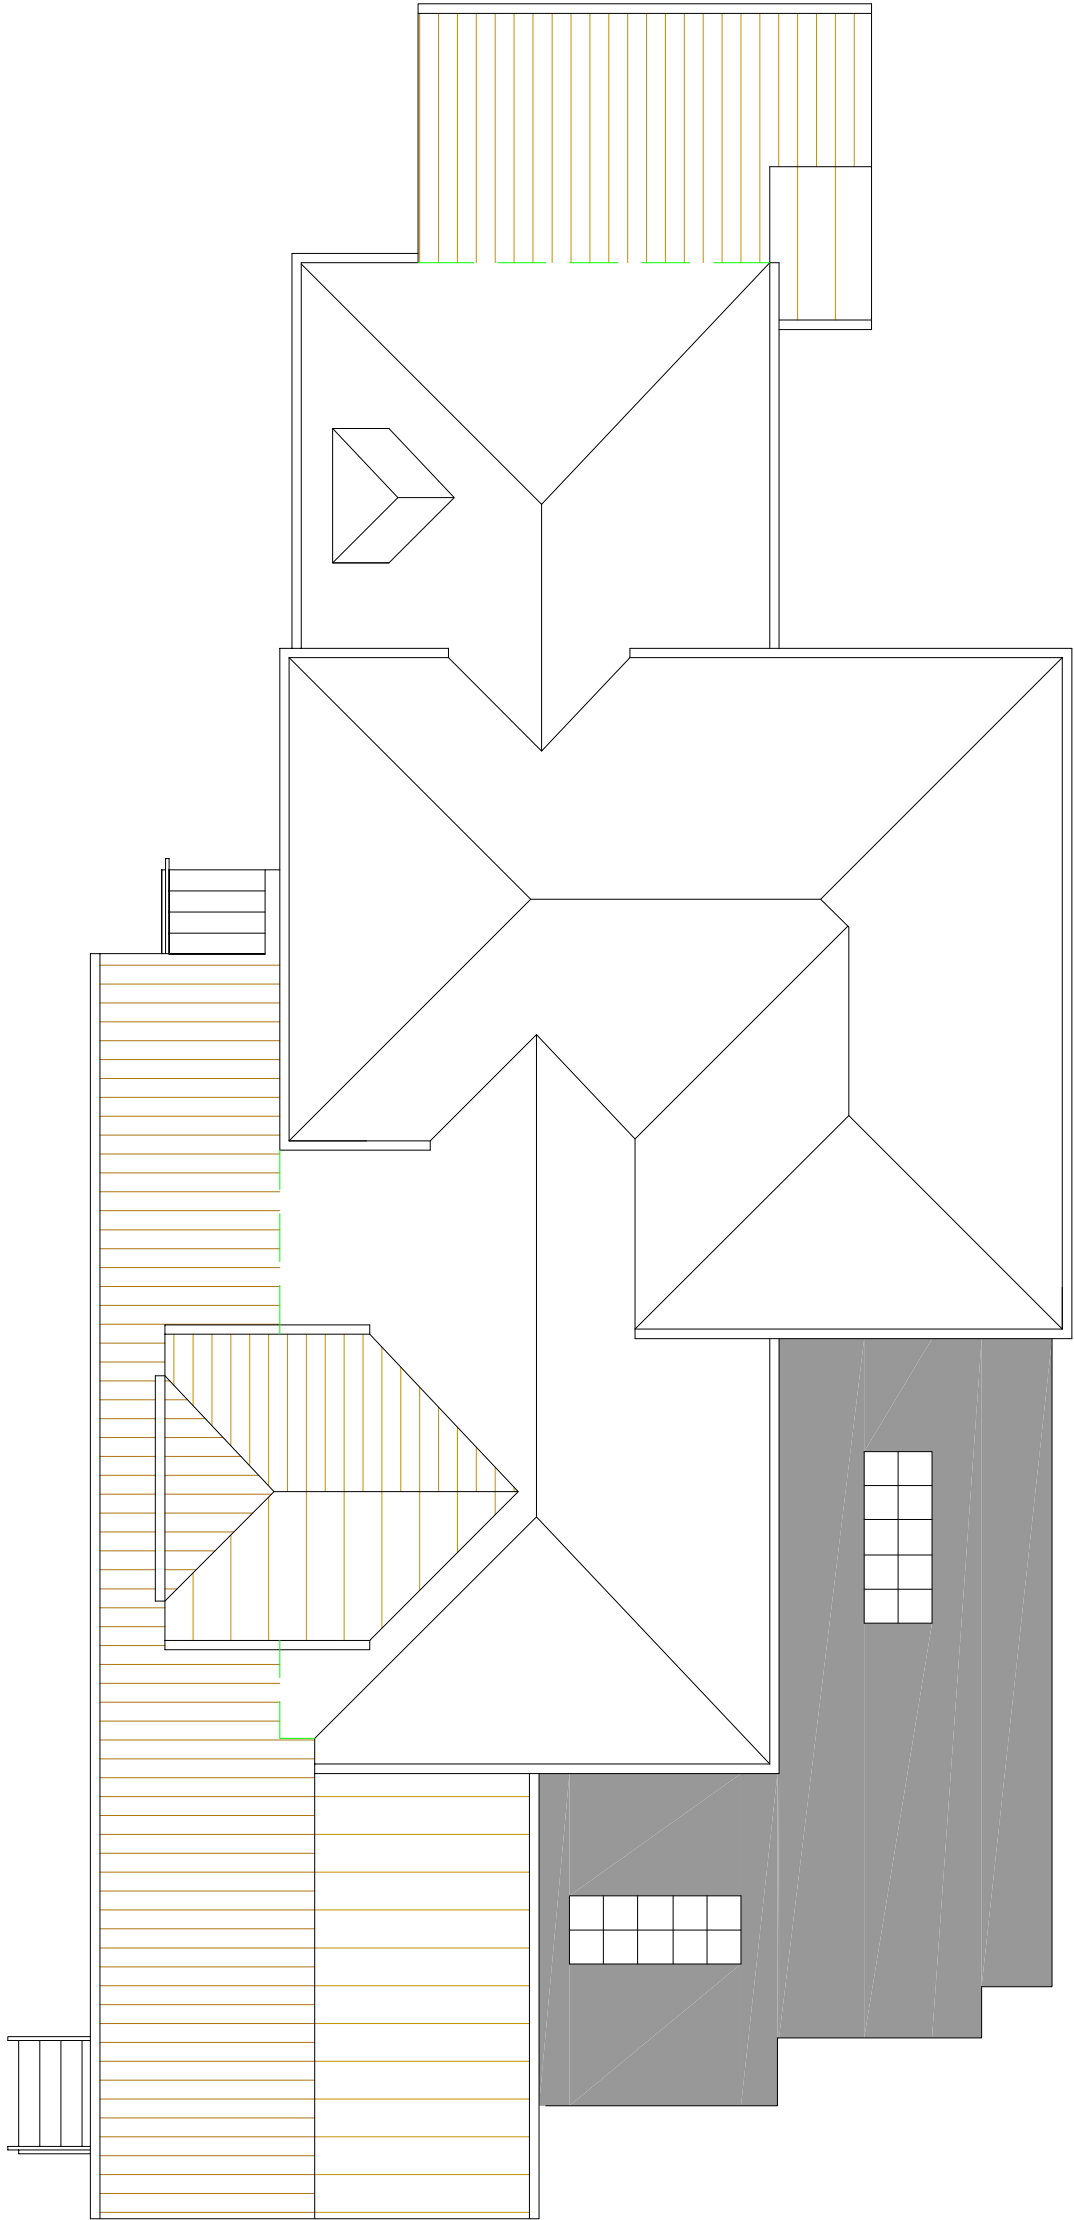

Proposed Roof Plan

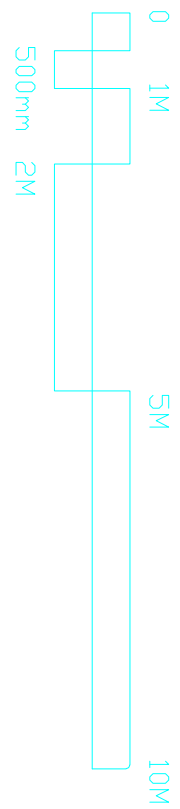

SCALE	TITLE	PETER GALLDWAY ARCHITECT
1/100	Proposed Extension	
DATE	Shore House, 5B, Mill Lane	
Feb. 2024	Langstone, Havant	
DETAIL		
Roof Plans		
ISSUING NO	24/101/P03	
DATE		
PG		
PETER GALLDWAY ARCHITECT		
HAYANT, HAMPSHIRE PO9 3BA		
TEL 02392 483153		
MDB 07808 483366		
E-MAIL peter@gparchitect.co.uk		