


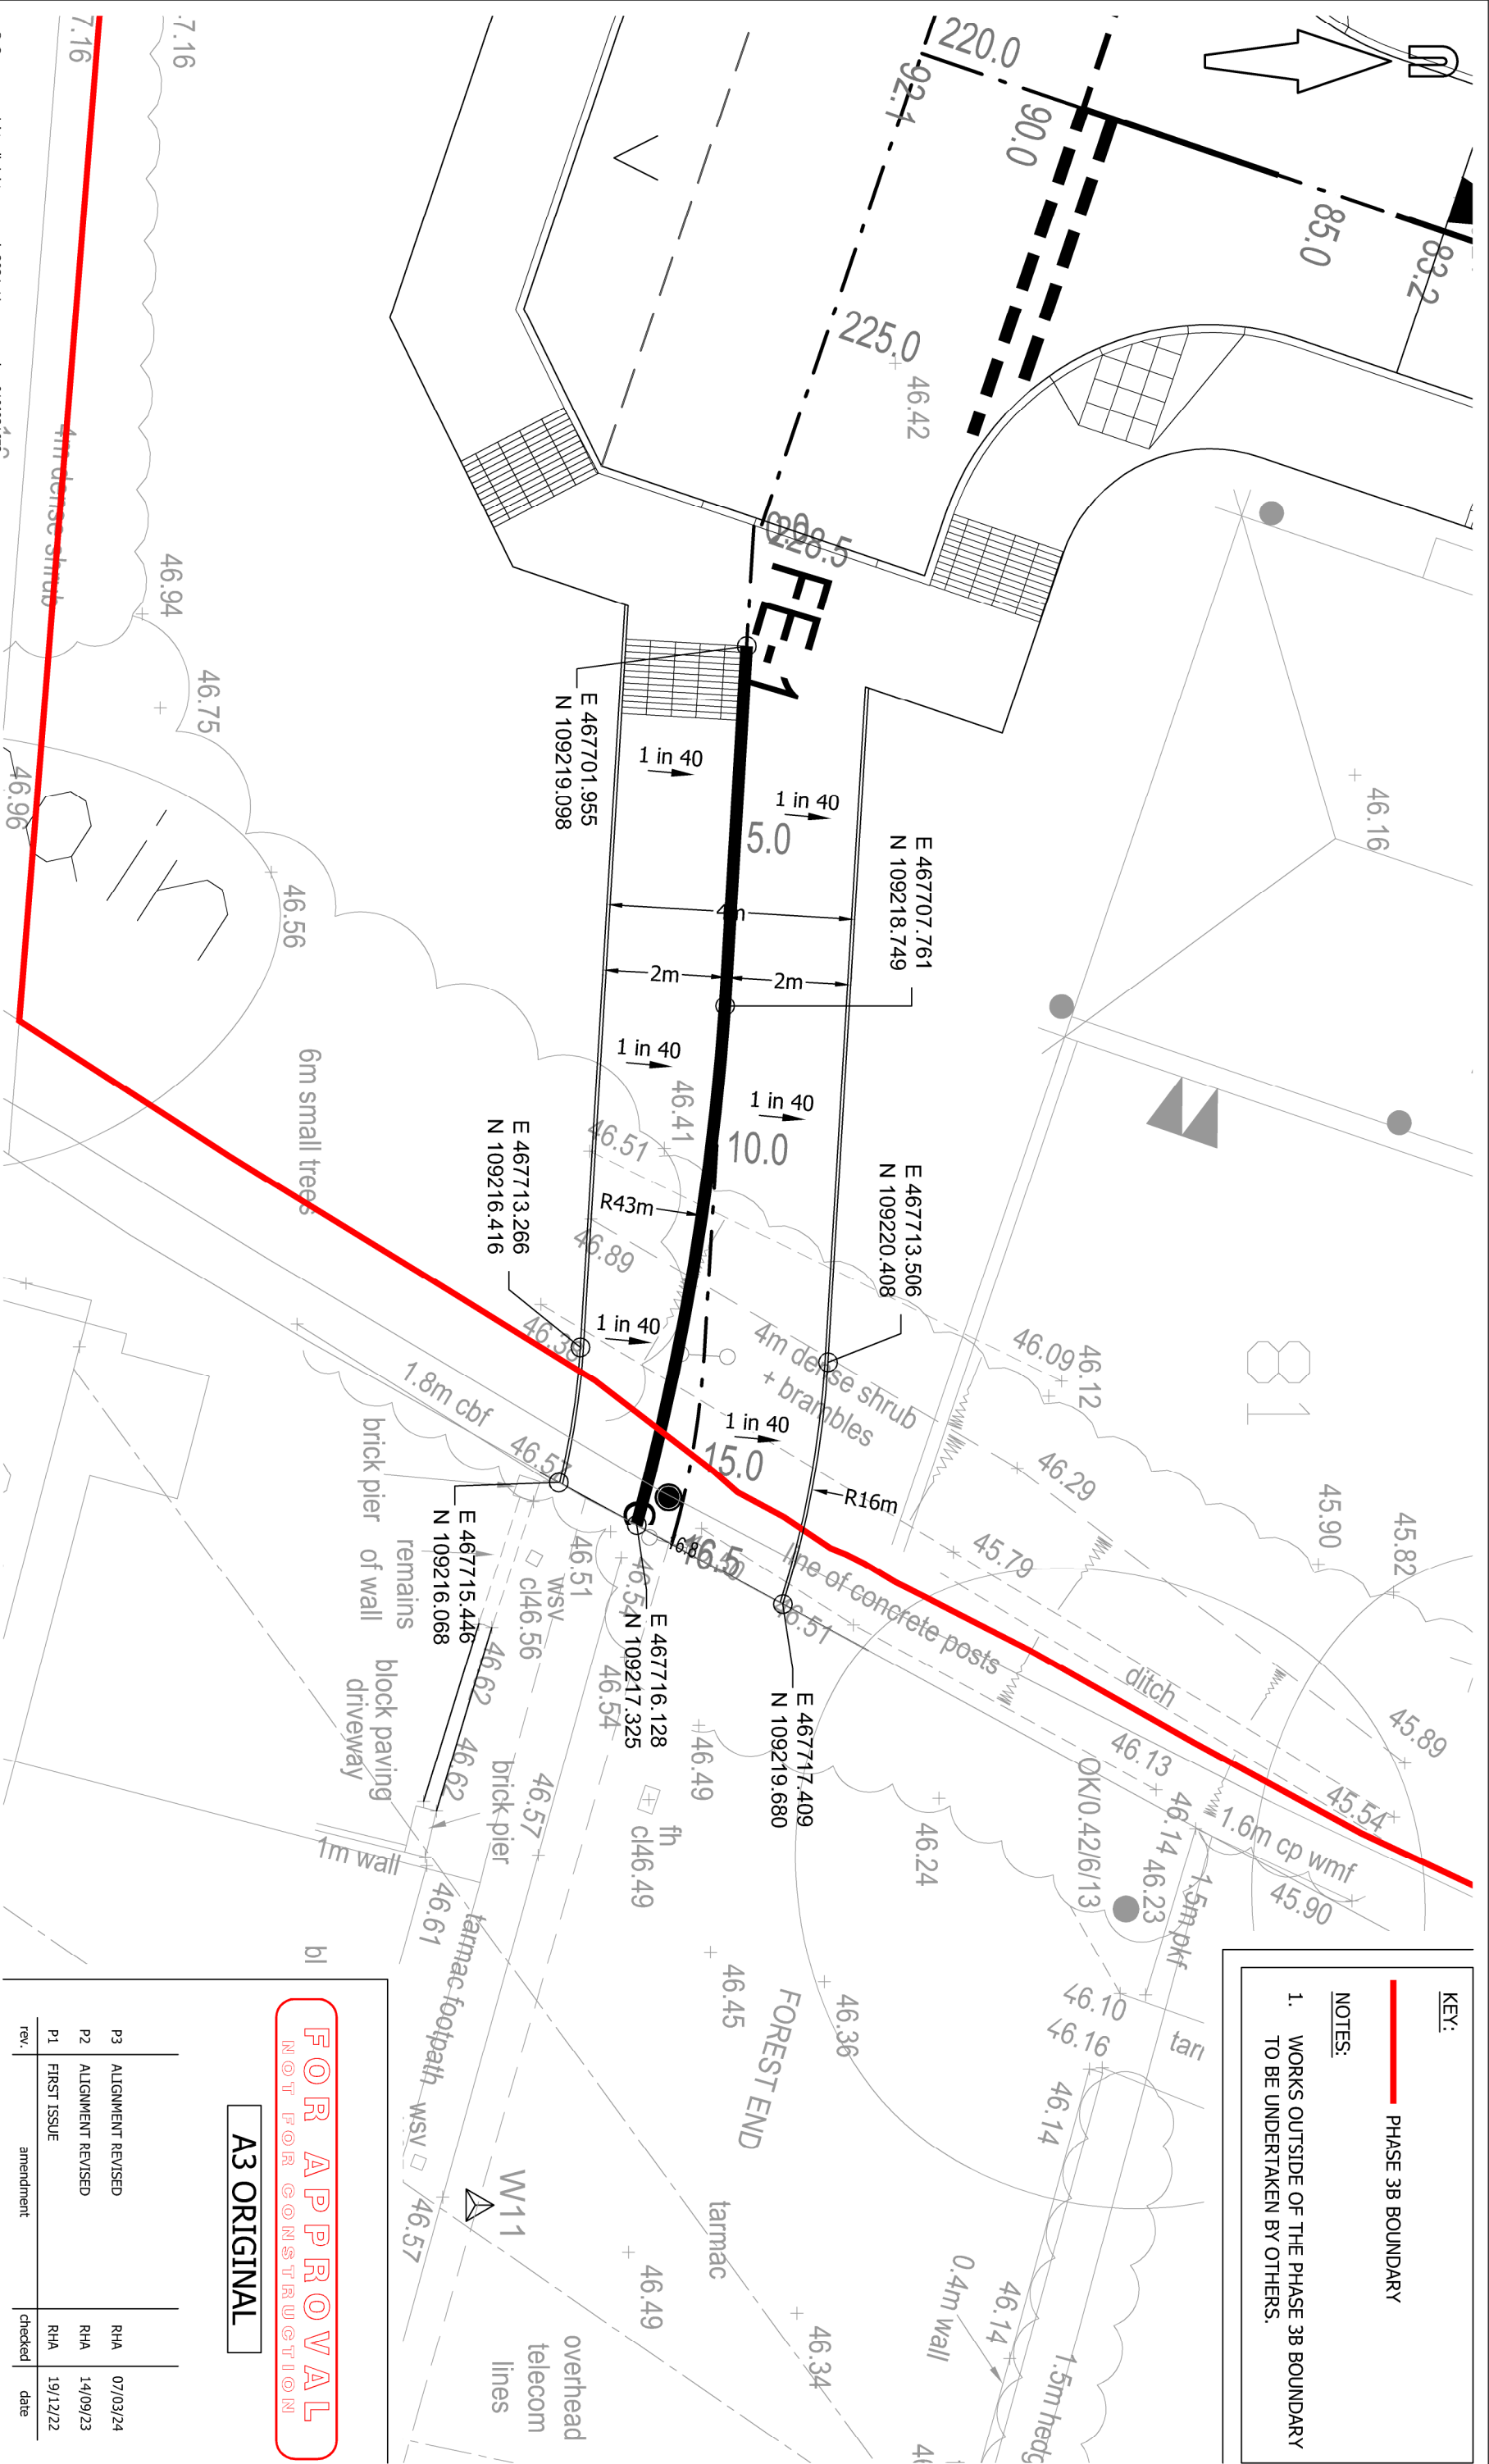

KEY:
 PHASE 3B BOUNDARY

NOTES:
1. WORKS OUTSIDE OF THE PHASE 3B BOUNDARY TO BE UNDERTAKEN BY OTHERS.

FOR APPROVAL

NOT FOR CONSTRUCTION

A3 ORIGINAL

P3	ALIGNMENT REVISED	RHA	07/03/24
P2	ALIGNMENT REVISED	RHA	14/09/23
P1	FIRST ISSUE	RHA	19/12/22
rev.	amendment	checked	date

scale	1:100 @ A3	drawn by	KD	checked by	RHA
date	JANUARY 2024	cad file	25418-MBL-XX-00-DR-D-2002	suitability	rev.
drawing number	25418-MB-XX-00-DR-D-2002				P3

mayer brown

Mayer Brown Limited
Lion House, Oriental Road, Woking, Surrey GU22 8AR
Telephone 01483 750 508 Fax 01483 750 437
wokingoffice@mayerbrown.co.uk www.mayerbrown.co.uk

© Crown copyright, all rights reserved. 2024. Licence number 0100031673.

client

BLOOR HOMES SOUTHERN

project

PHASE 3B
BEREWOOD, WATERLOOVILLE

title

FOREST END FOOTPATH SETTING OUT
INFORMATION