

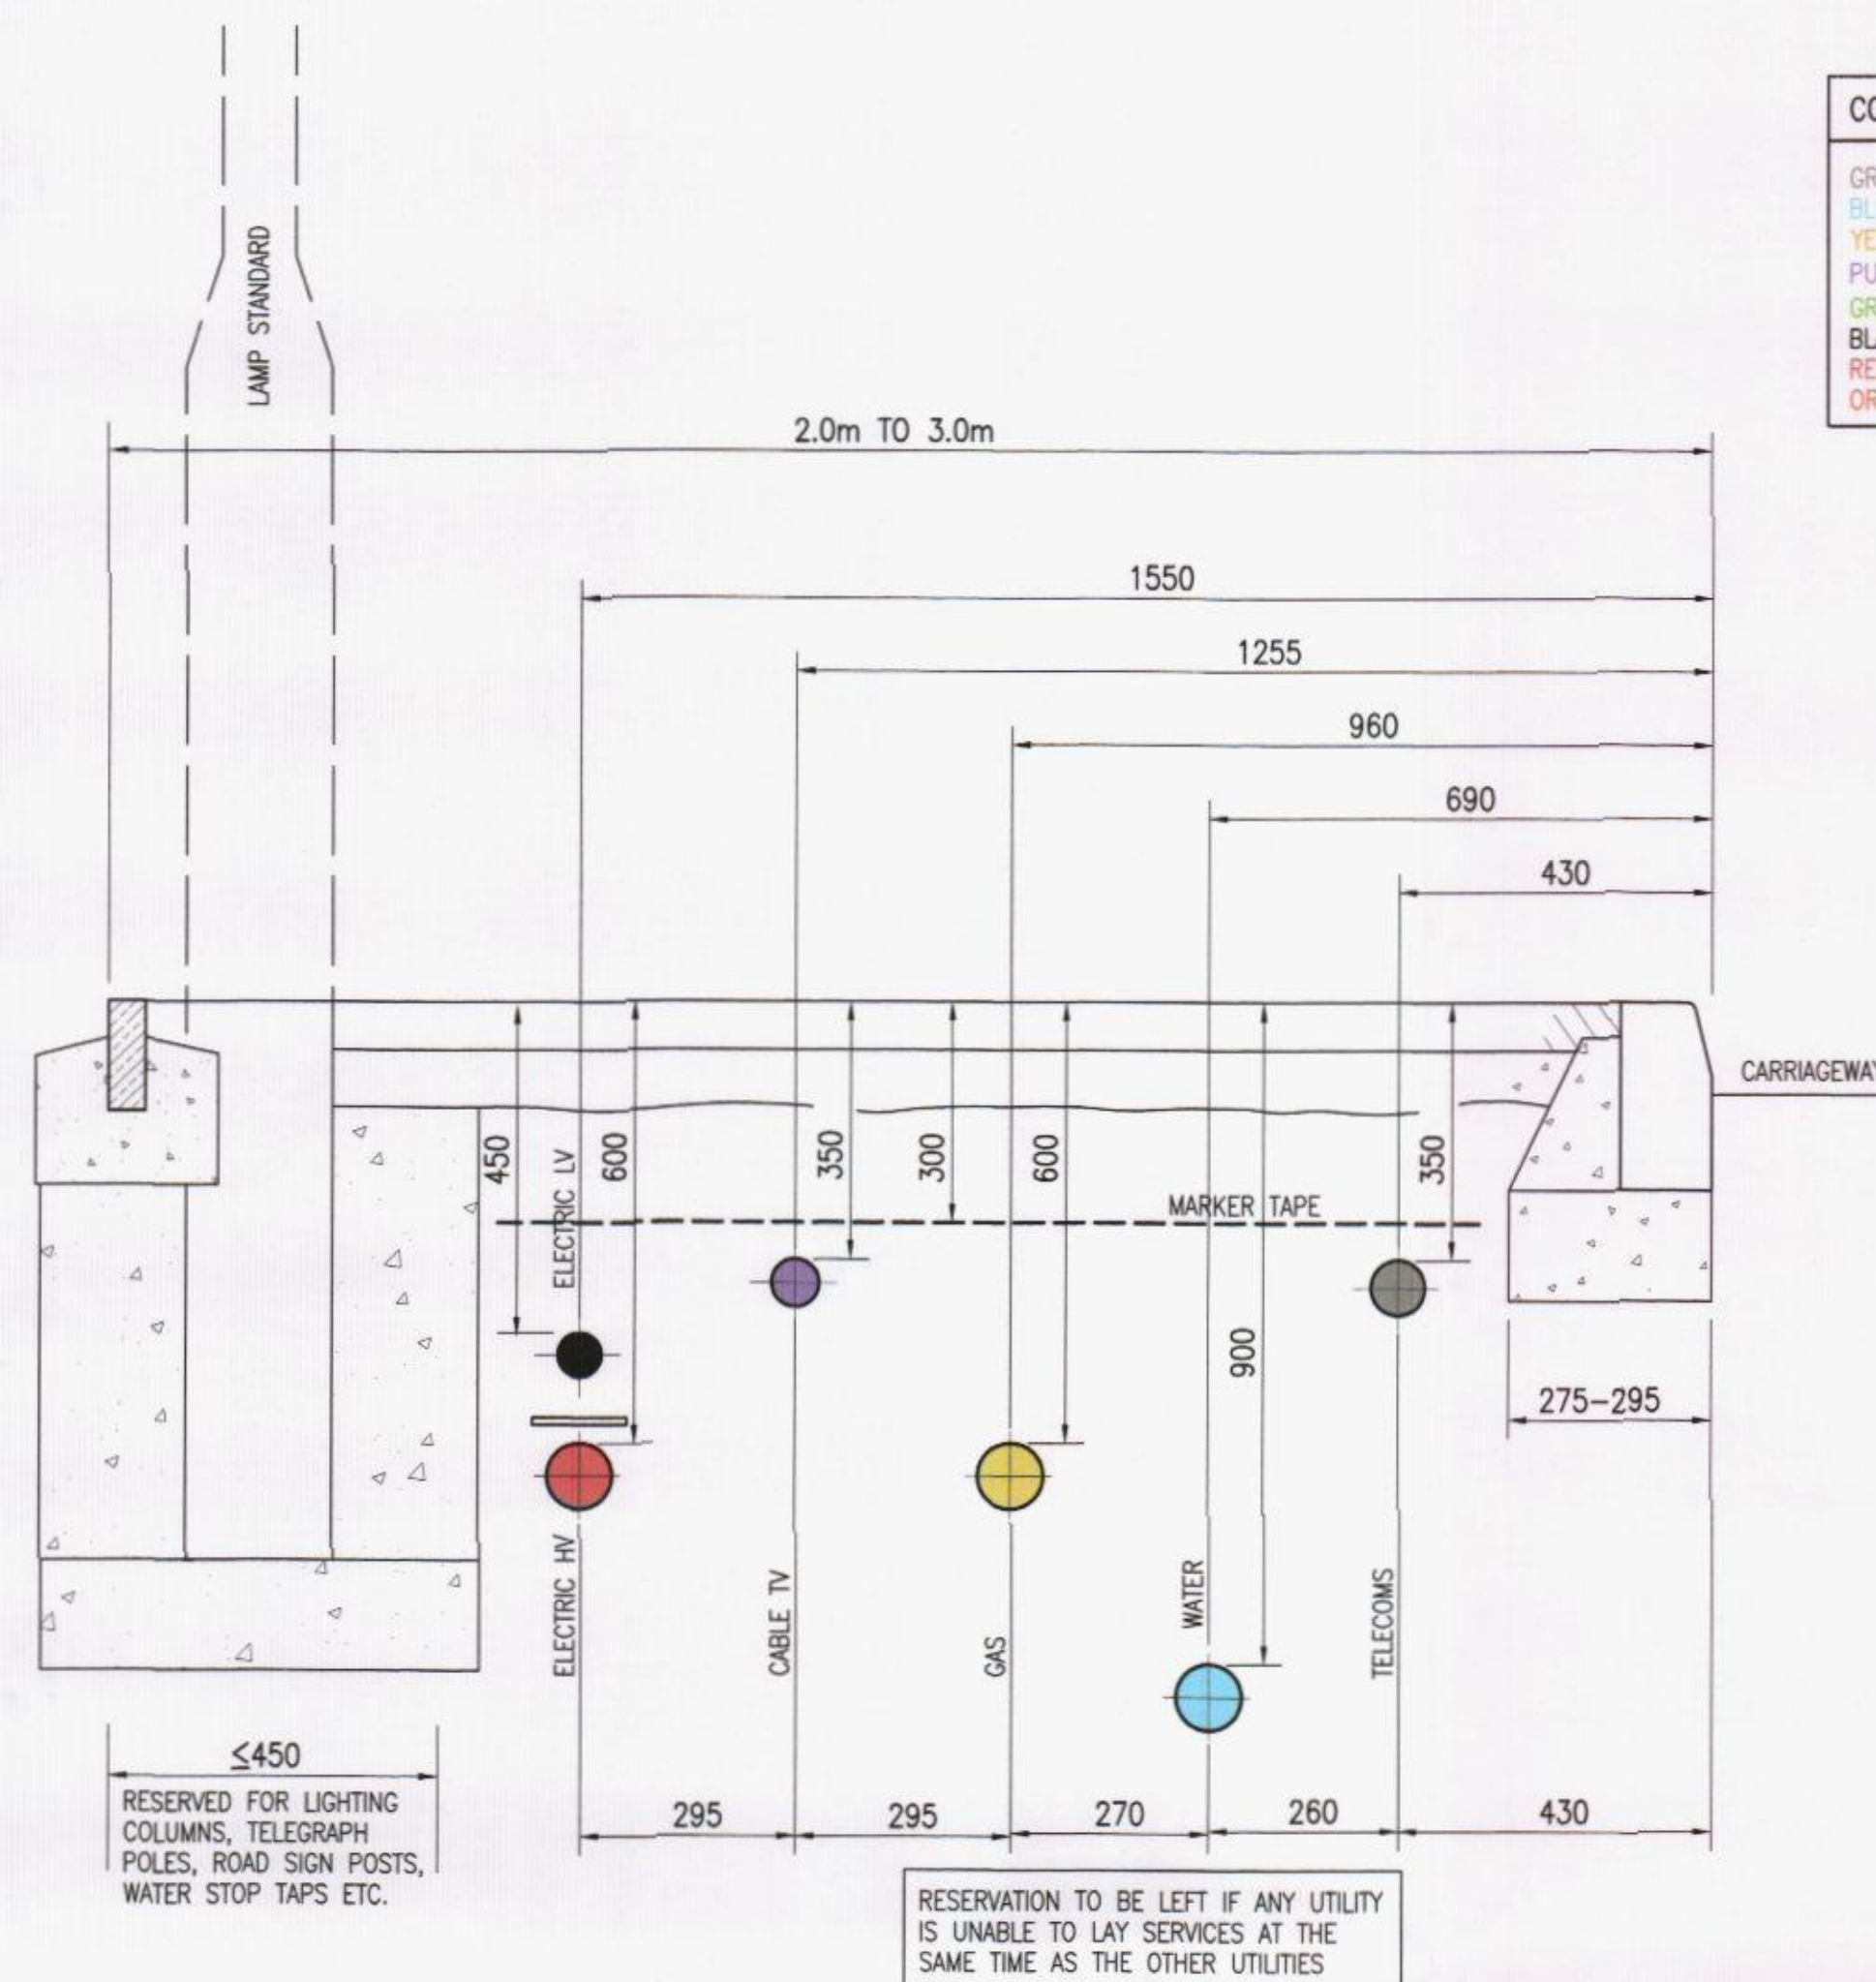


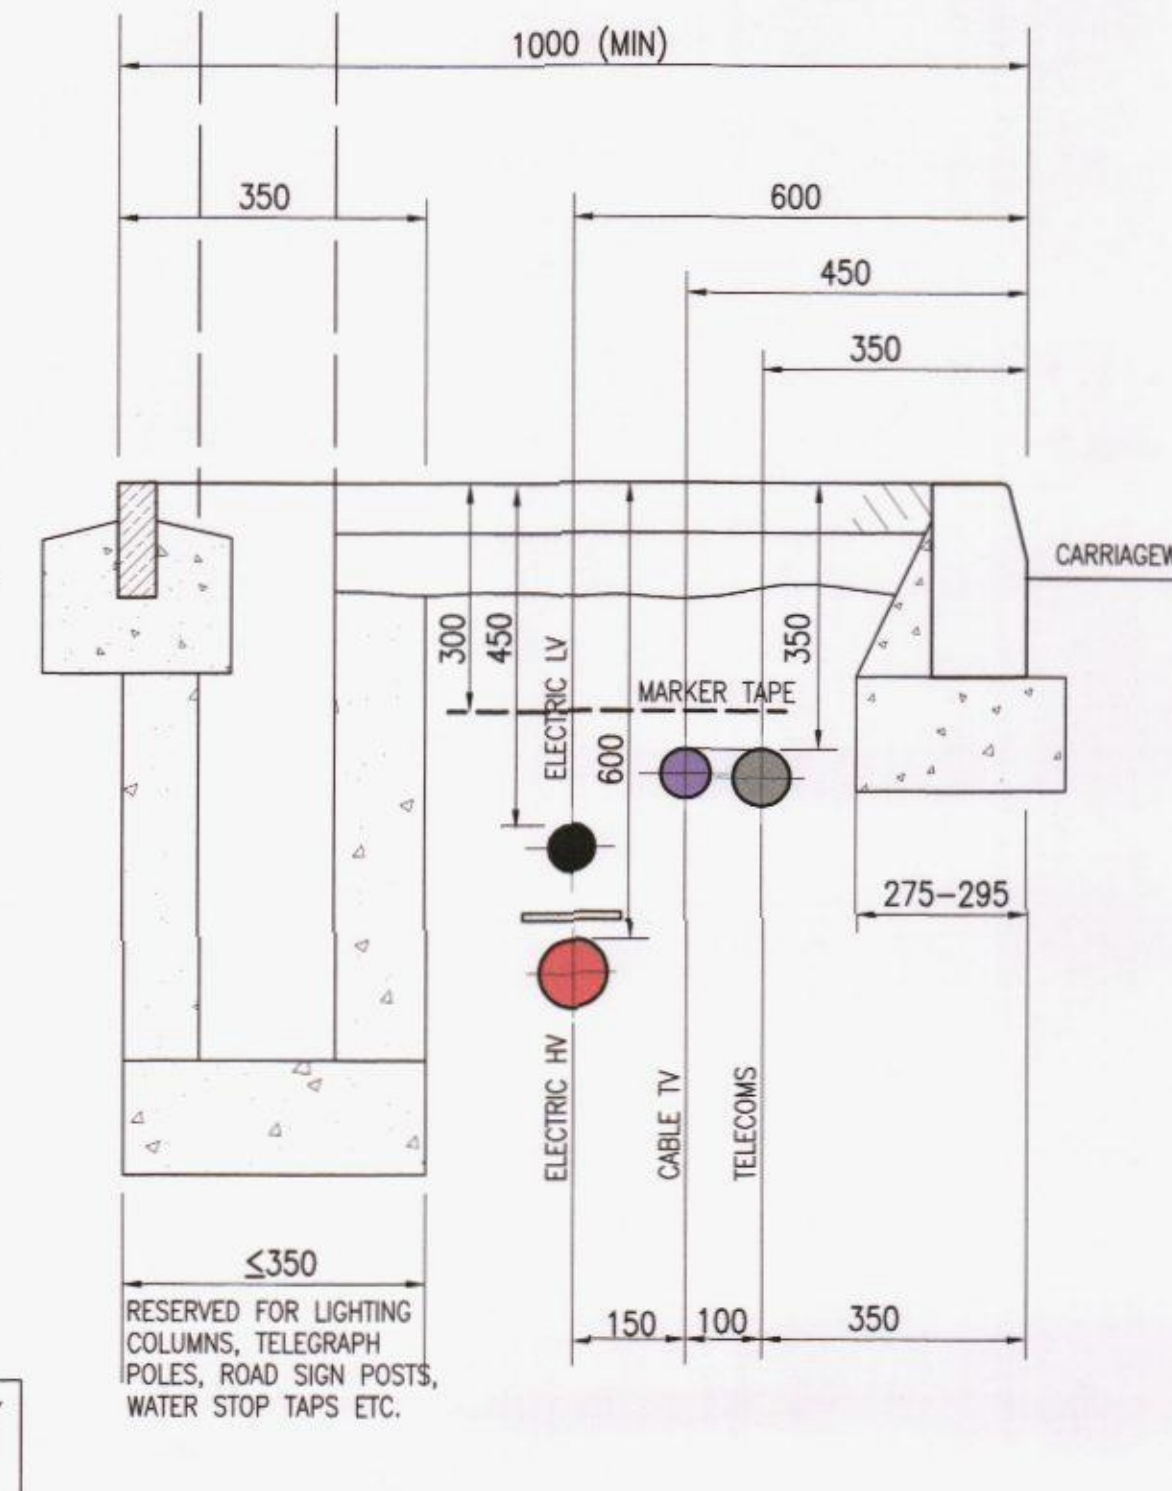

COLOUR CODING	
GREY	TELECOMMUNICATIONS
BLUE	WATER
YELLOW	GAS
PURPLE	CABLE TV/COMMS
GREEN	CABLE TV/COMMS
BLACK	ELECTRICITY
RED	ELECTRICITY
ORANGE	TRAFFIC SIGNALS

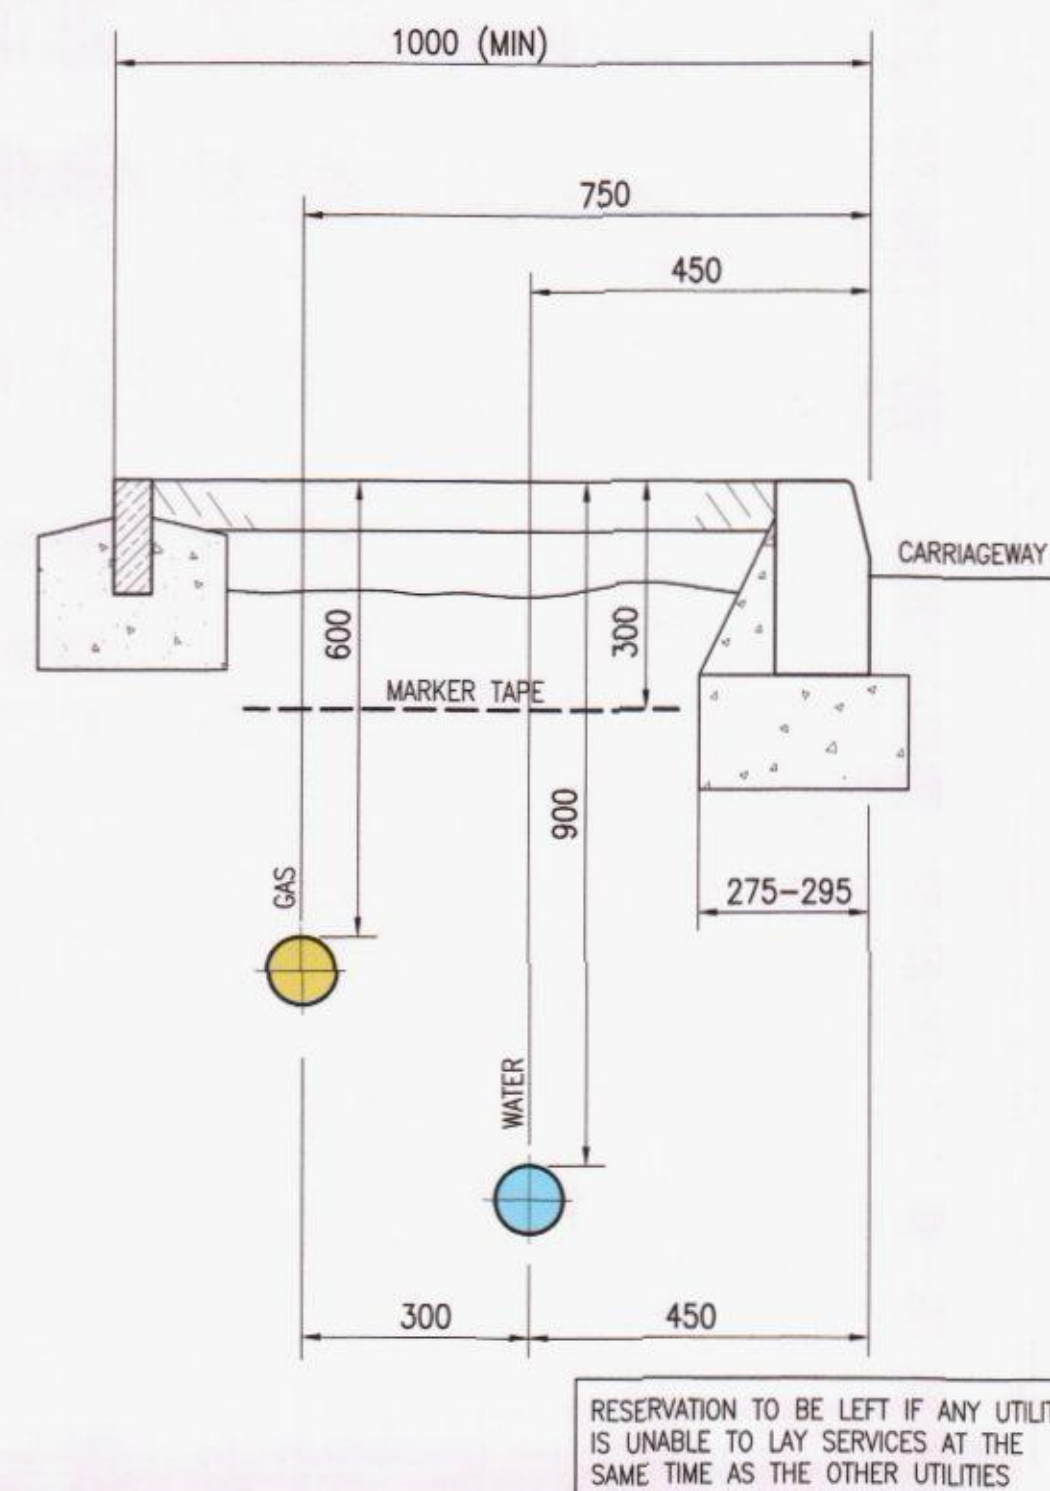

UTILITY SERVICES IN 2.0m TO 3.0m FOOTWAY
(1:10)

UTILITY SERVICES IN 2x1.0m (MINIMUM) SERVICE MARGINS
(1:10)

Notes

1. THIS DRAWING IS COPYRIGHT & MUST NOT BE DISCLOSED TO THIRD PARTIES WITHOUT OUR PERMISSION.
2. SCALED DIMENSIONS ARE NOT TO BE USED FOR CONSTRUCTION.
3. ALL WORKS TO BE CONSTRUCTED IN ACCORDANCE WITH HCC SPECIFICATION FOR THE CONSTRUCTION AND DRAINAGE OF NEW STREETS.

HAVANT BOROUGH COUNCIL			
18 JUN 2015			
RECEIVED			
P1	05.06.15	MRP	PRELIMINARY FOR DISCUSSION
rev.	date	dm	description

Project
PROPOSED REDEVELOPMENT
59-61 WEST STREET
HAVANT PO9 1LA

SERVICES DETAILS

PRELIMINARY - NOT TO BE
USED FOR CONSTRUCTION

RJWatkinson
Consulting Civil and Structural Engineers
12 High Street, Lyndhurst,
Hampshire SO43 7BD
t: 023 8028 3794
e: rjwptrs@rjwatkinson.co.uk
www.rjwatkinson.co.uk

Drawn MRP	Date JUN 2015	Scale AS SHOWN	Size A1
Drawing No. 9785-109	Revision P1		

0 100
Original A1 scale of drawing (mm)