


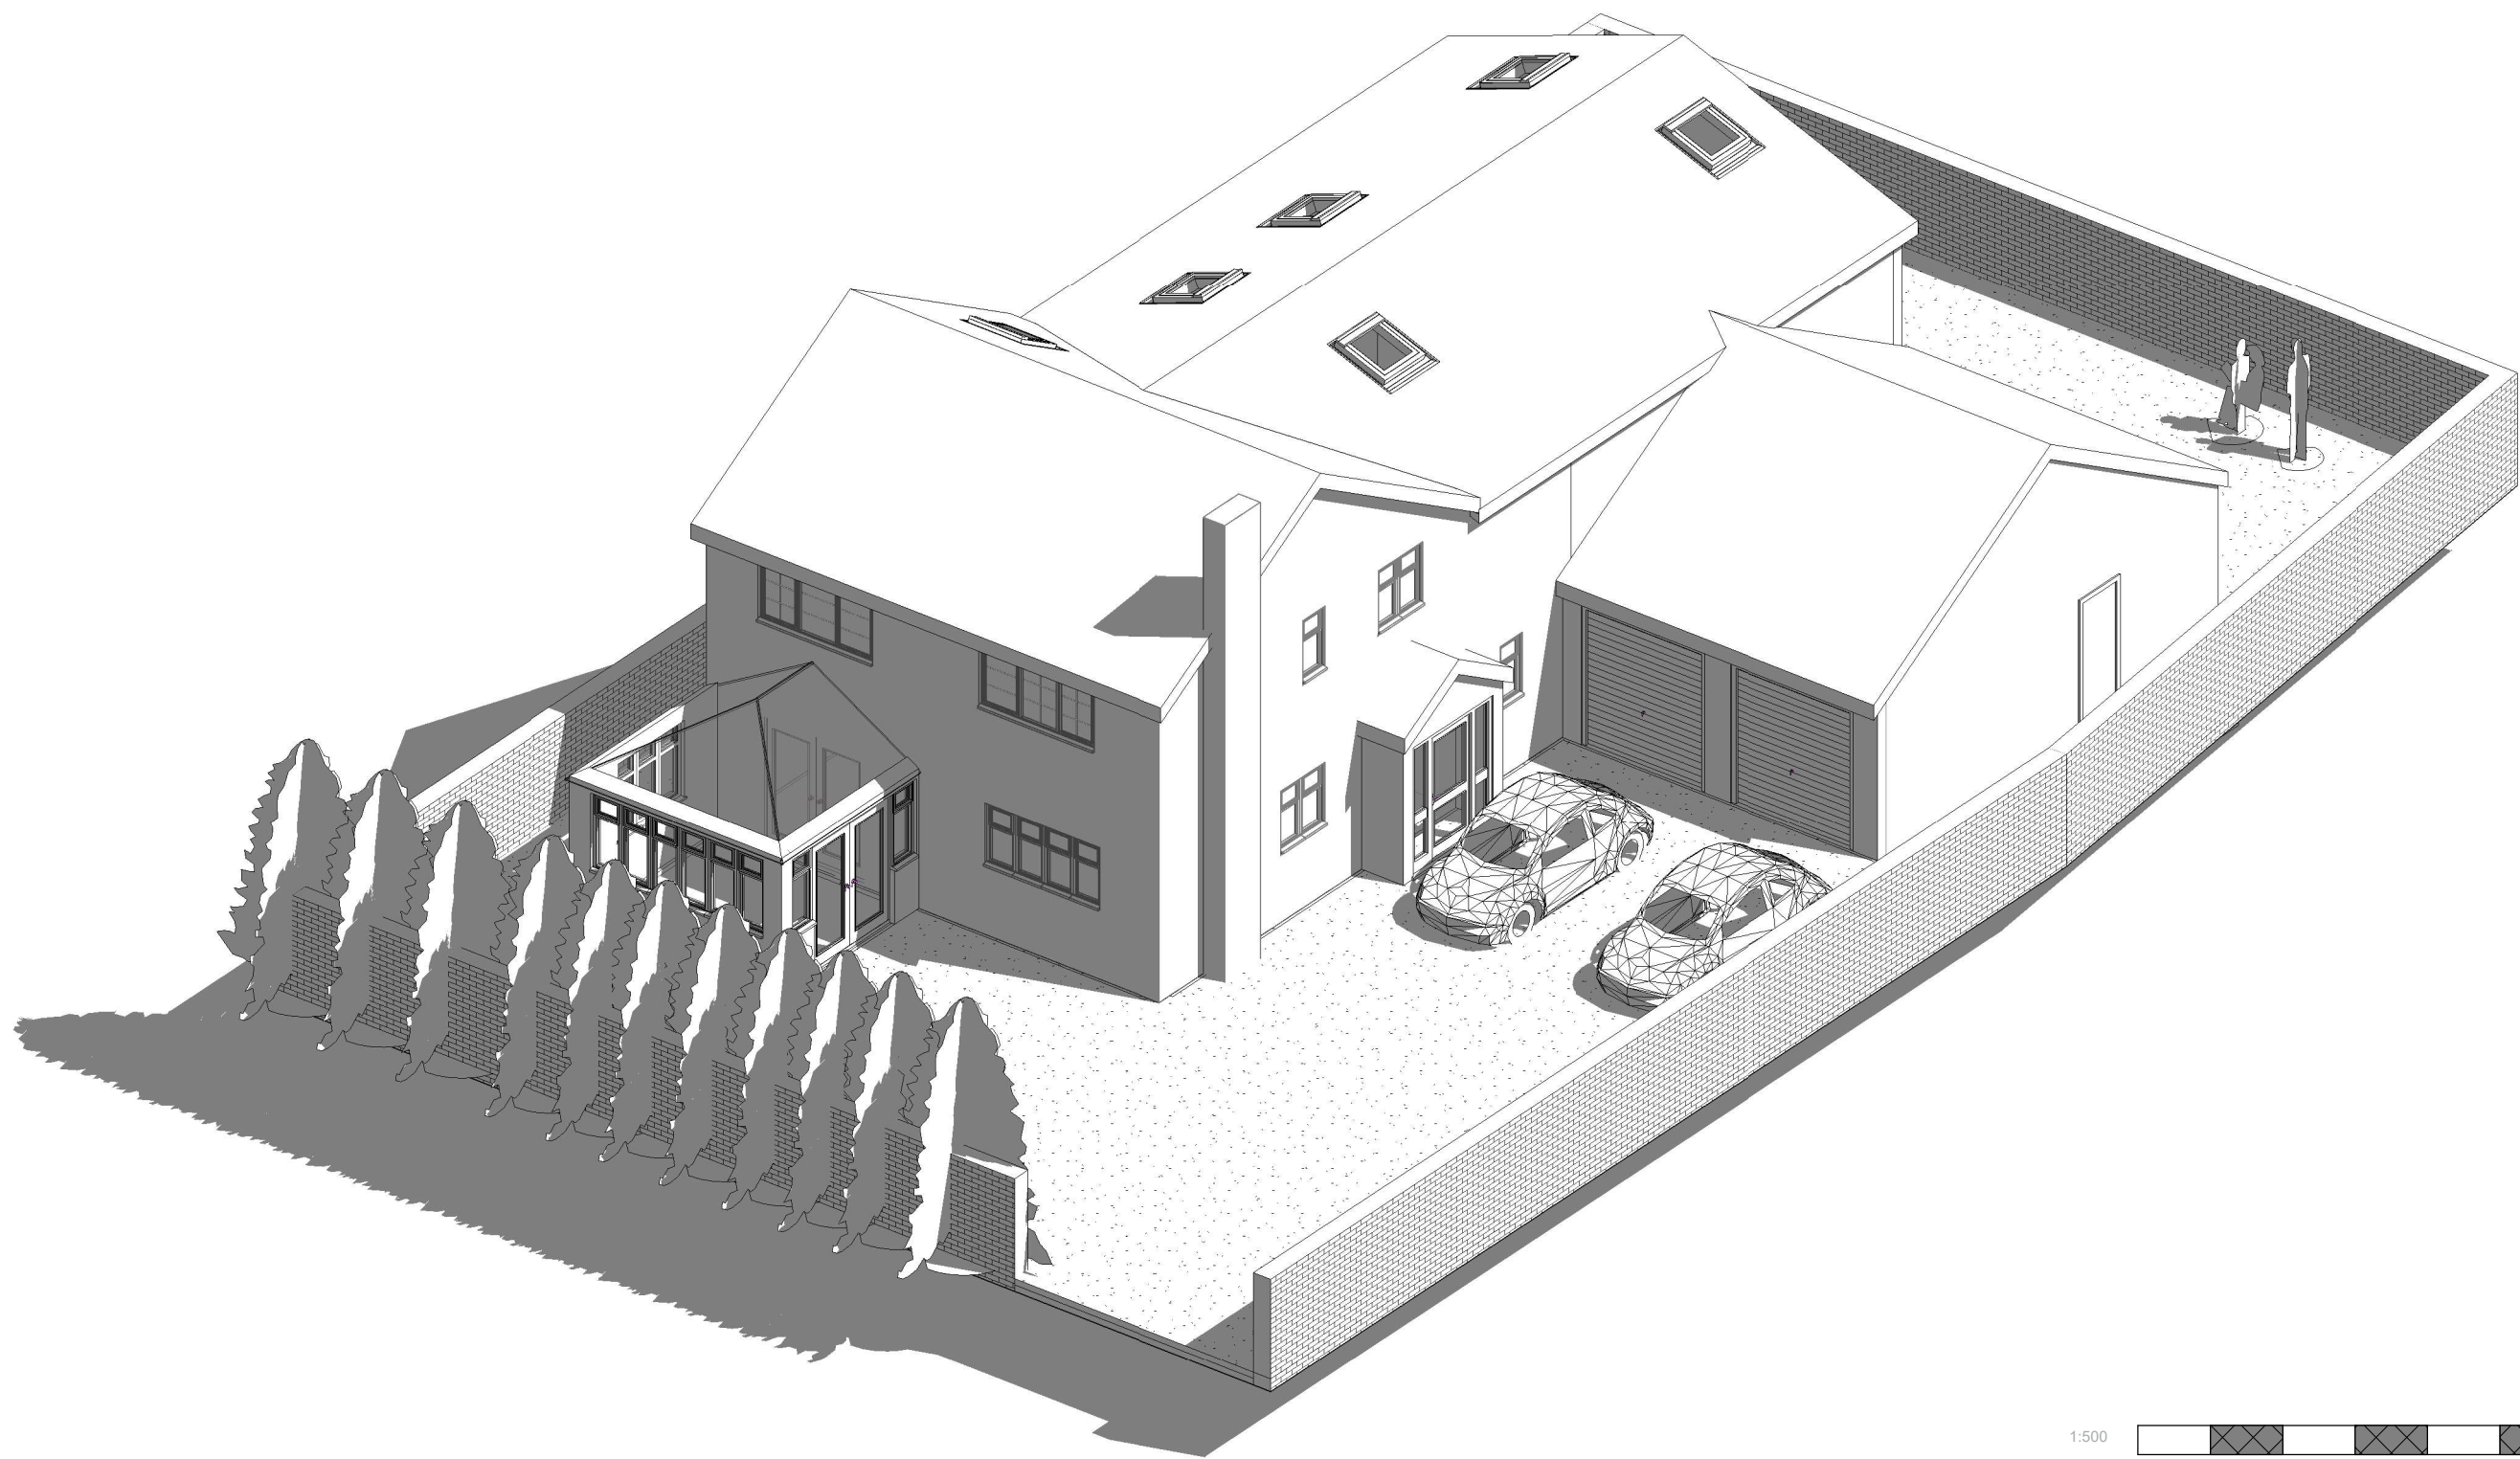

1:500		100
1:200		20
1:100		10
1:50		5



(C) Copyright of Parkers Design (Southern) Limited. Any reproduction of these drawings will require written authority from the copyright owner.
Parkers Design Limited - The Studio @ 90, PO9 2PR
www.pexd.co.uk - info@pexd.co.uk - 07776 008822

PROJECT
110 Southleigh Road PO9 2PS

SHEET
3D

CLIENT
A Sakutukwa

Date
Issue Date
Scale (@ A3)

Drawn by Checked by	SW SR	DRAWING NUMBER A106 v2	REV
------------------------	----------	---------------------------	-----