


APPENDIX1 TREE QUALITY ASSESSMENT PLAN 15 NEW CUT

- Tree of good quality
- Tree of moderate quality
- Tree of low quality

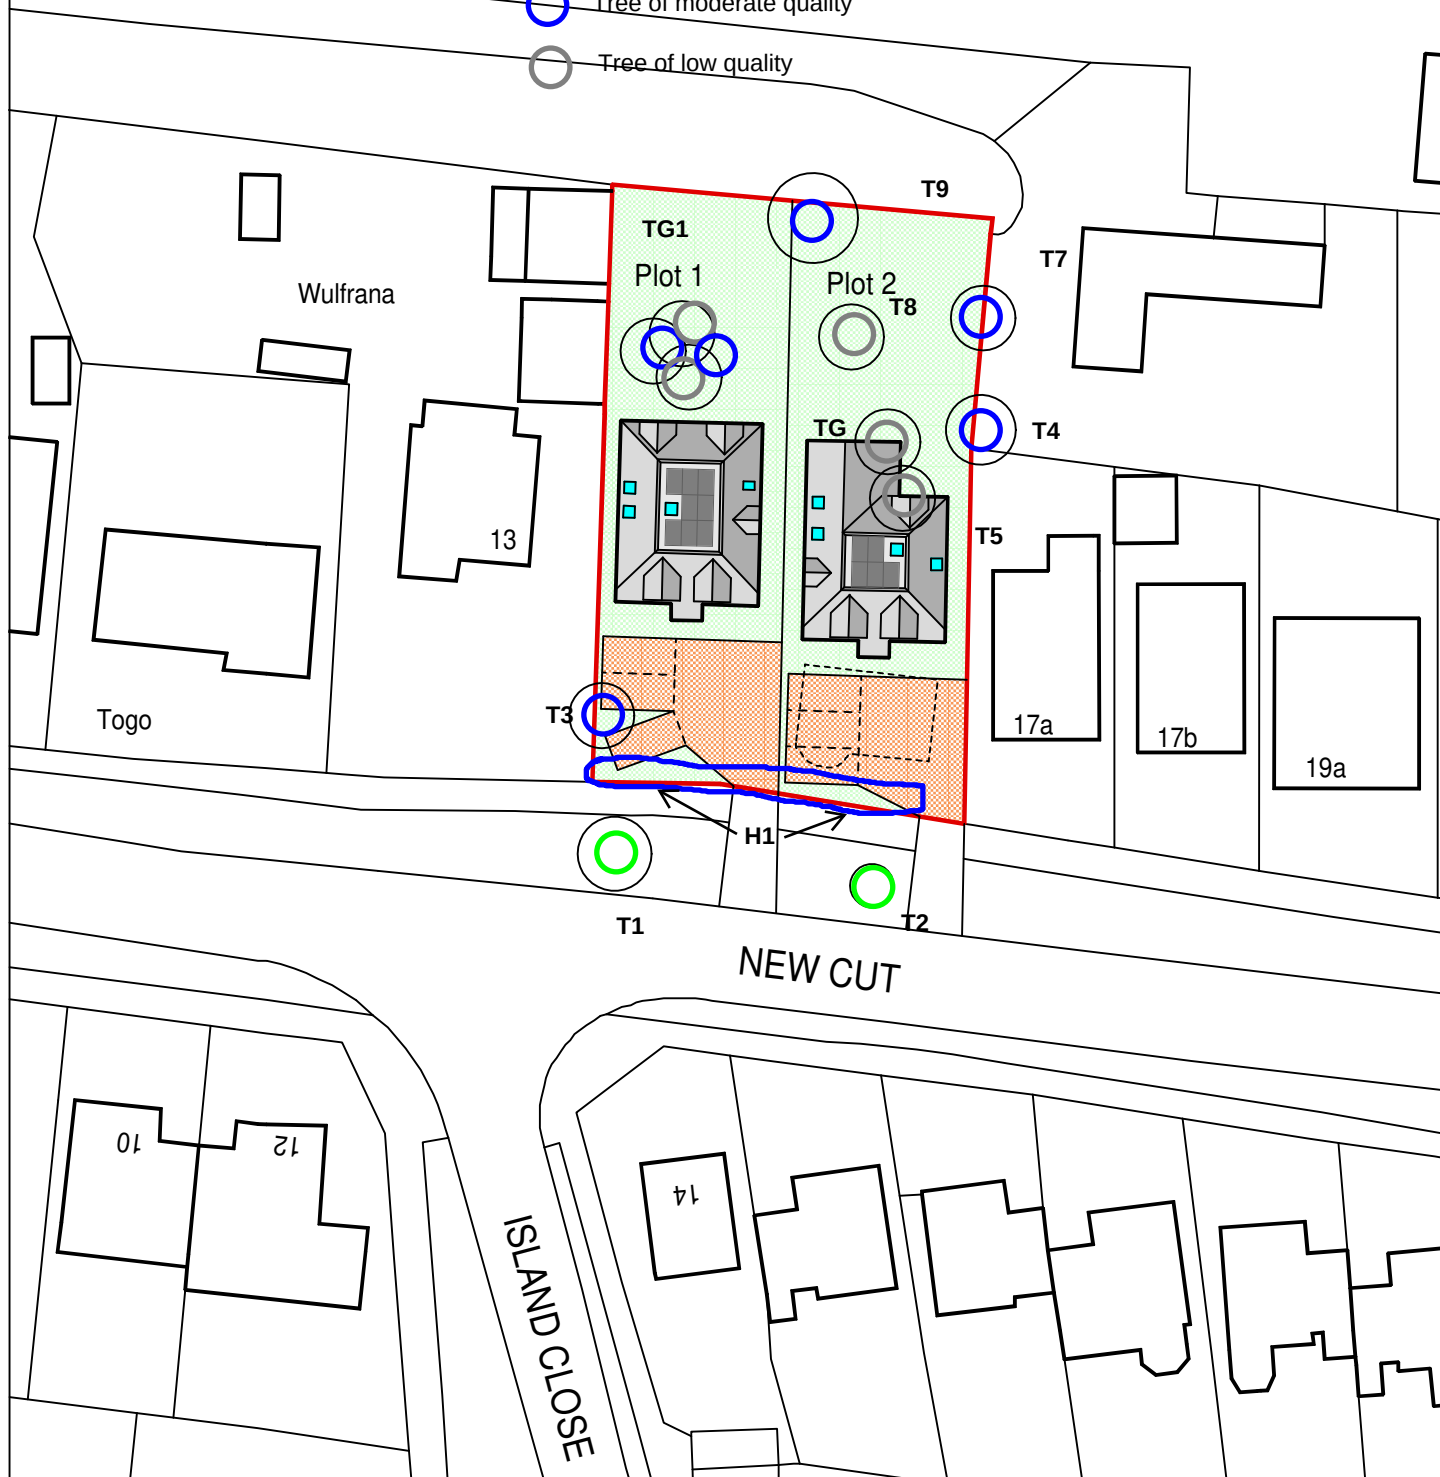

Ordnance Survey (c) Crown Copyright 2023. All rights reserved. Licence number 100022432

Proposed Block Plan 1/500



This drawing is the copyright of the Architect and must not be reproduced without permission, except by the Local Planning Authority for planning purposes. Figured dimensions to be taken in preference to scaled. Dimensions to be checked on site before work commences. No deviation from this drawing will be permitted without the prior written consent of the Architect. Ground floor slabs, foundations, structure, etc., and all work below ground is shown provisionally and inspection of ground conditions is essential prior to work commencing. Reassessment is essential when the ground conditions are apparent and redesign may be necessary in the light of soil conditions found. The responsibility for establishing the soil and subsoil conditions rests with the Contractor.	drawing	revisions				date
		drawing no.	rev.	date	scale(s)	sheet size
		22303/201		NOV 2023	1:500	A4
	project	client				
		I. THOMPSON & R. HUGHES				
		Jeffrey Douglas Chartered Architect 114 Havant Road Hayling Island Hampshire PO11 0LJ Tel: (023) 9246 8889 E-mail: jdd@jeffreydouglas.co.uk				

PROPOSED BLOCK PLAN

PROPOSED RESIDENTIAL DEVELOPMENT
15 NEW CUT, HAYLING ISLAND
HAMPSHIRE PO11 0NB