
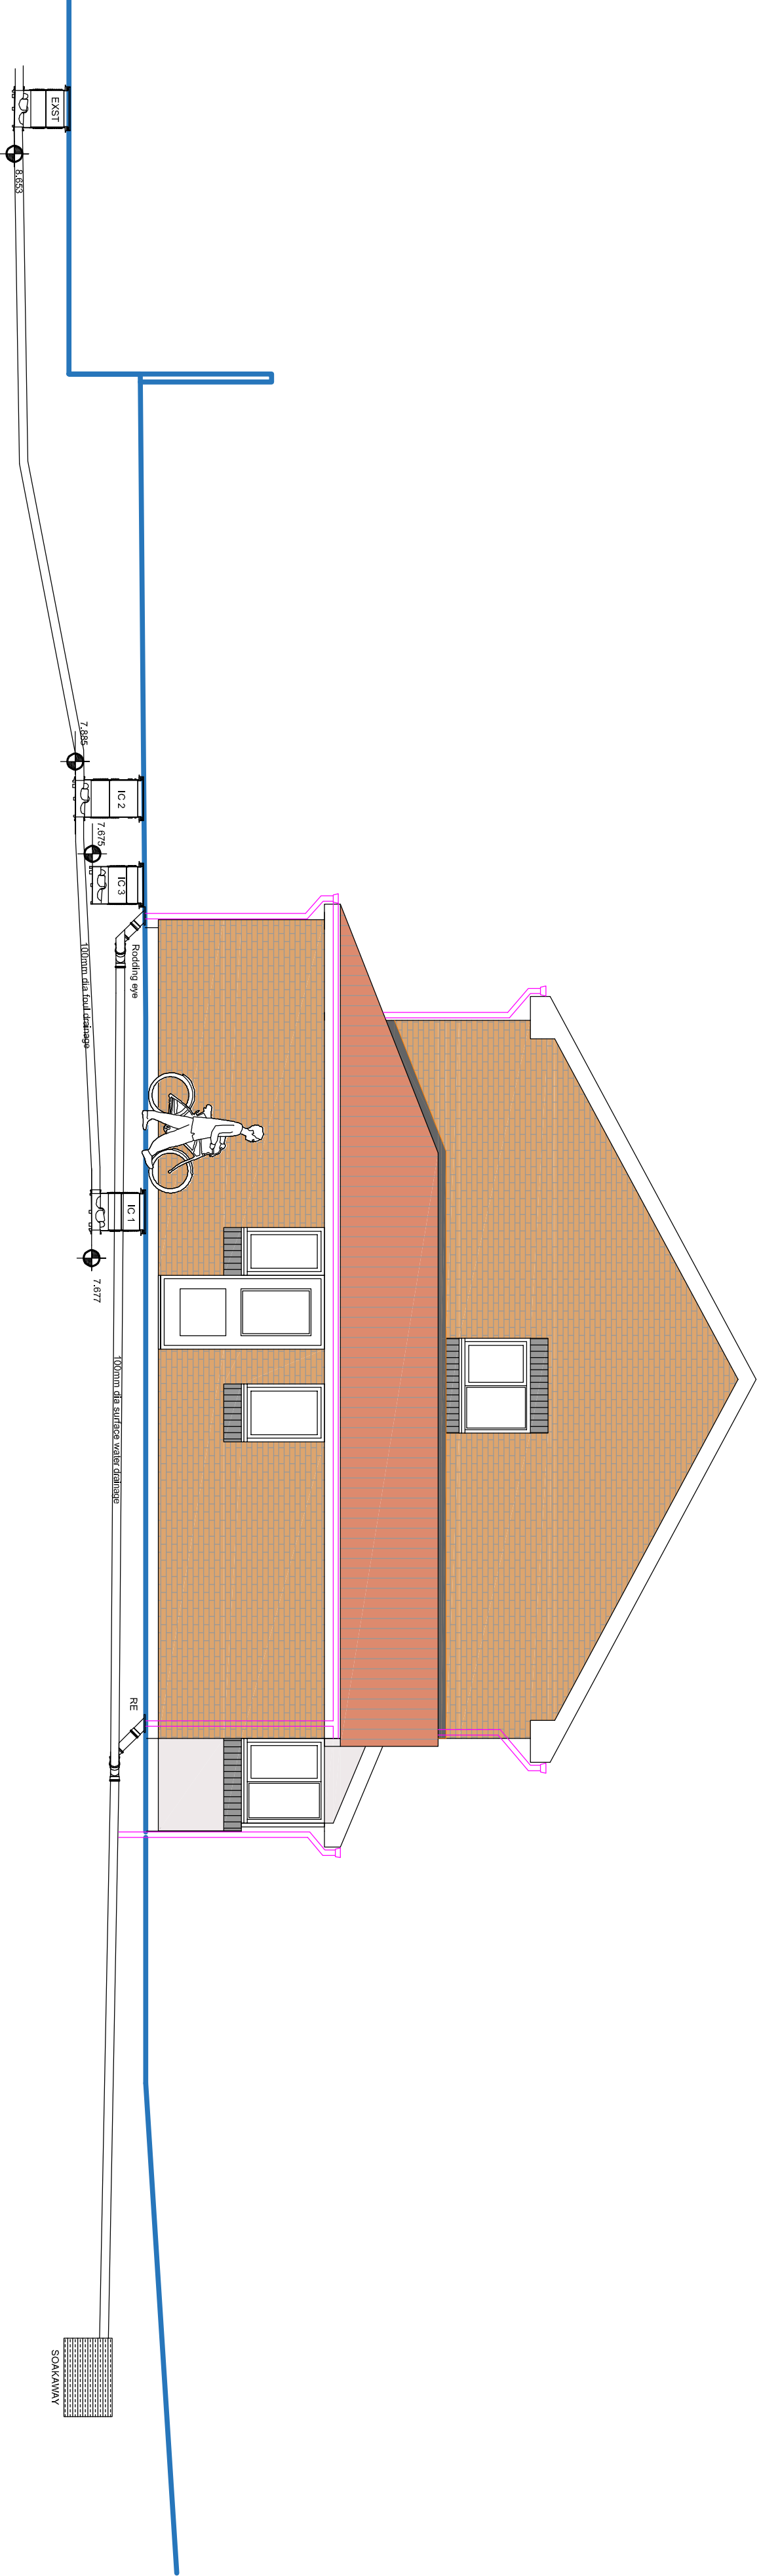


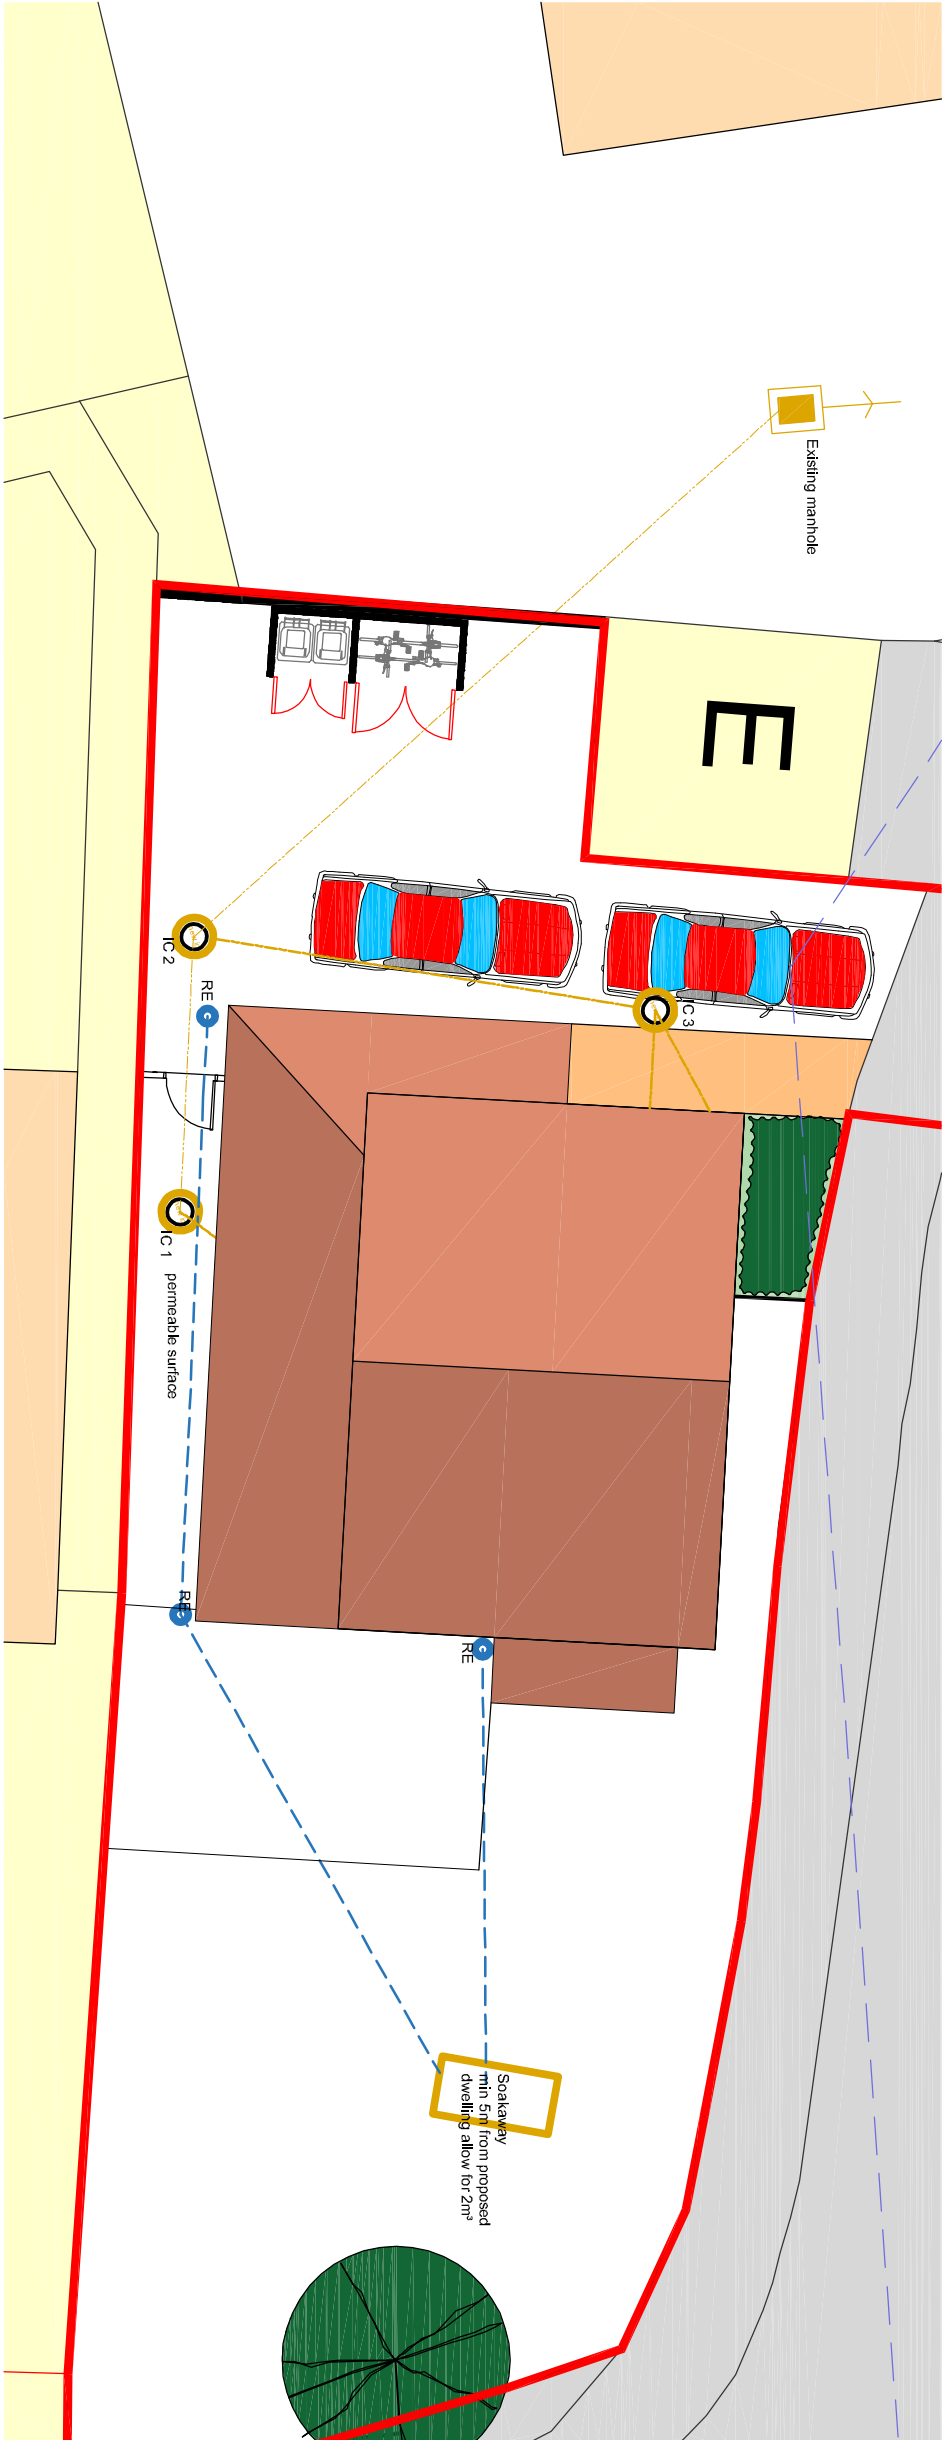

10,000

Drawing Title:

Proposed Foul & Surface Water Drainage

Project:

Land Adjacent
1 Westland Drive
Waterbooville

Drawn By

CRF

Date

02/12/22

SHEET SIZE

A2

Approved By

Date

Drawing No.

CFA

FULL

BS

Revision:

Scale:

1-200

CONSTRUCTION

Chris Flint Associates Ltd

CHARTERED SURVEYORS - PROJECT MANAGERS

DEVELOPMENT CONSULTANTS

2 Emerald Close Waterbooville Hants PO7 8NZ
tel: 023 92 432484 fax: 023 92 358554
Email: chrisflintassociates@gmail.com