
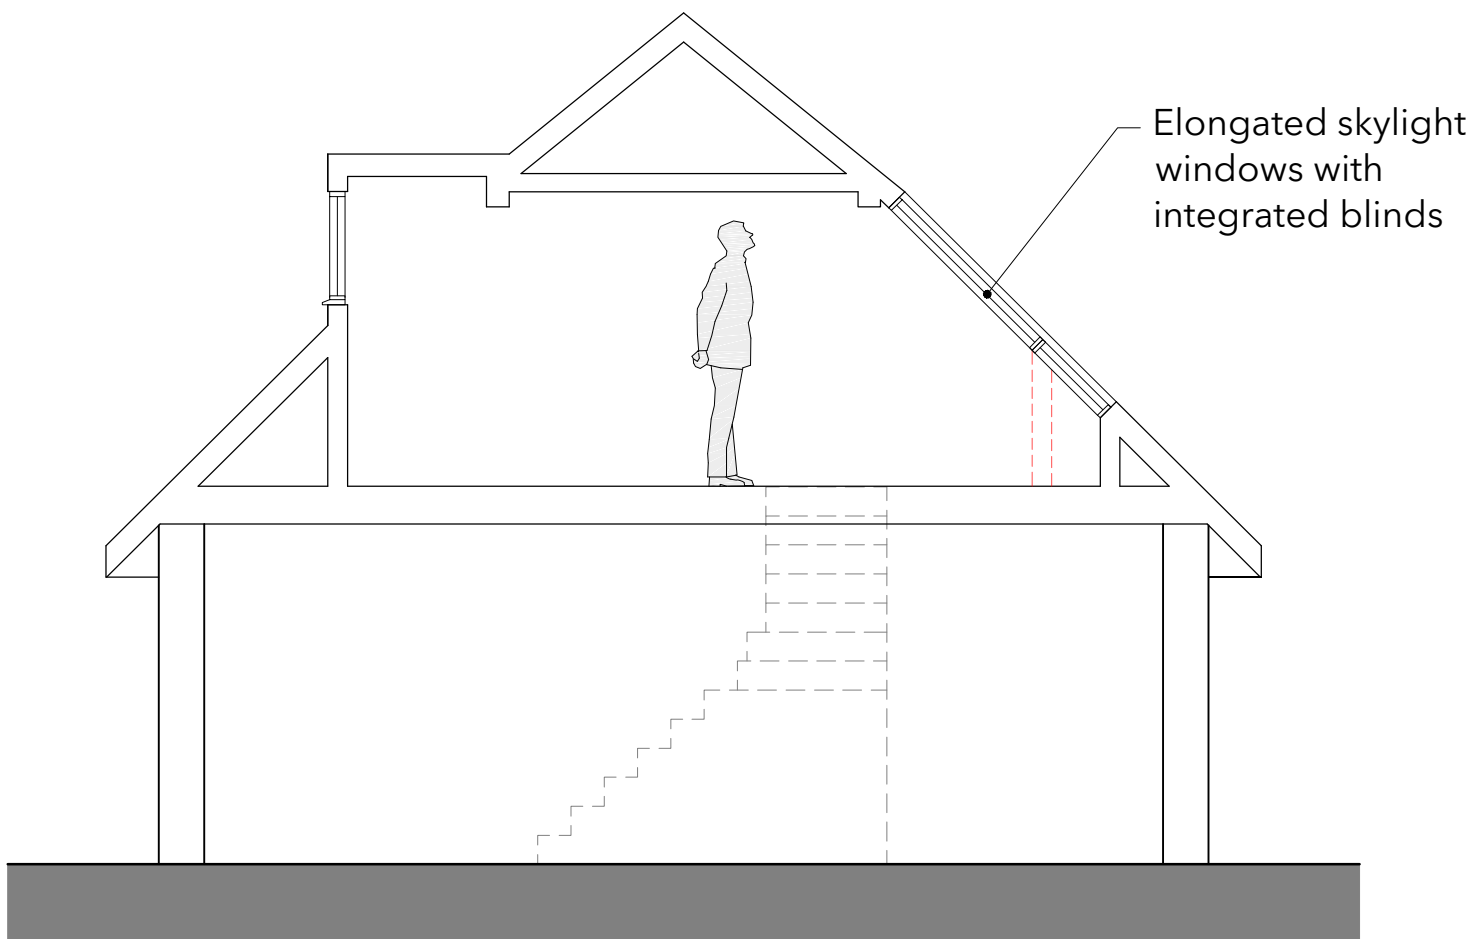
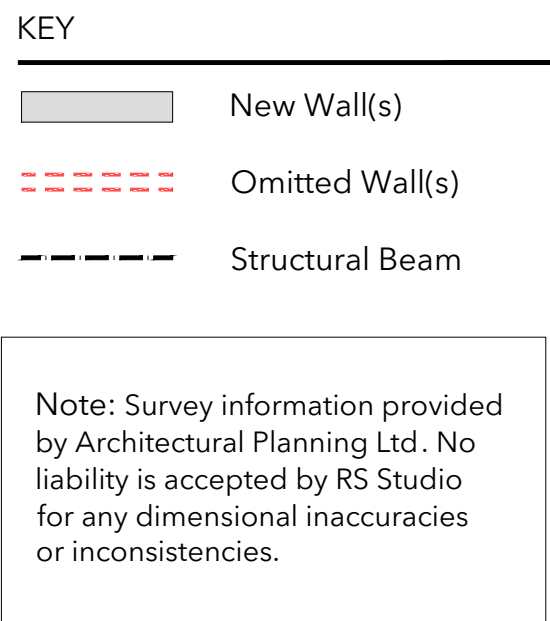
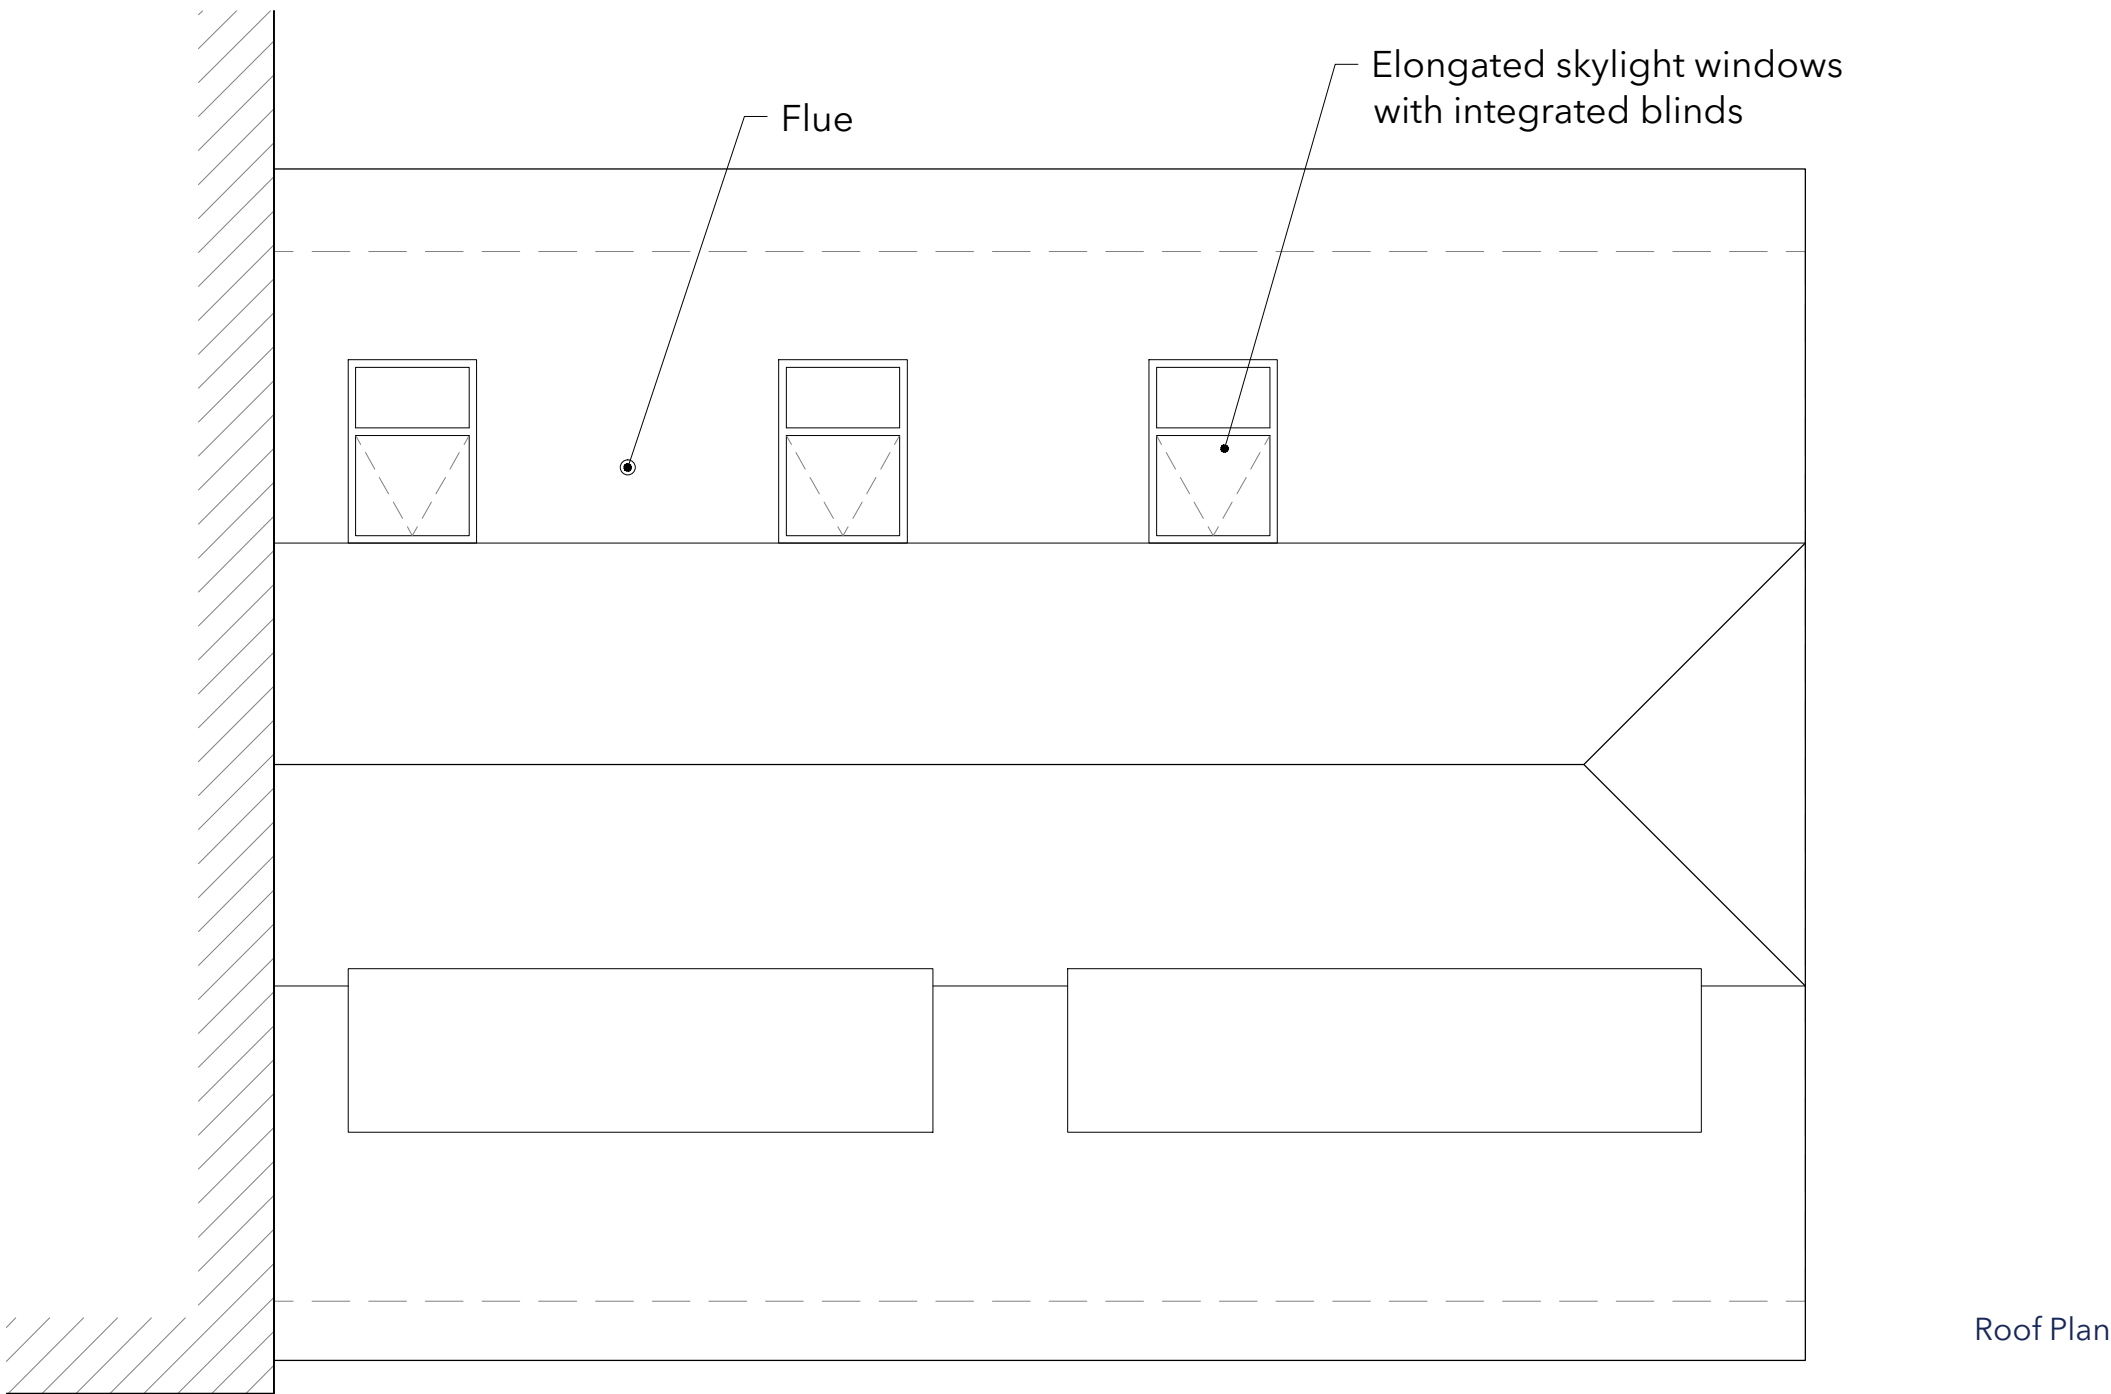
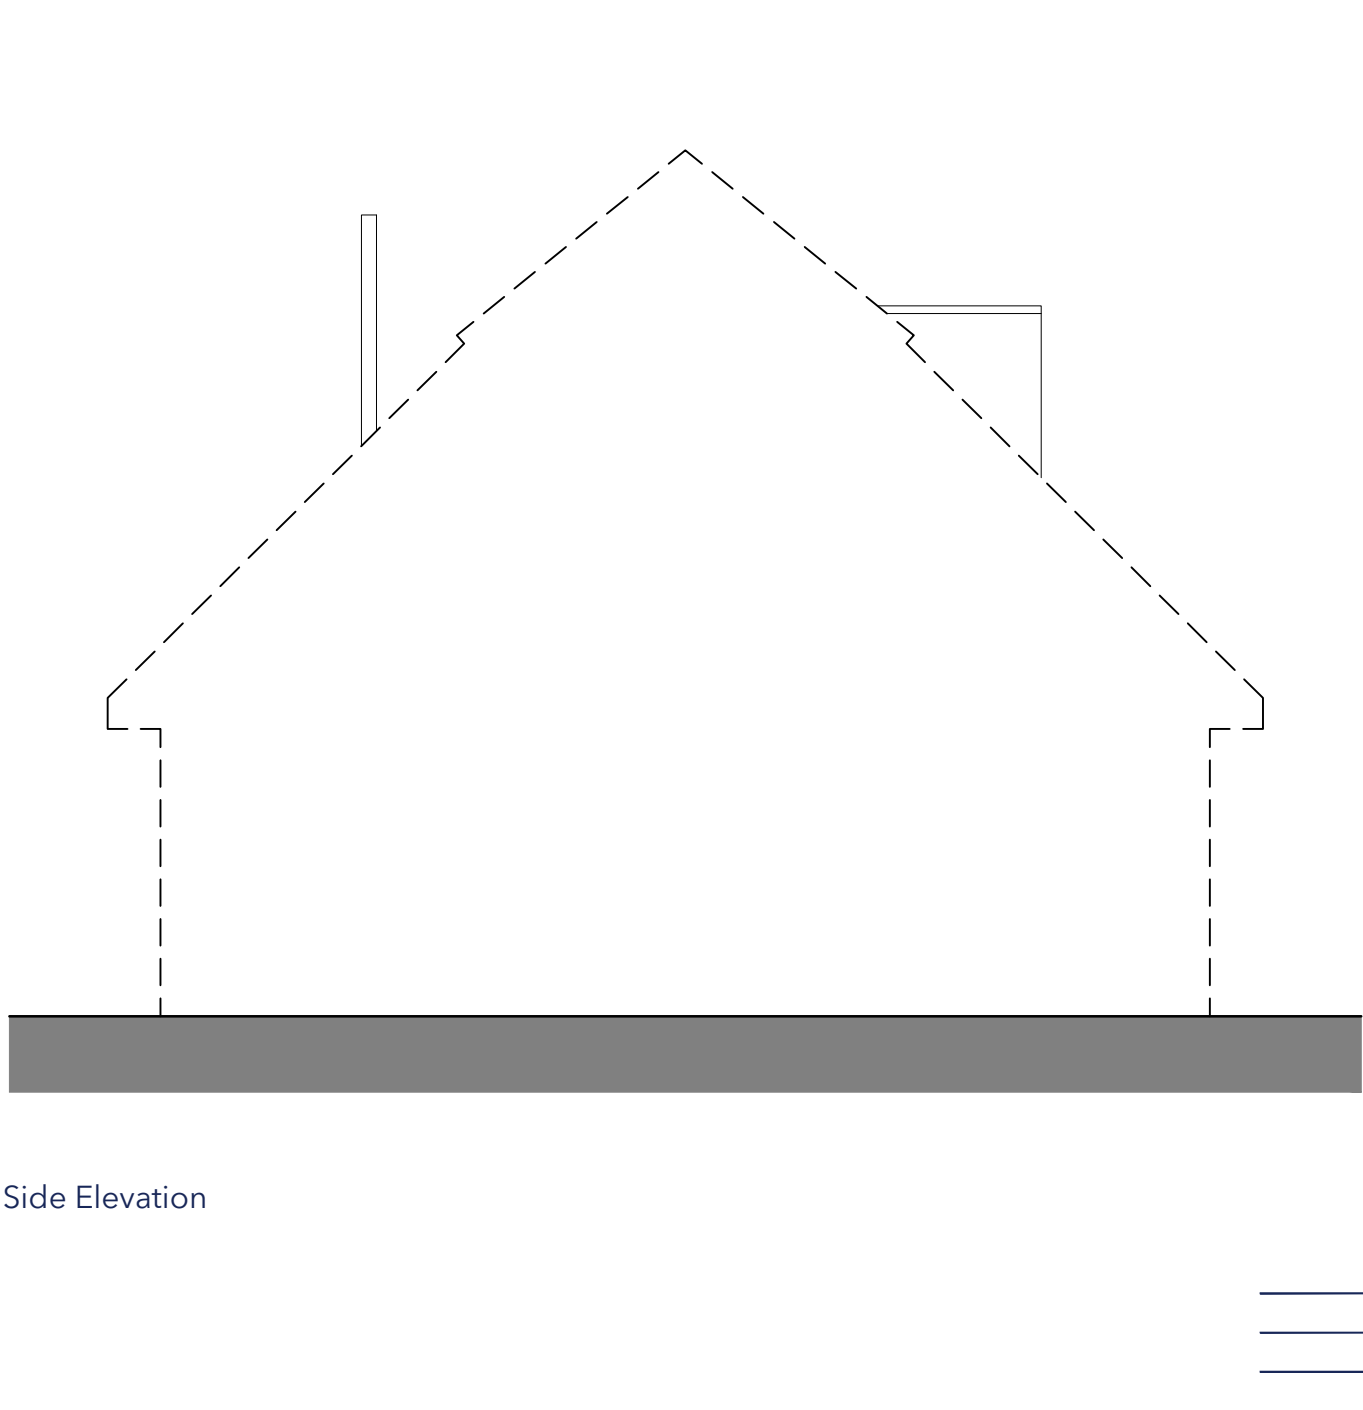
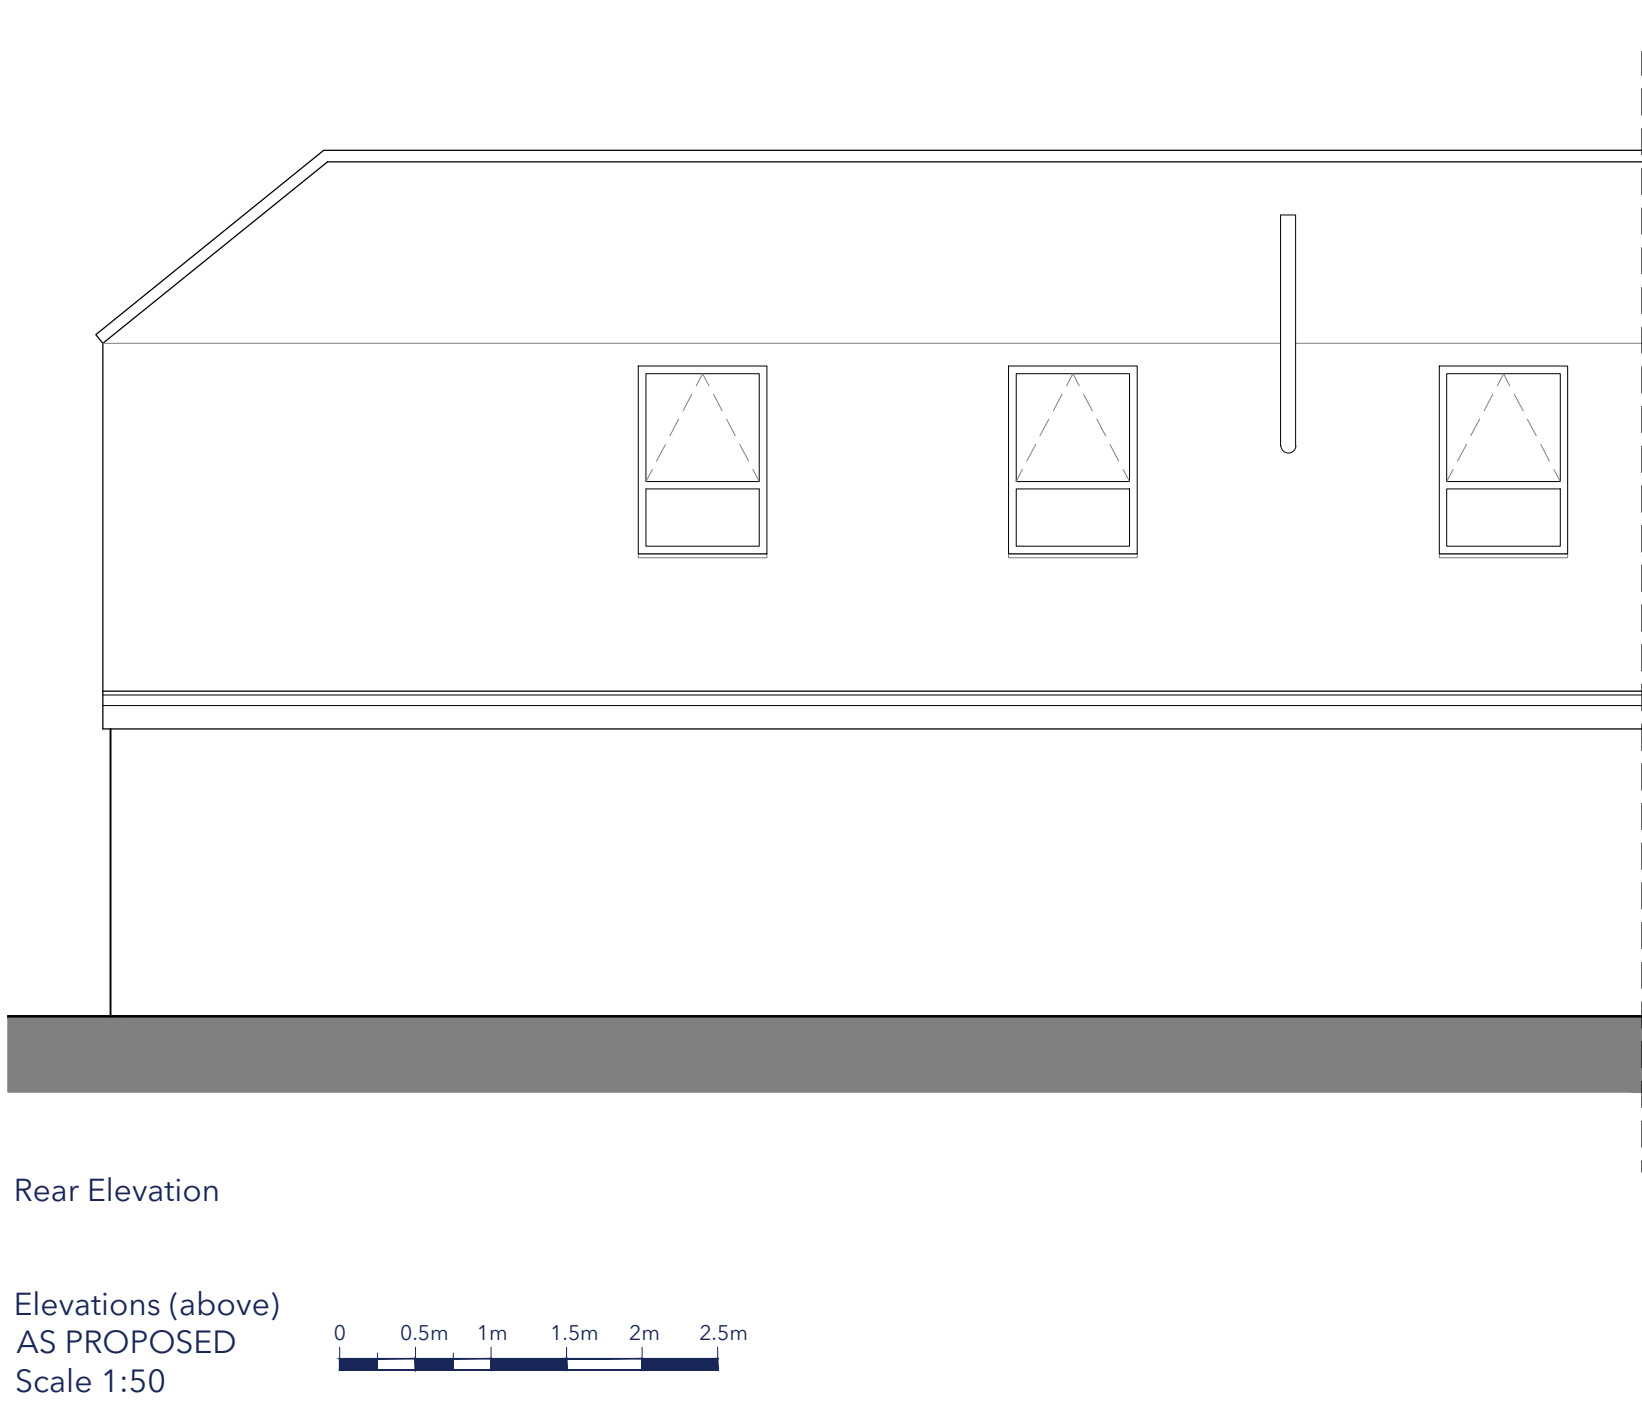
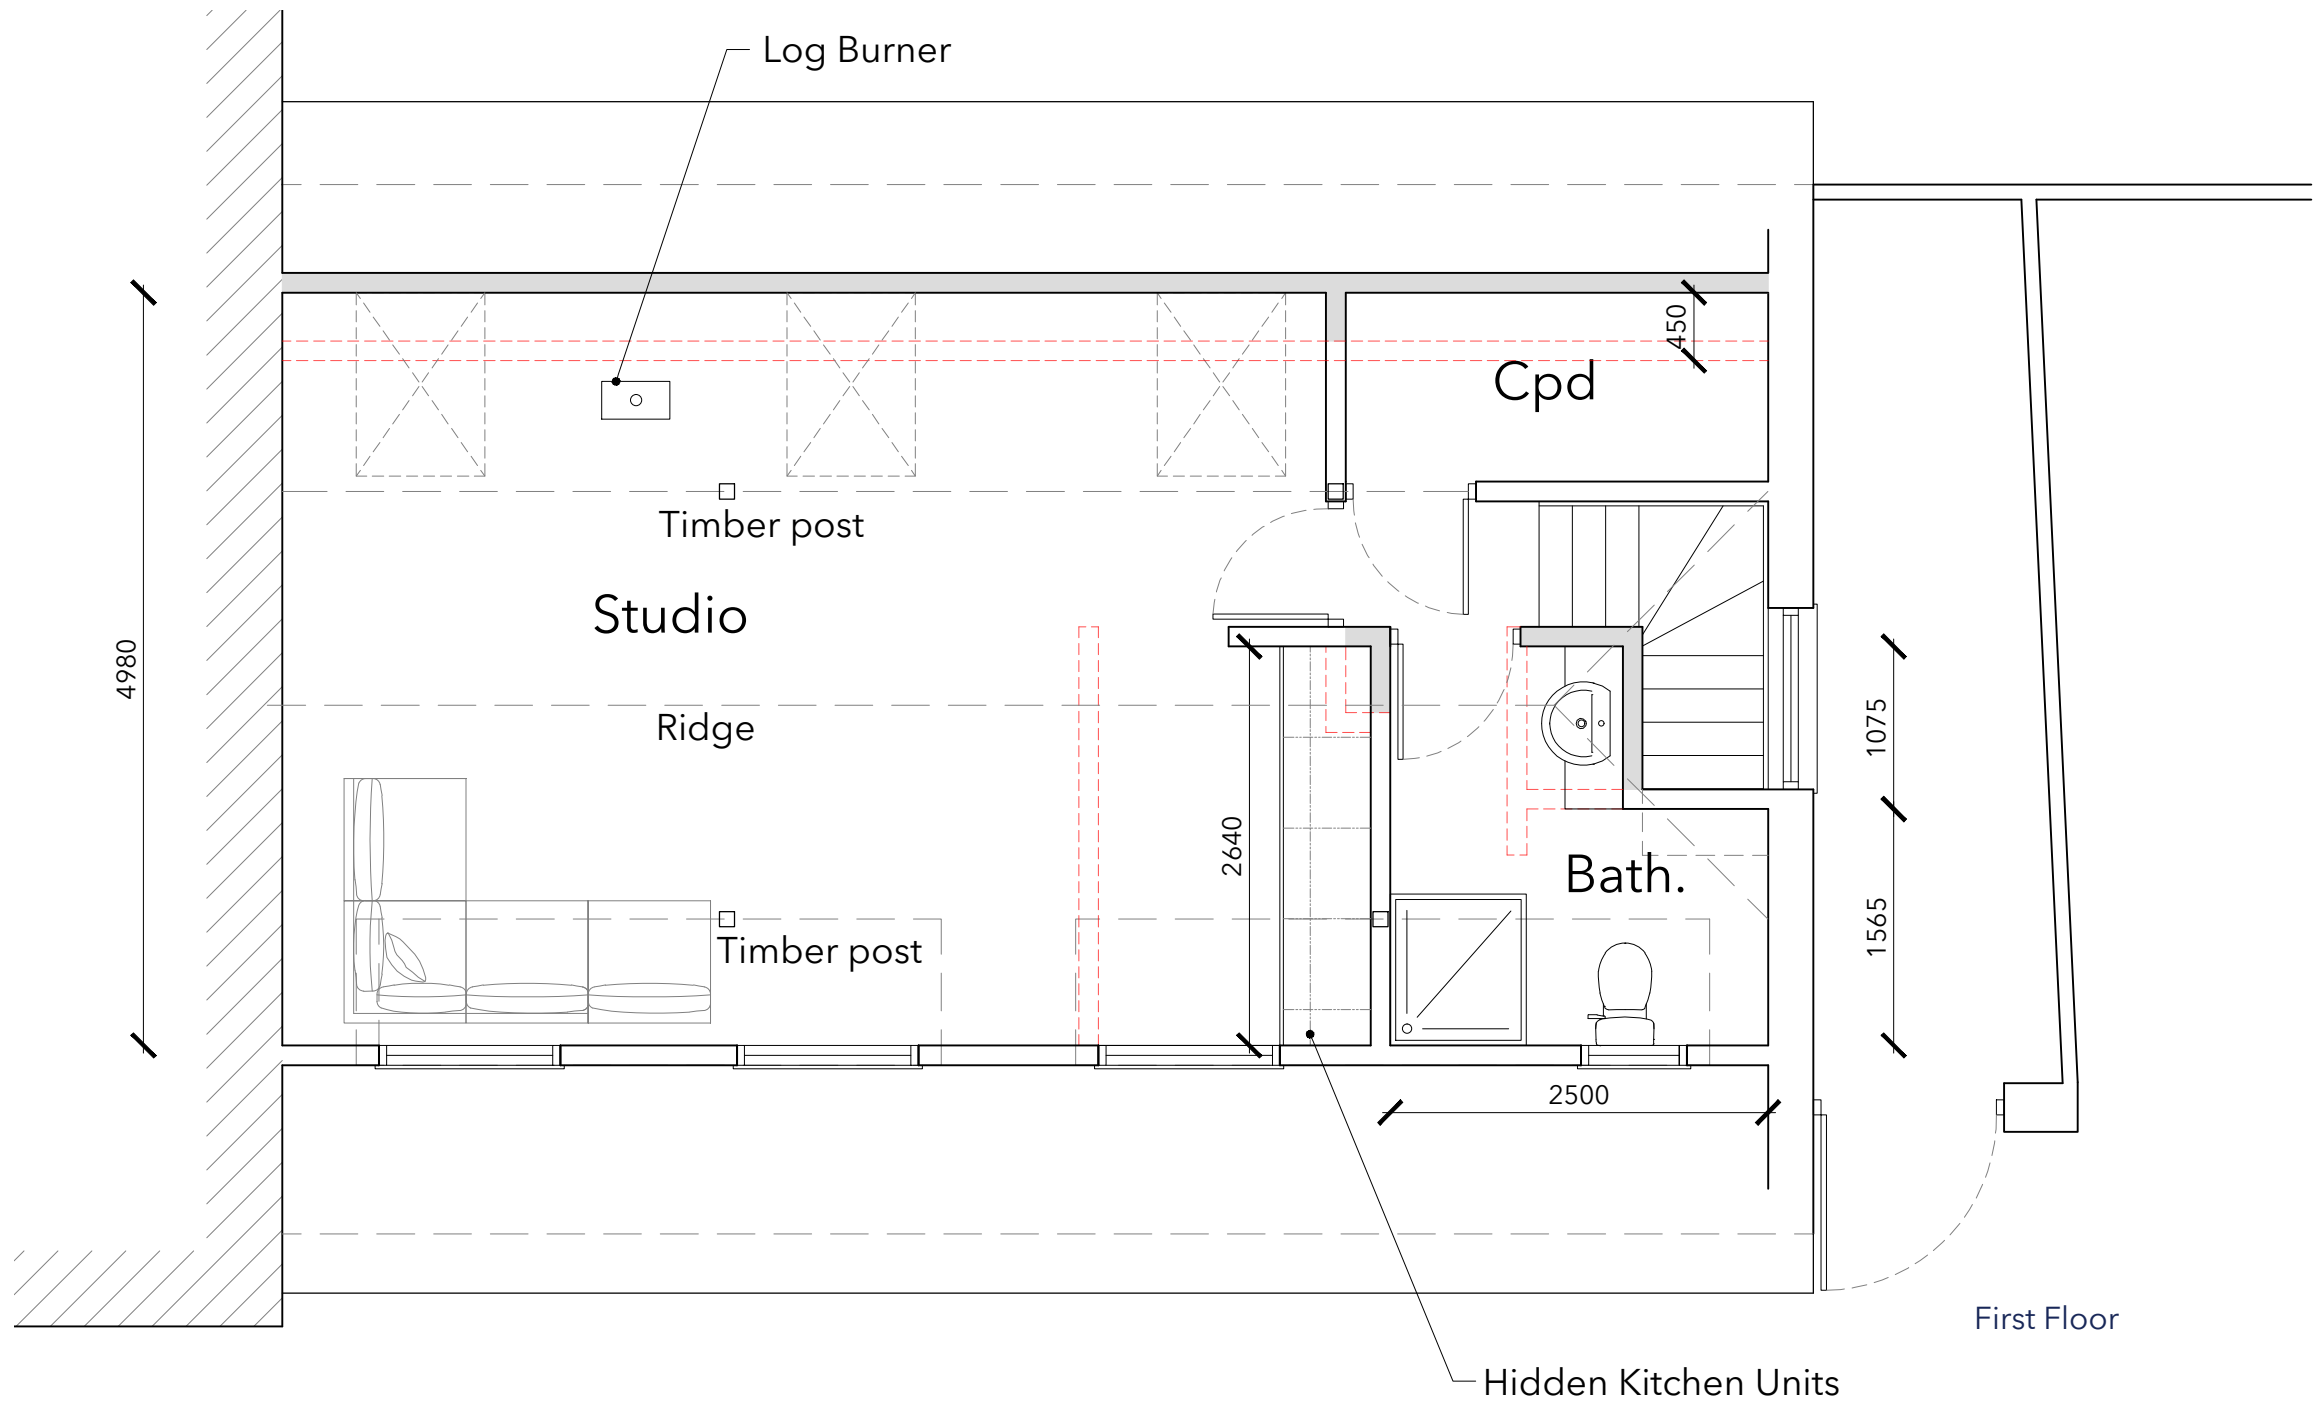
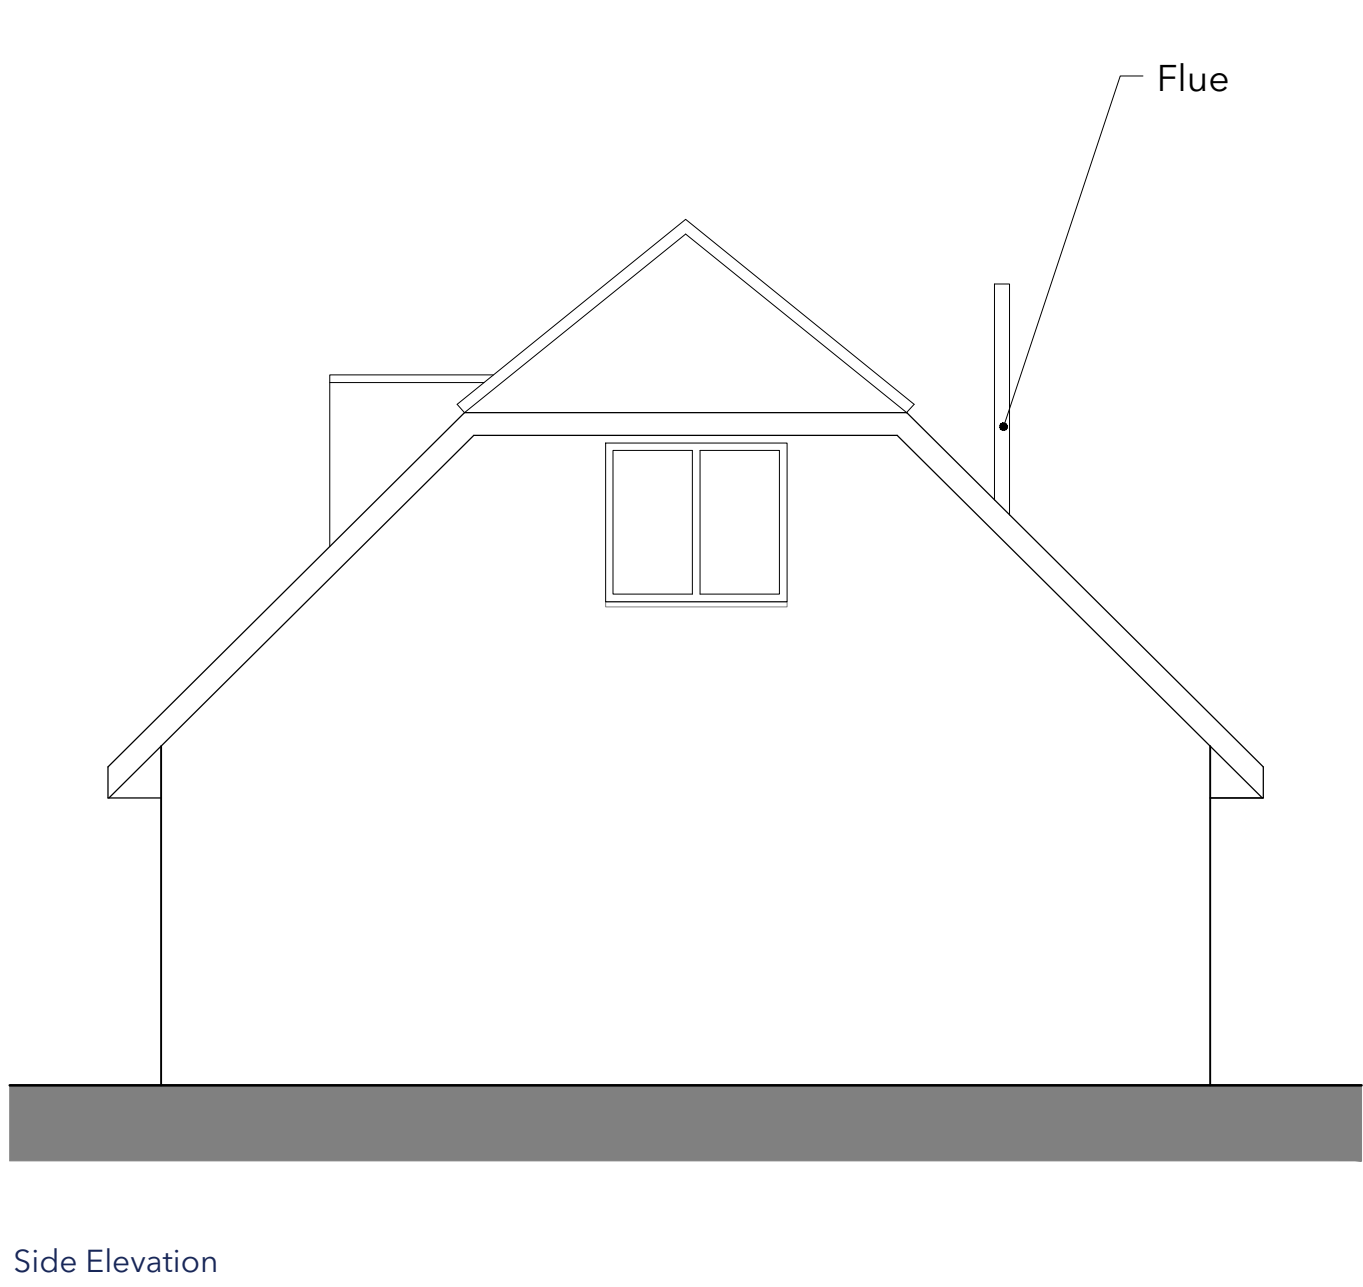
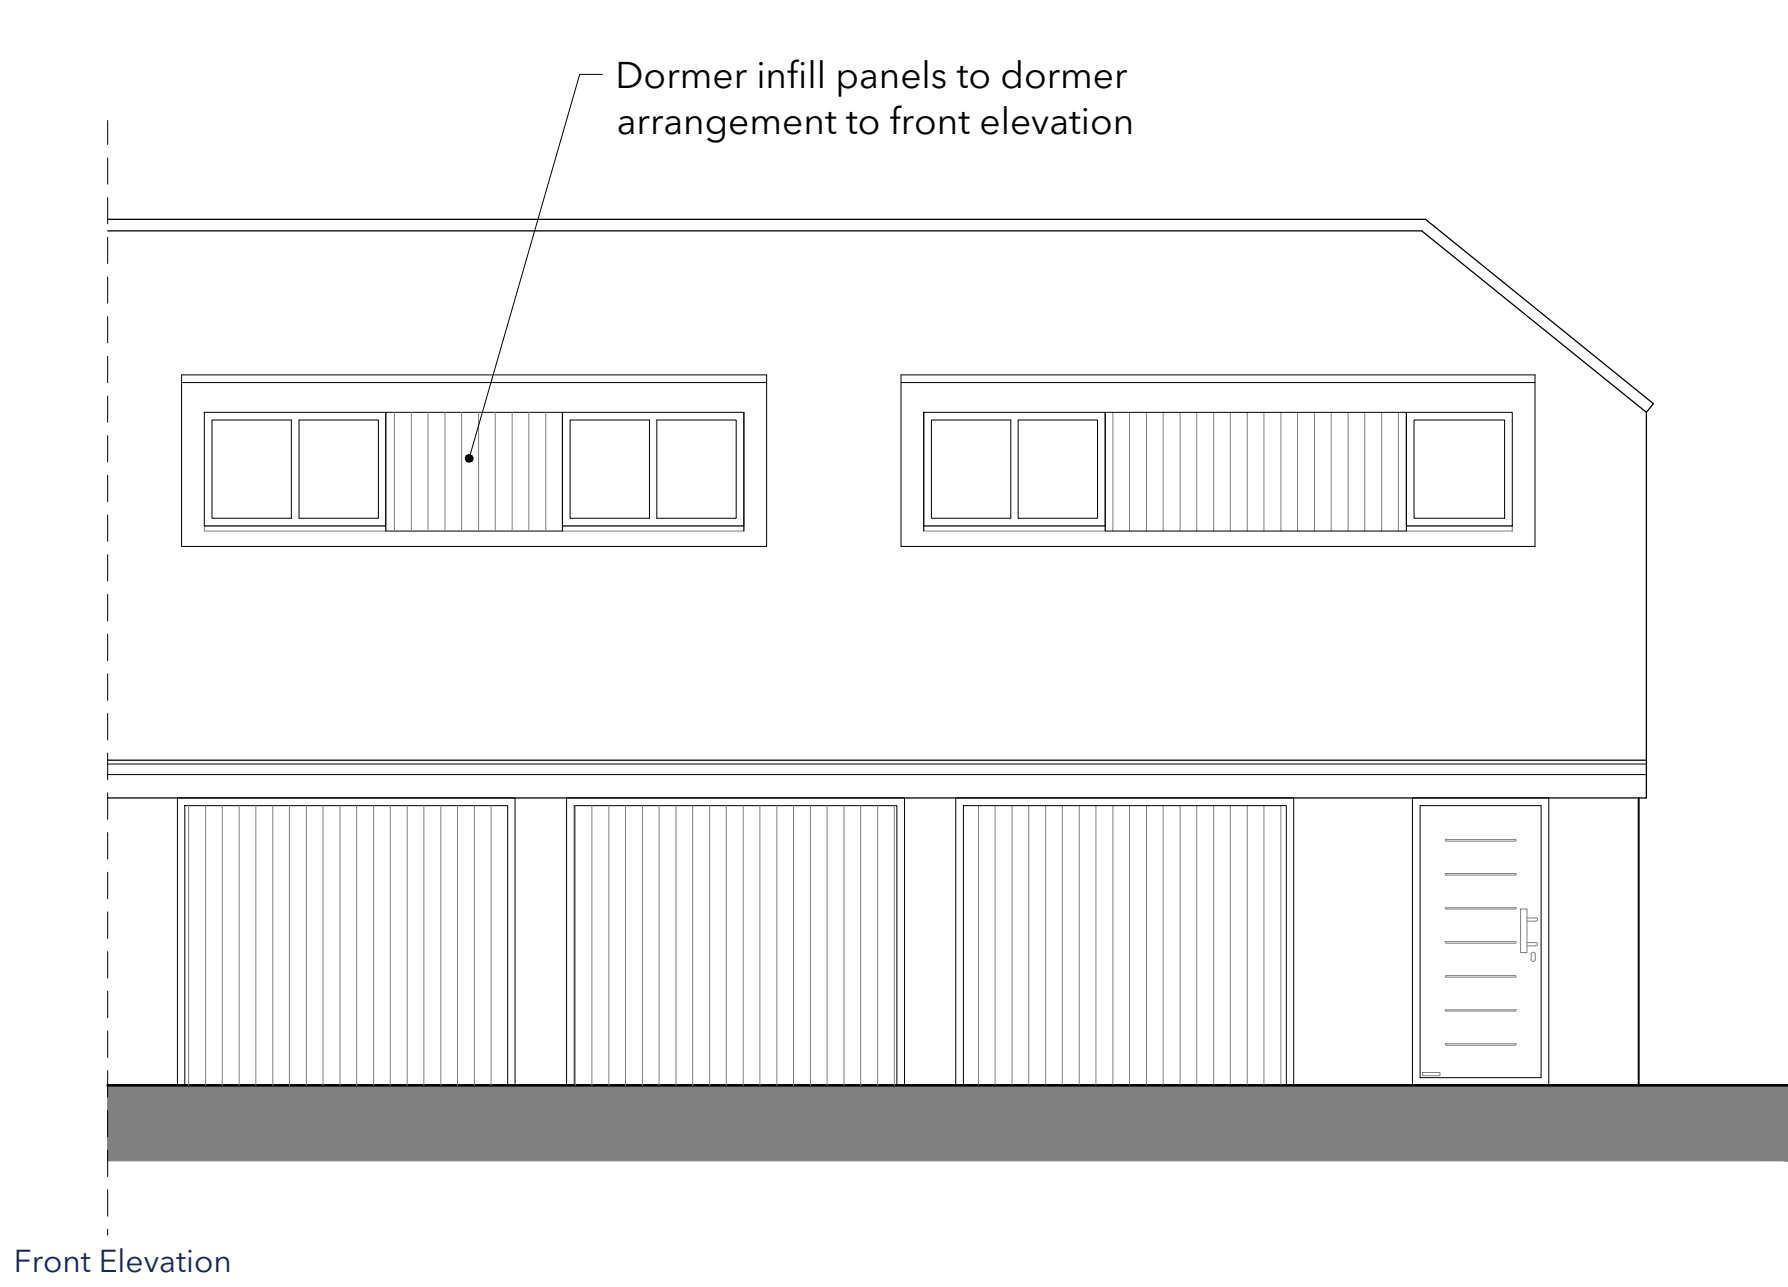


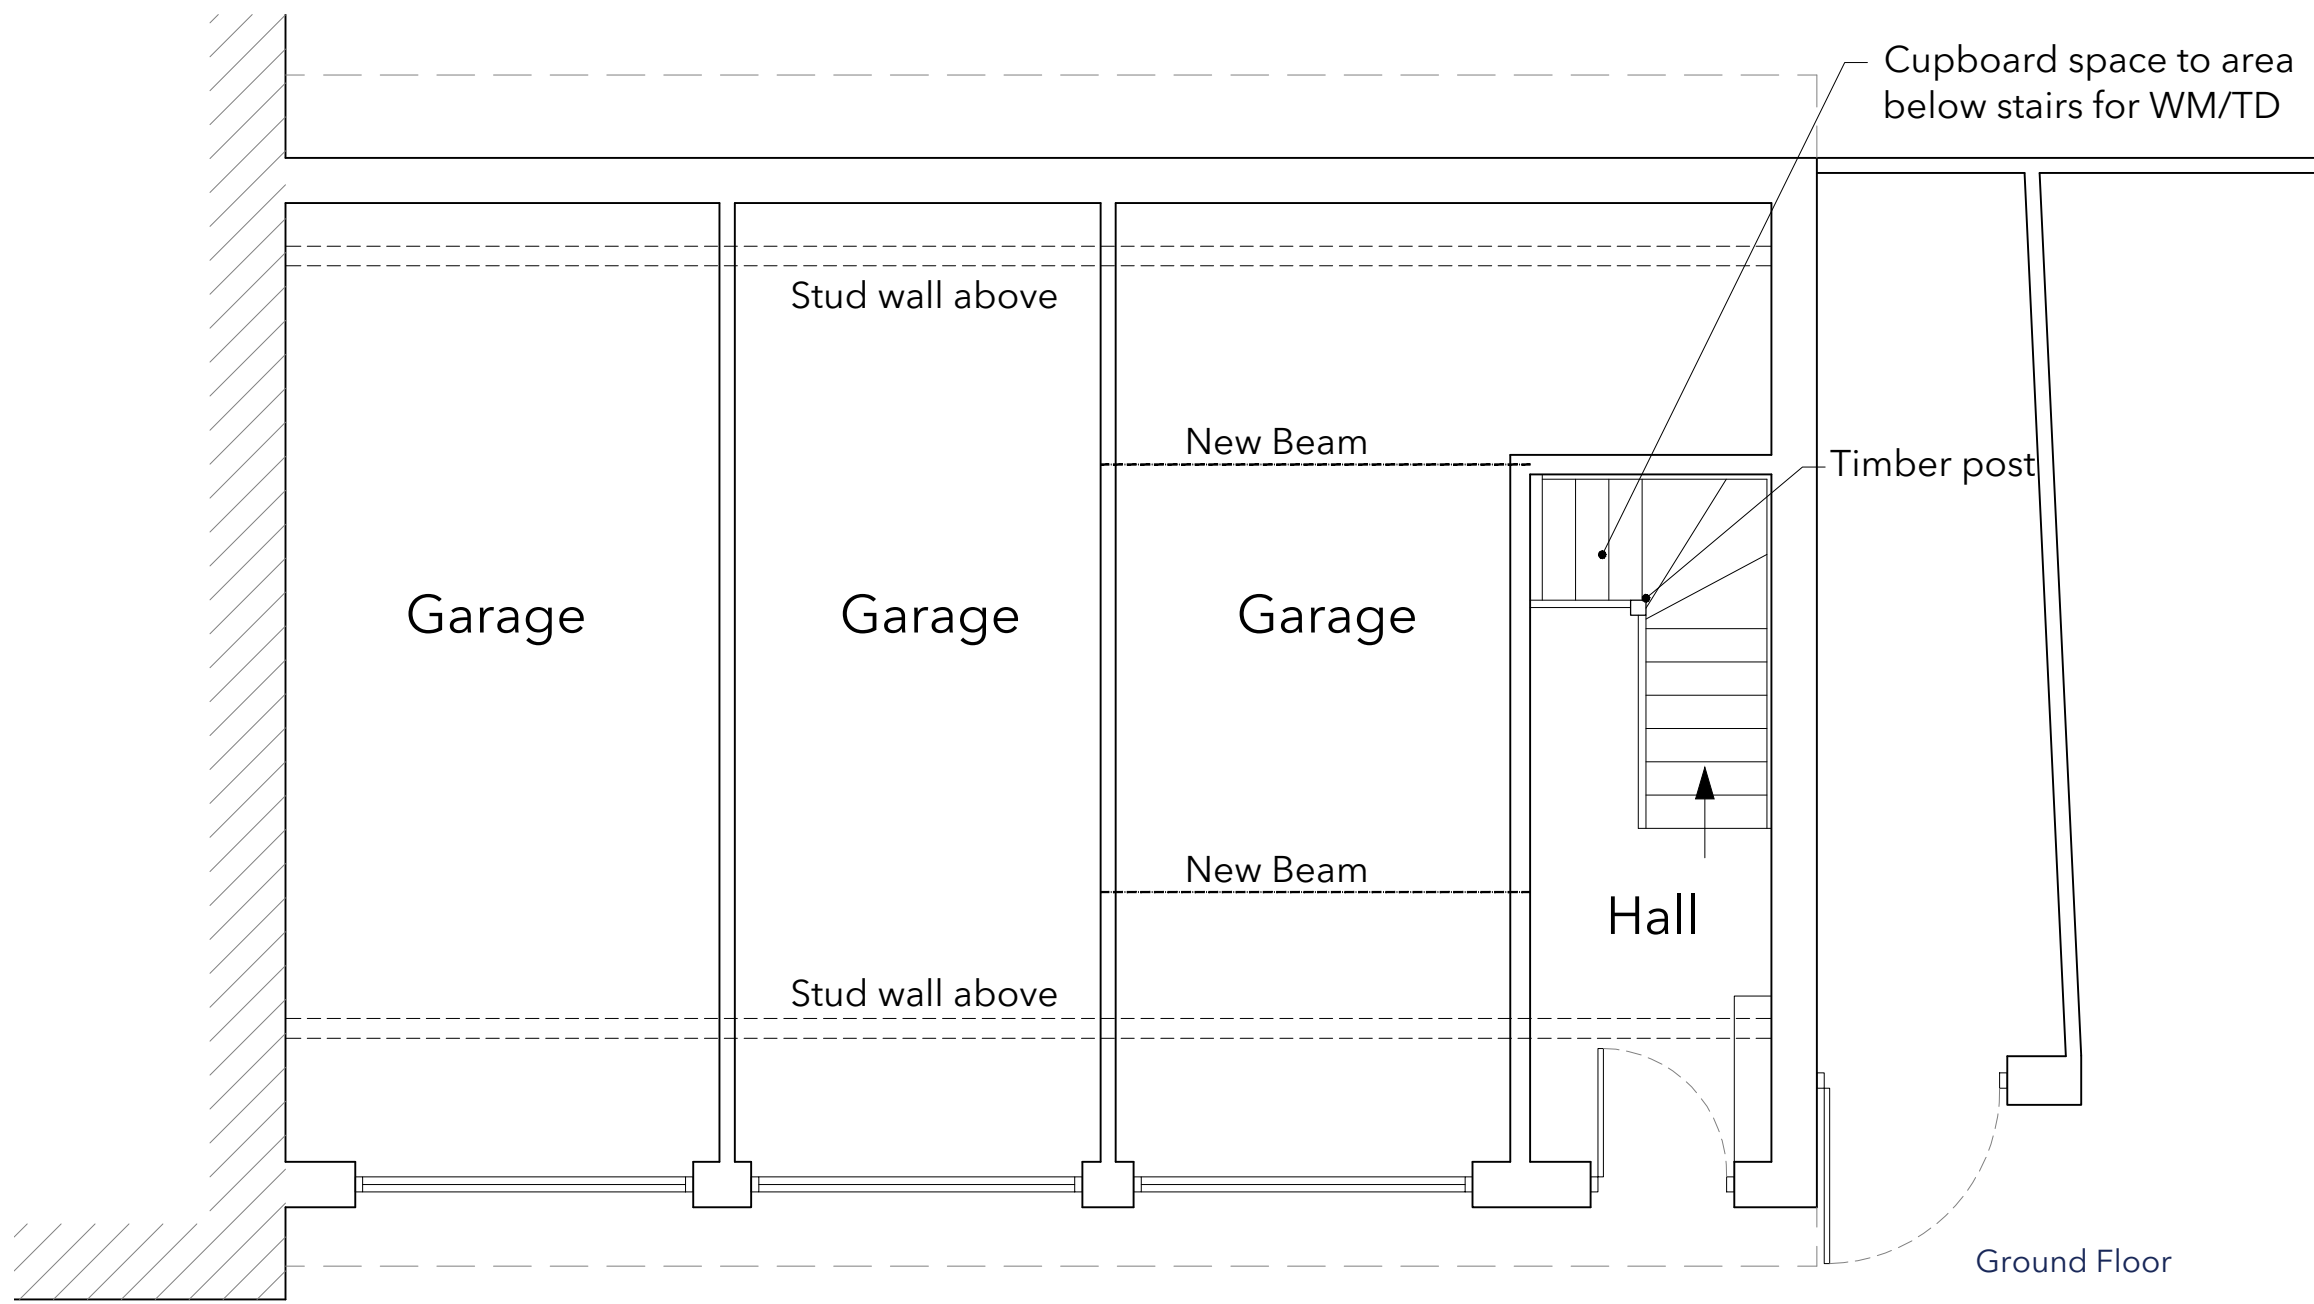

No.	Description	Date
D	Amended Notation	21.04.24
C	Amended Elevations	19.04.24
B	Log Burner Flue Added	25.01.24
A	SE Amendments	13.11.23

studio

t. 02382 542011
e. info@rs-studio.co.uk
w. www.rs-studio.co.uk

Drawing Title:
Plans & Elevations
AS PROPOSED

Project Title:
6 Orange Row
Emsworth
PO10 7EL

Drawing No.:
1669-P-03
Date: October 2023
Scale: Various
Drawn: LM
Checked: RS

This drawing is the copyright of the company and must not be reproduced or used without permission. Annotated dimensions are to be taken in preference to scaled dimensions and site dimensions must be checked before work is commenced