




BLOCK PLAN
SCALE 1:500



Proposed raised roof, gable ends,
front & rear dormers, external
alterations after removal of
existing hipped roof & dormer at:
61 Hazleton Way
Waterlooville
PO8 9BP



SITE LOCATION
SCALE 1:1250

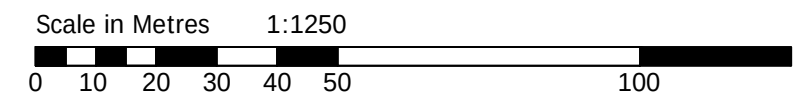

Notes: The design and construction of this project shall be in accordance with the current Building Regulations & NHBC Standards. These notes & drawings have been prepared solely for the purpose of Planning & Building Regulation approval. Do not scale from this drawing unless for Planning purposes. All dimensions to be checked on-site and any alterations to be approved by the Architect and/or client prior to any work commencing. Ordnance Survey Licence No: 100047591 This drawing to be copyright and to be read in conjunction with all other drawings	Revisions: Rev A: Amendments to notes – 02/11/22	Key:	Drawing Details: PLANNING DRAWING Block & Location Plans <table><tr><td>Project No:</td><td>Drawing No:</td><td>Rev No:</td></tr><tr><td>981</td><td>4</td><td>A</td></tr><tr><td>Scale:</td><td>Drawn:</td><td>Date:</td></tr><tr><td>1:500 1:1250 @ A3</td><td>BWH</td><td>17/10/22</td></tr></table>	Project No:	Drawing No:	Rev No:	981	4	A	Scale:	Drawn:	Date:	1:500 1:1250 @ A3	BWH	17/10/22	Client Name: Mr K Hayter Miss J Symon	Project Address: 61 Hazleton Way Waterlooville PO8 9BP	 BH ARCHITECTURE Ltd Heath Cottage Newlands Lane Purbrook Waterlooville Hants PO7 5SQ Tel: 023 9223 2322 Mob: 07747 771808 E-mail:bernard@bernardharding.com
Project No:	Drawing No:	Rev No:																
981	4	A																
Scale:	Drawn:	Date:																
1:500 1:1250 @ A3	BWH	17/10/22																