


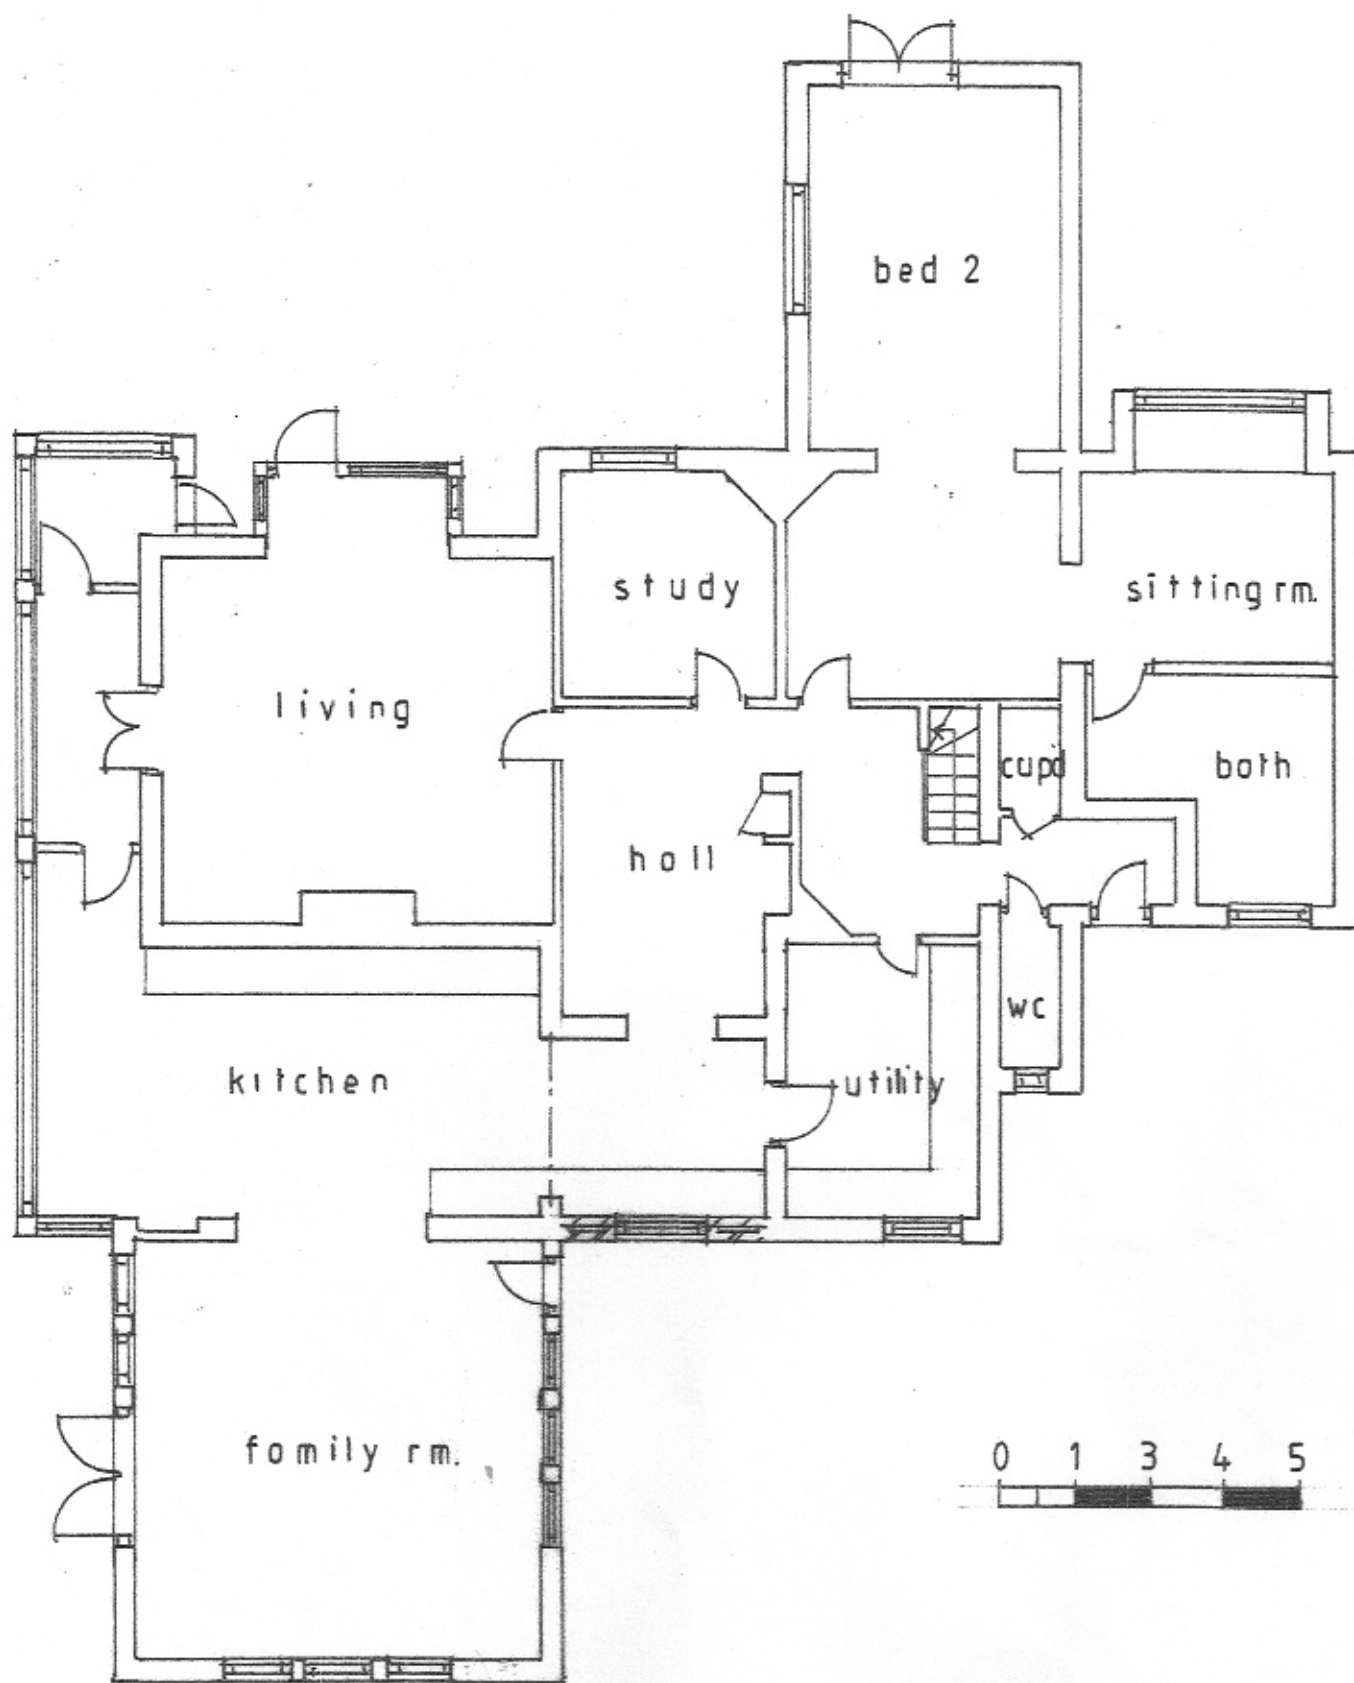

GROUND FLOOR PLAN AS PROPOSED

1:100