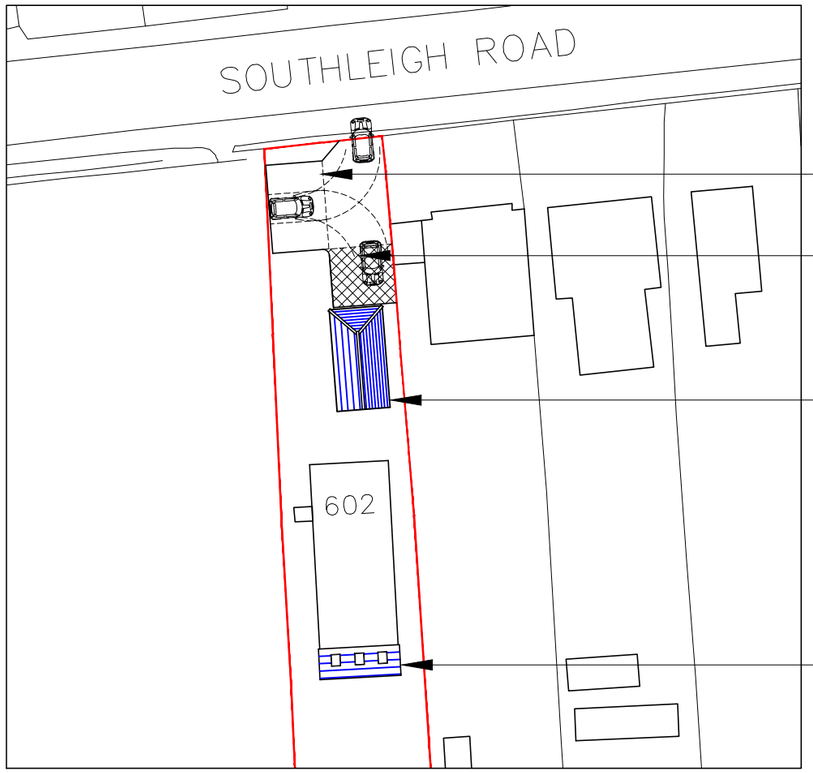

Parking for 3no. spaces

Turning/reversing bay (to be kept clear, allowing cars to enter Southleigh Road in forward gear)

Proposed single car garage

Proposed single storey rear extension

Site plan scale 1:500

10 0 10 20 30

1:500

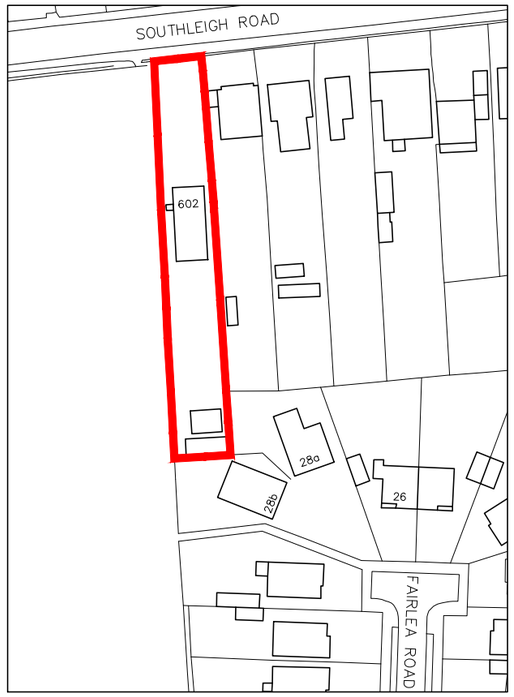

Ordnance Survey, (c) Crown Copyright 2024.
All rights reserved. Licence number 100022432

Location plan scale 1:1250

10 0 10 20 30 40 50 100m

1:1250

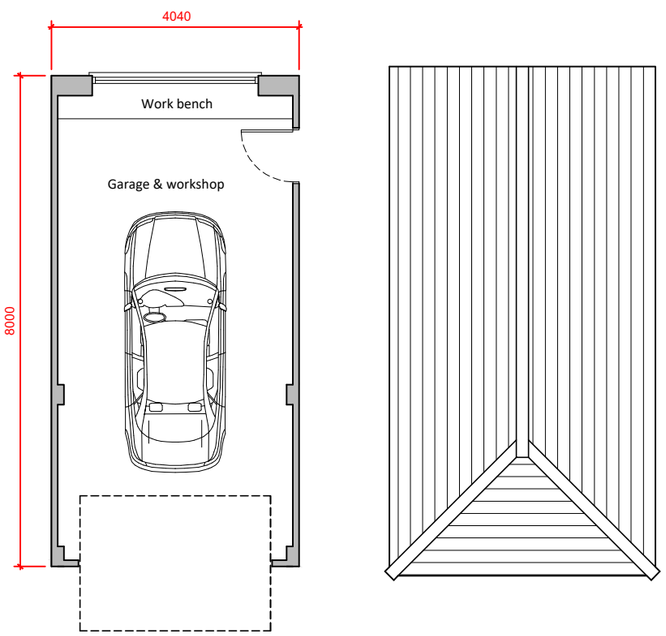

Garage floor, roof plans & elevations scale 1:100

1 0 1 2 3 4 5 6 7 8 9m

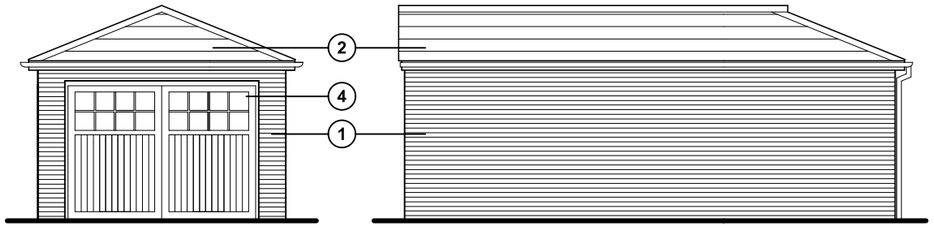

North (front) East (side)

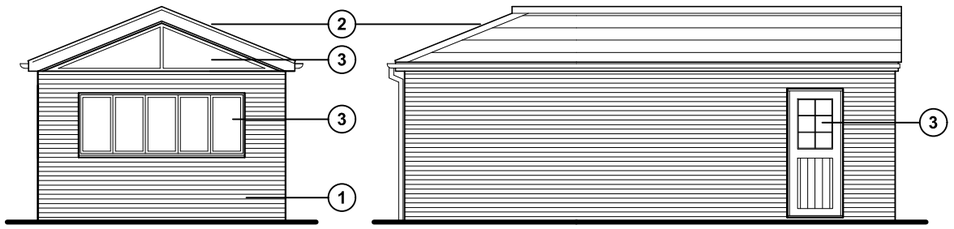

South (rear) West (side)

1. Bricks to match existing
2. Slate roof tiles
3. uPvc doors & windows
4. Timber garage doors

For MR & MRS STARNES	Title SITE & LOCATION PLANS GARAGE FLOOR PLAN & ELEVATIONS			Office Tel: 01243 933732
Project PROPOSED SINGLE CAR GARAGE & SINGLE STOREY EXTENSION AT 602 SOUTHLEIGH ROAD EMSWORTH, PO10 7TA	Date OCT 2023	Drawn JB	Scale 1:100 @ A3	Checked -	Email: admin@jb-architecturedesign.com
	Job Number PL.754.23	Drawing Number -01	Revision **E**		Web: www.jb-architecturedesign.com

JB architecture
JB ARCHITECTURE