


**PROPOSED SINGLE STOREY REAR ADDITION.
9, HAWTHORNE GROVE, HAYLING IS, HANTS.
FOR MR & MRS S. LAWRENCE.**

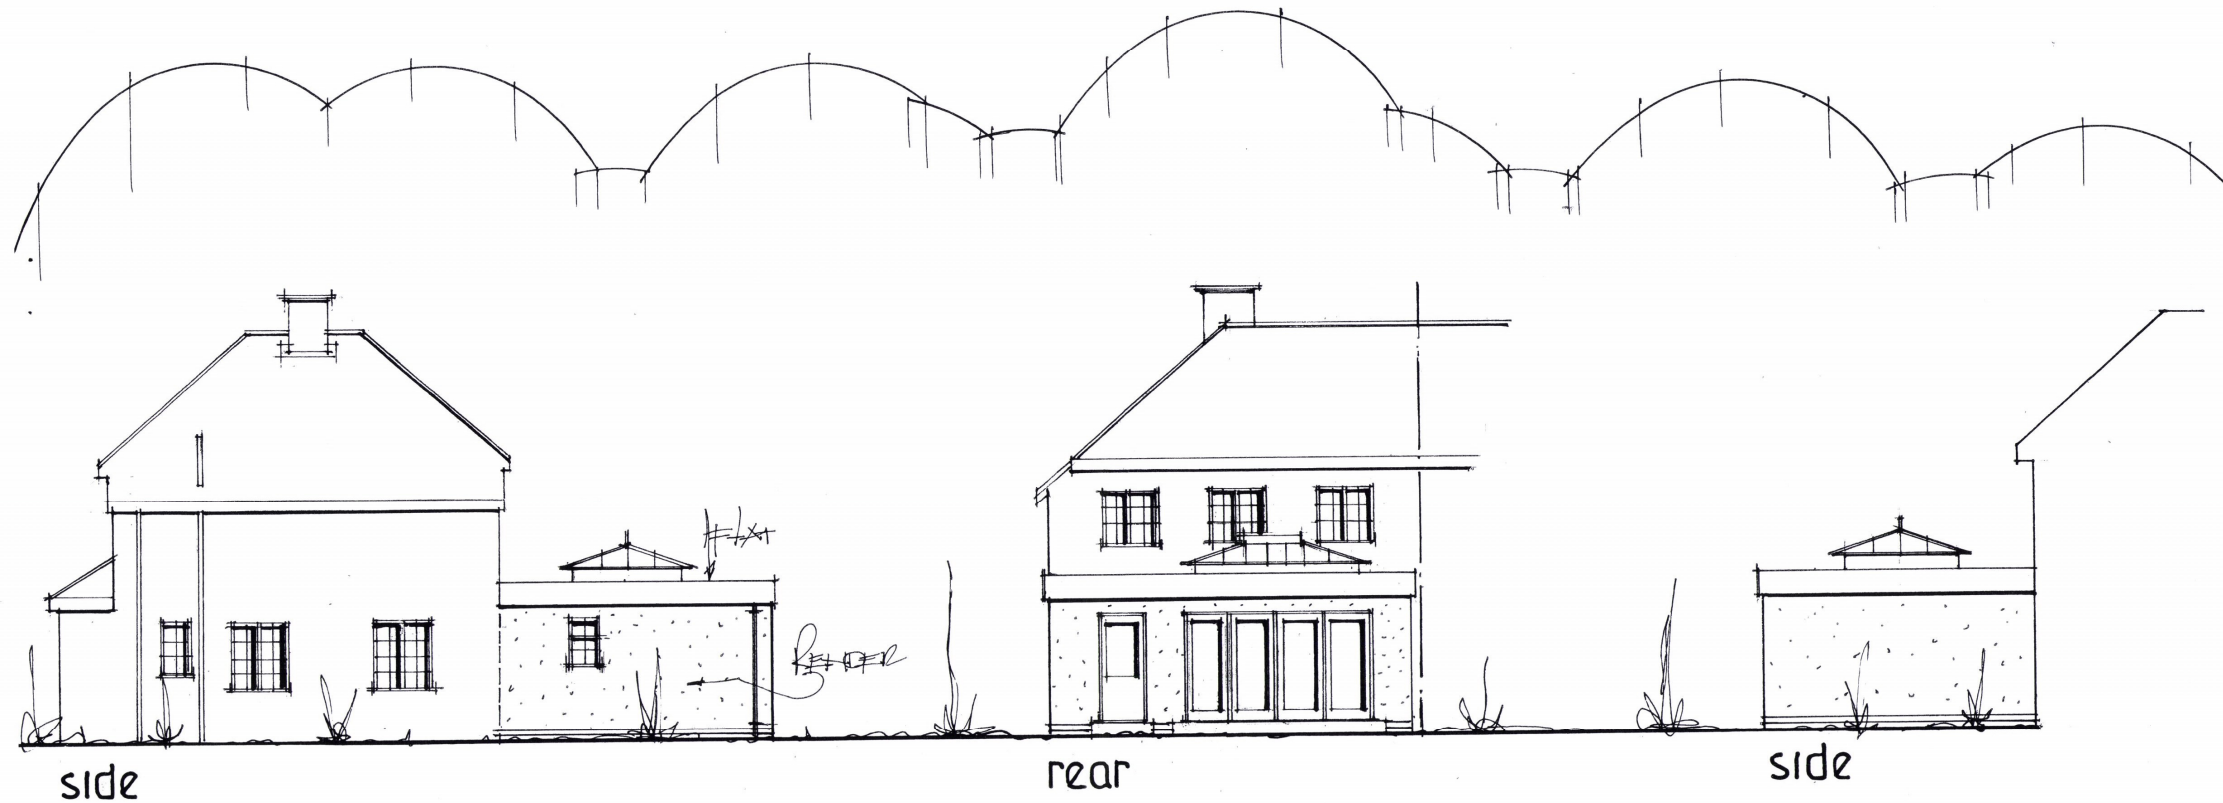

date june 22
scale 1:100

PROPOSED ELEVATIONS

PETER J. WALKER
ISLAND DESIGN
182 SEAFRONT, HAYLING ISLAND, HANTS
PO11 9AN
TEL: 02392467571