



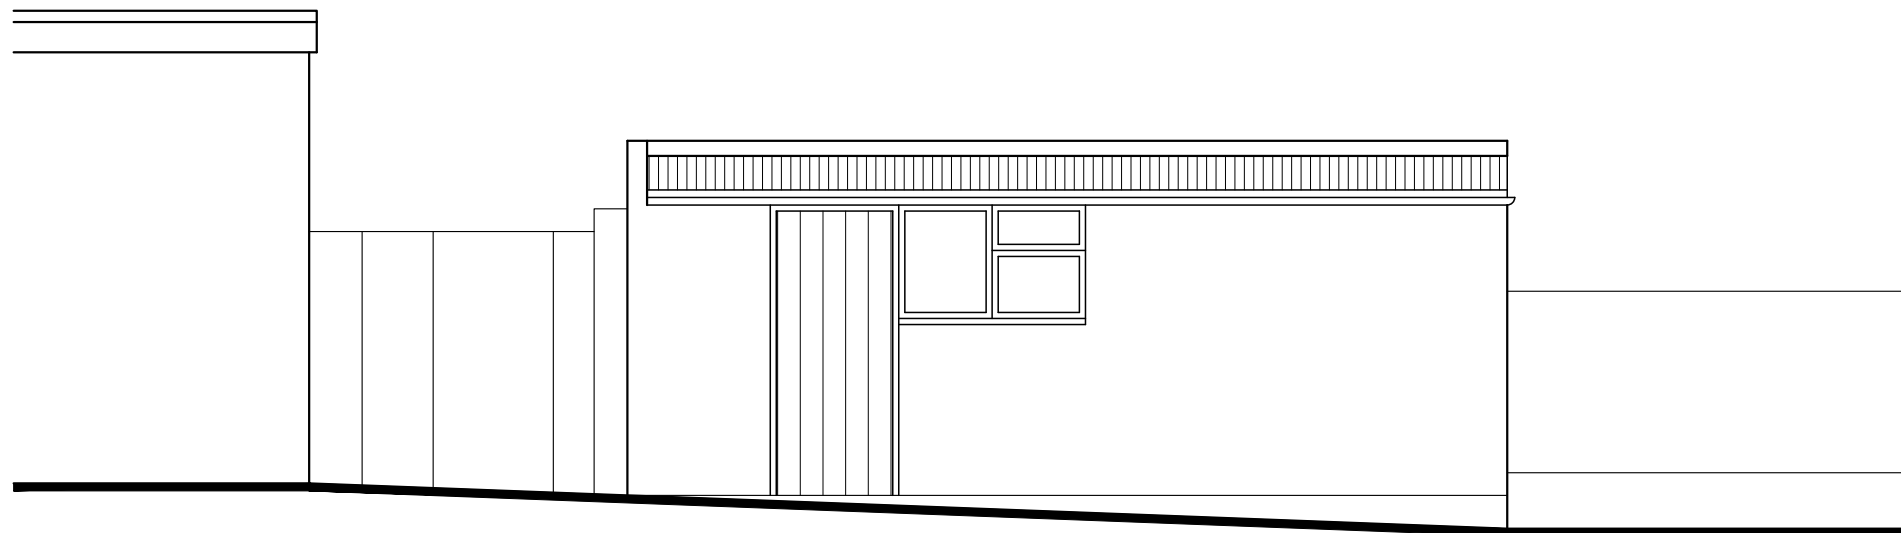

East Elevation

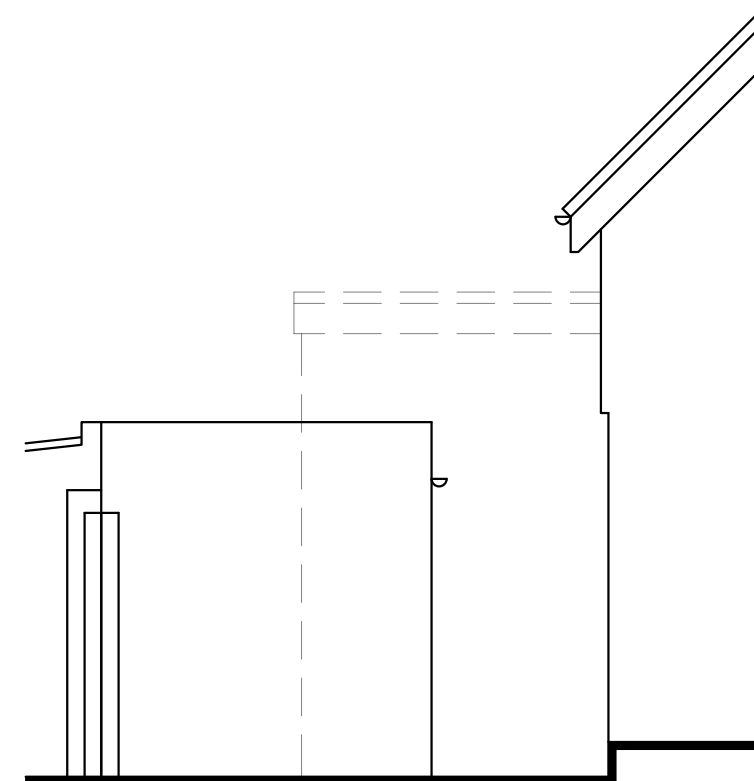

South Elevation

CAD

Critchley Architecture And Design Ltd.
Contact: 02392 474 919 | info@caad.online

The Old Brewery, 15E South Street, Havant, PO9 1BU

Existing Outbuilding

Revisions

a)	Note/Date/Initial
b)	
c)	
d)	

35 North Shore Rd,
Hayling Island,
Hampshire,
PO11 0HN

Scale A1=1:25, A3=1:50
Drawn SAR
Date 31/08/2022

22078-301⁰

5m

10m

15m

20m