




**IJ Murray
Associates Ltd**
www.ijma.co.uk

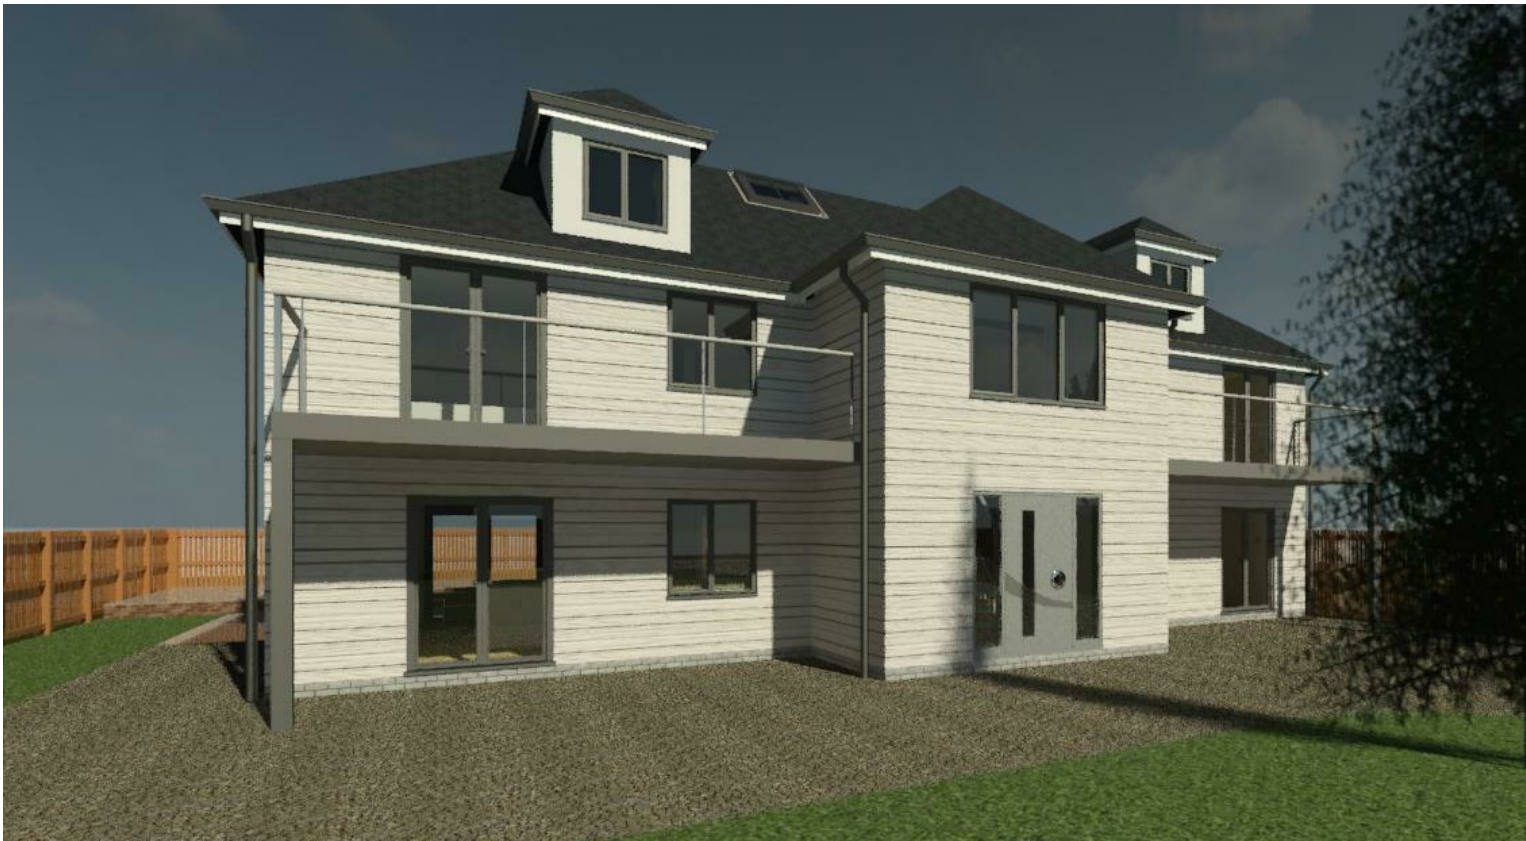

I J Murray Associates
Ltd
200 Seafront
Hayling Island
Hampshire
PO11 9HR
Phone 07779 246915
e-mail ian@ijma.co.uk

These drawings are the
property of IJ Murray
Associates Ltd and should
not be reproduced or used
in any way without the
permission of a Director of
IJ Murray Associates Ltd

These drawings are for planning and, if specified, building regulation
purposes only and are not for construction. All dimensions should be
checked on site before work commences

Mr and Mrs Neal
318 Sea Front HI
Proposed V5

Site Views			
Project number	Project Number	A115	1 : 1
Date	Issue Date		
Drawn by	Author		
Paper size	A3 (Print 100% no borders)	Scale	