


CROSS SECTION AT CH160 OF RETAINING STRUCTURE
Scale 1:250



CROSS SECTION AT CH235 OF RETAINING STRUCTURE
Scale 1:250

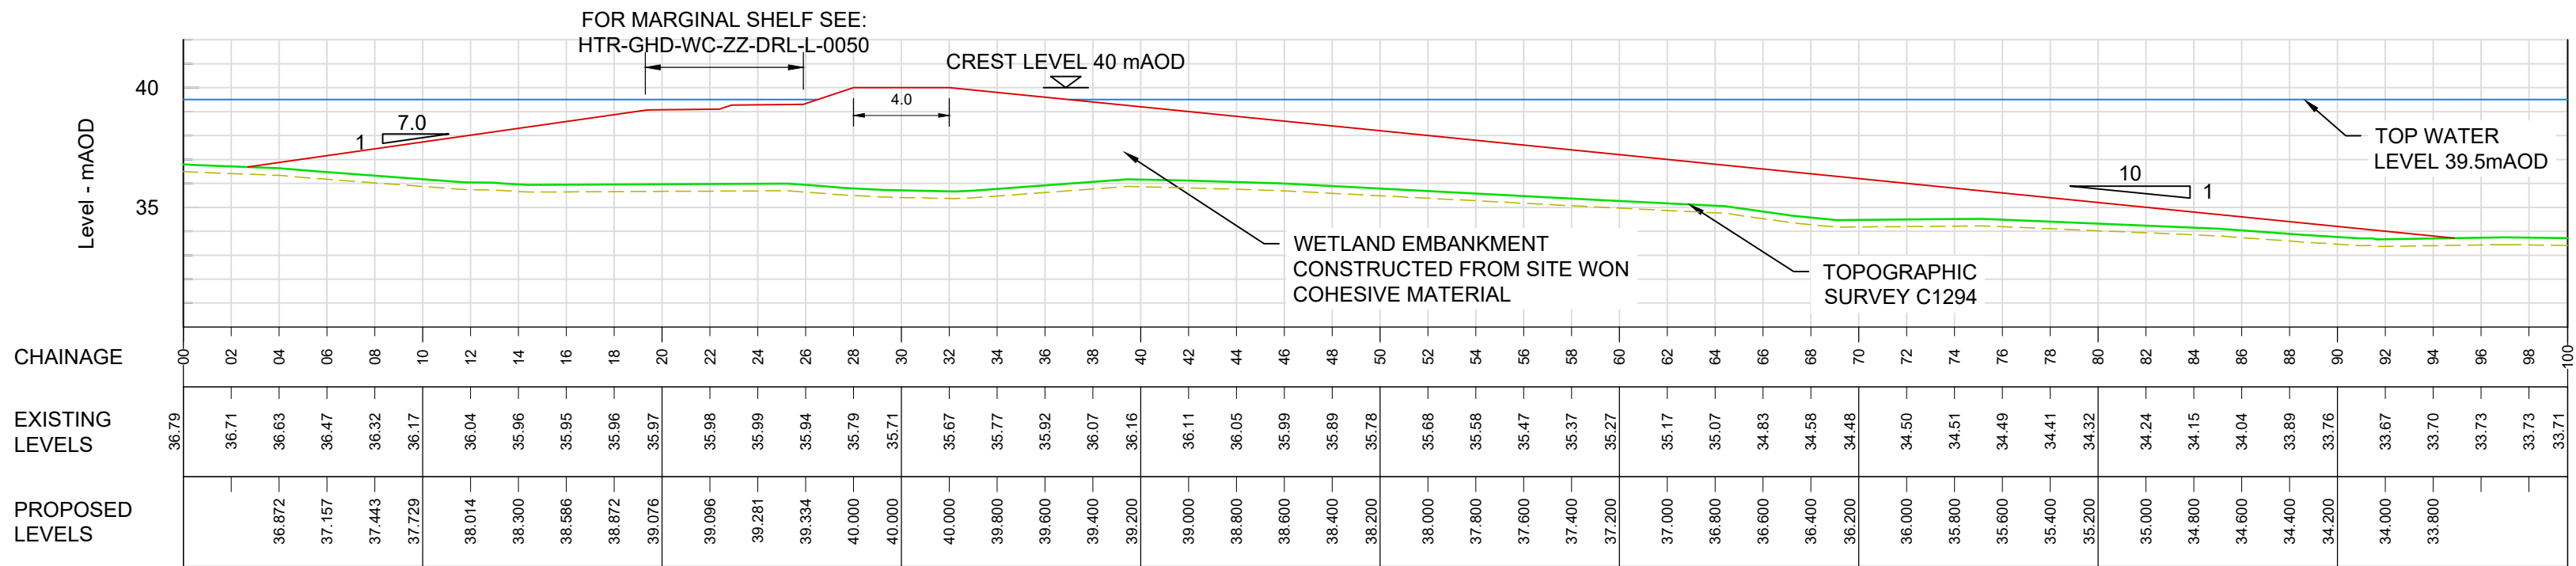