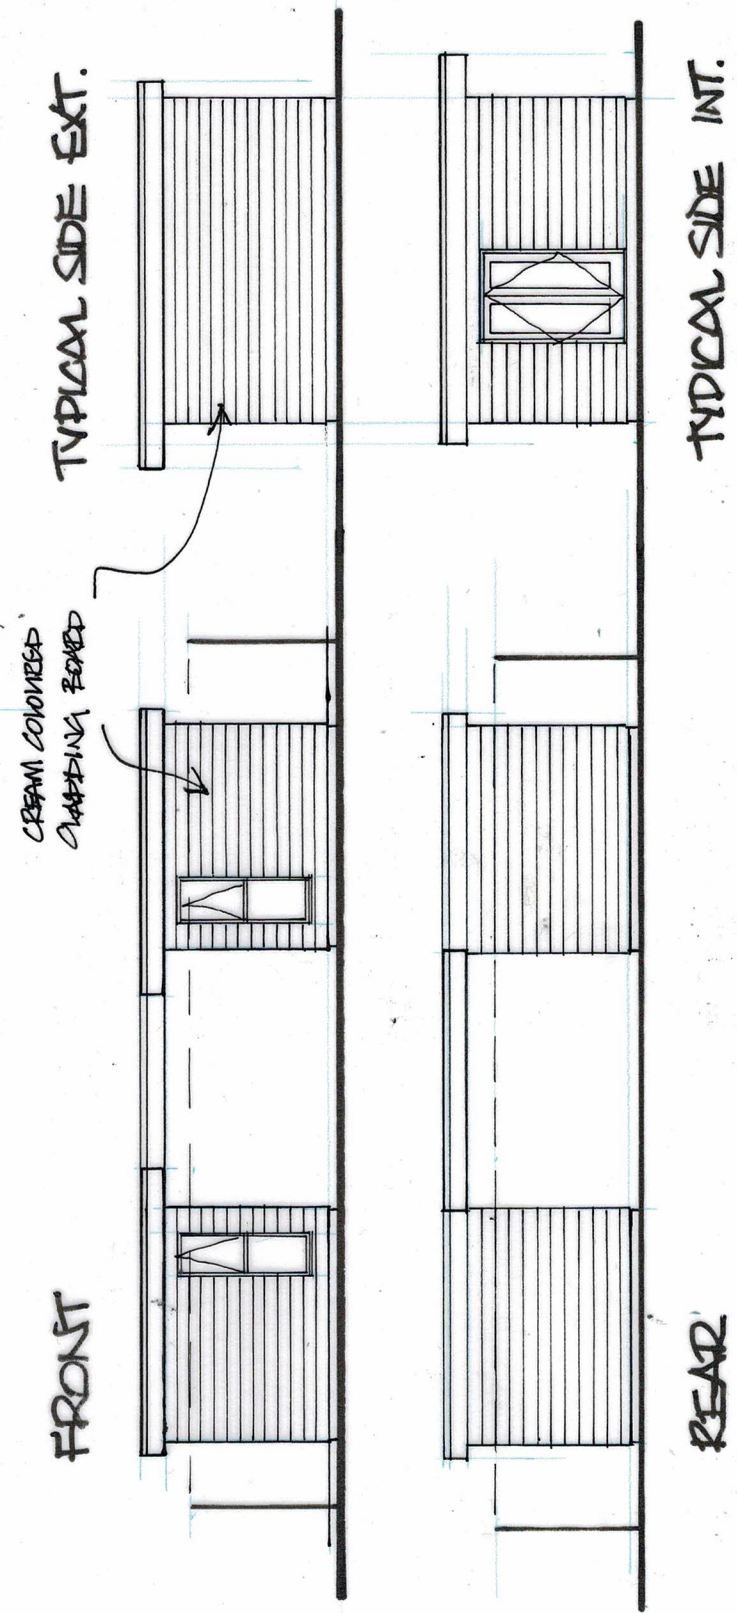
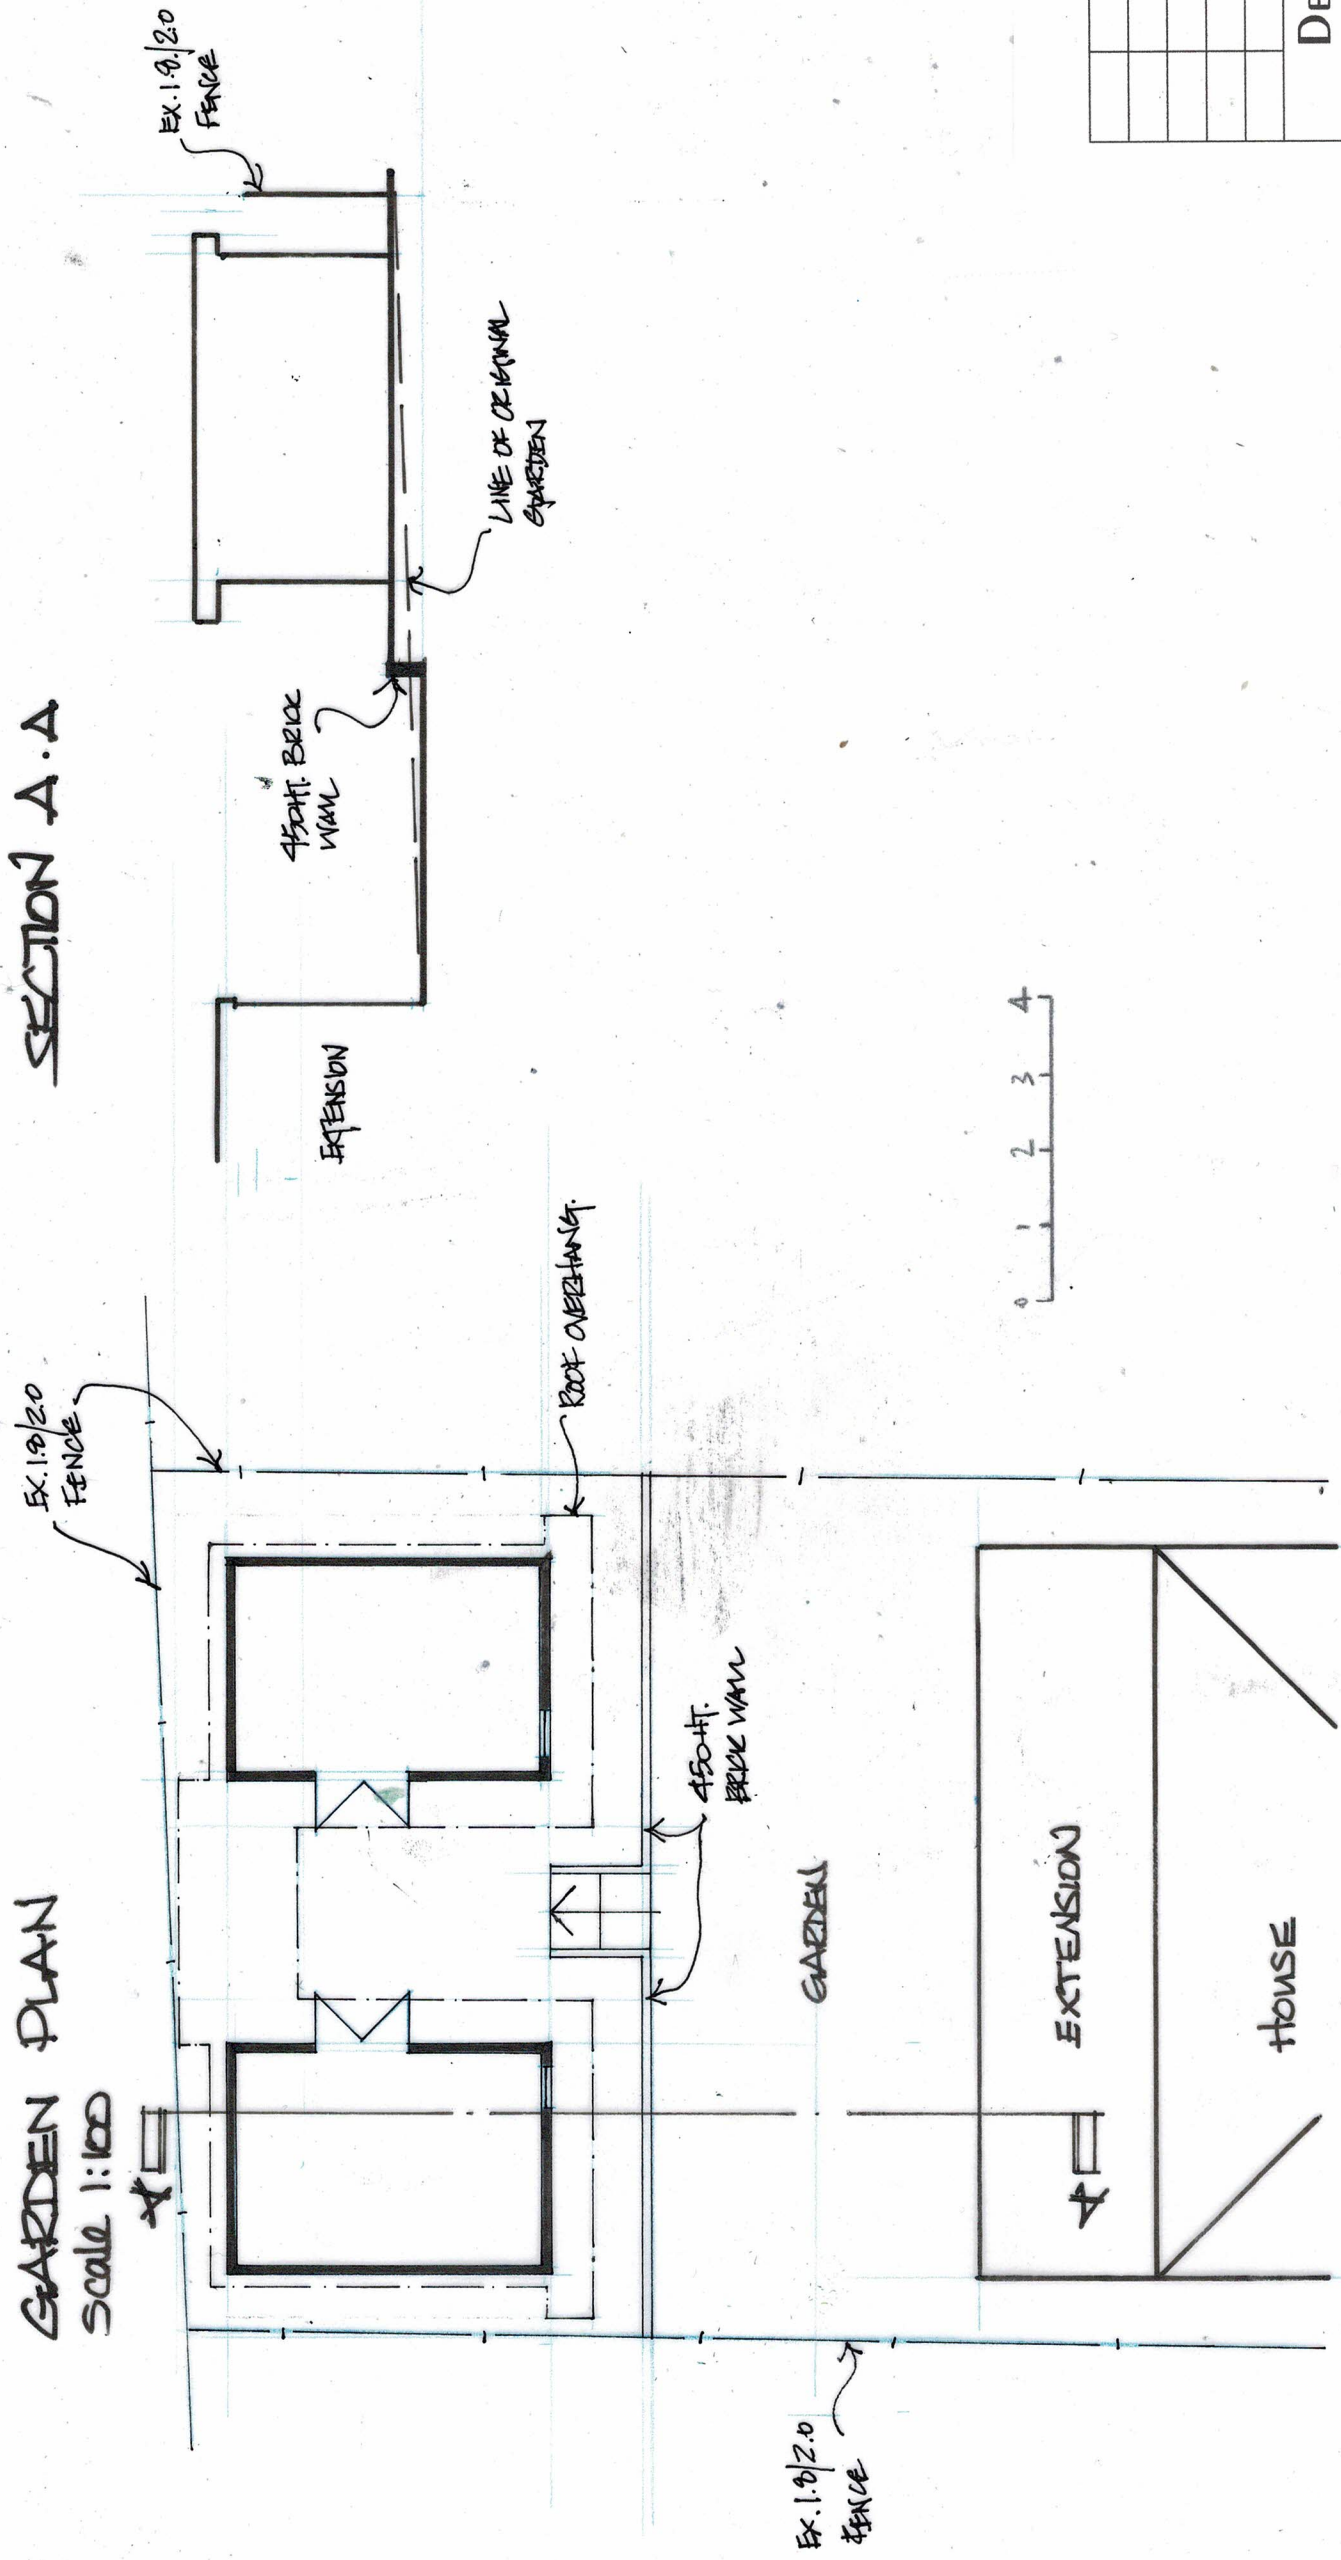


SECTION A. A.

EX. 1.0/2.0
FENCE

[illegible]