



PHYSICAL SCALE IN METERS @ 1:100


NOTES:
This drawing has been produced solely for PLANNING/DESIGN.
Do not Scale from this Drawing except for planning purposes.
Any drainage runs shown are presumed and to be checked on
site before commencement of works.
This drawing is the copyright of MF Designs Ltd.

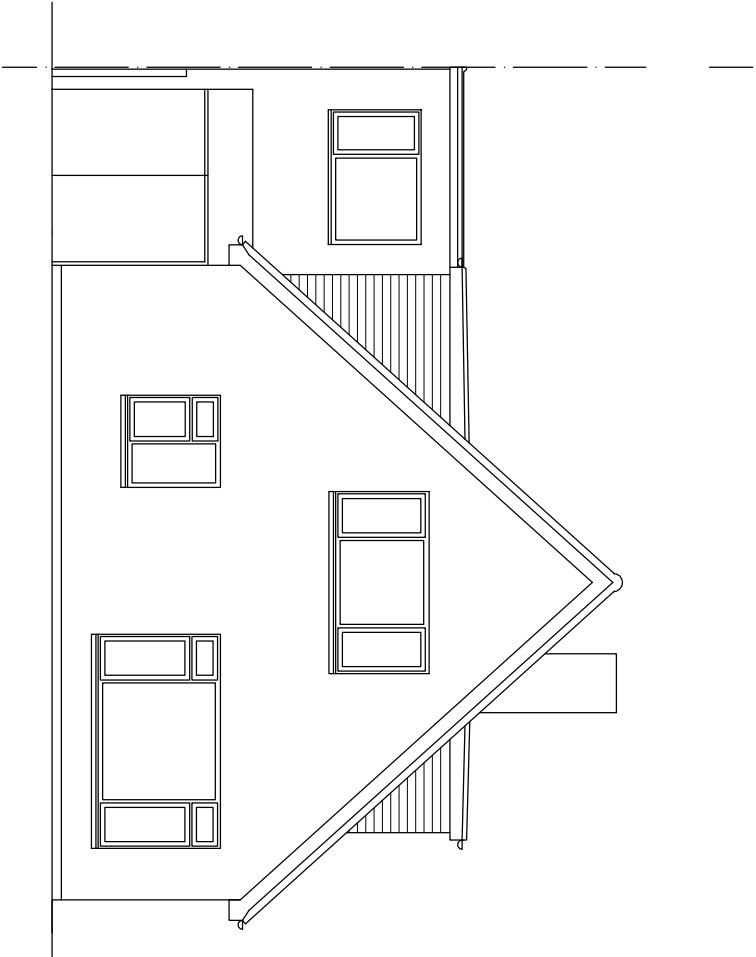


Existing East (front)

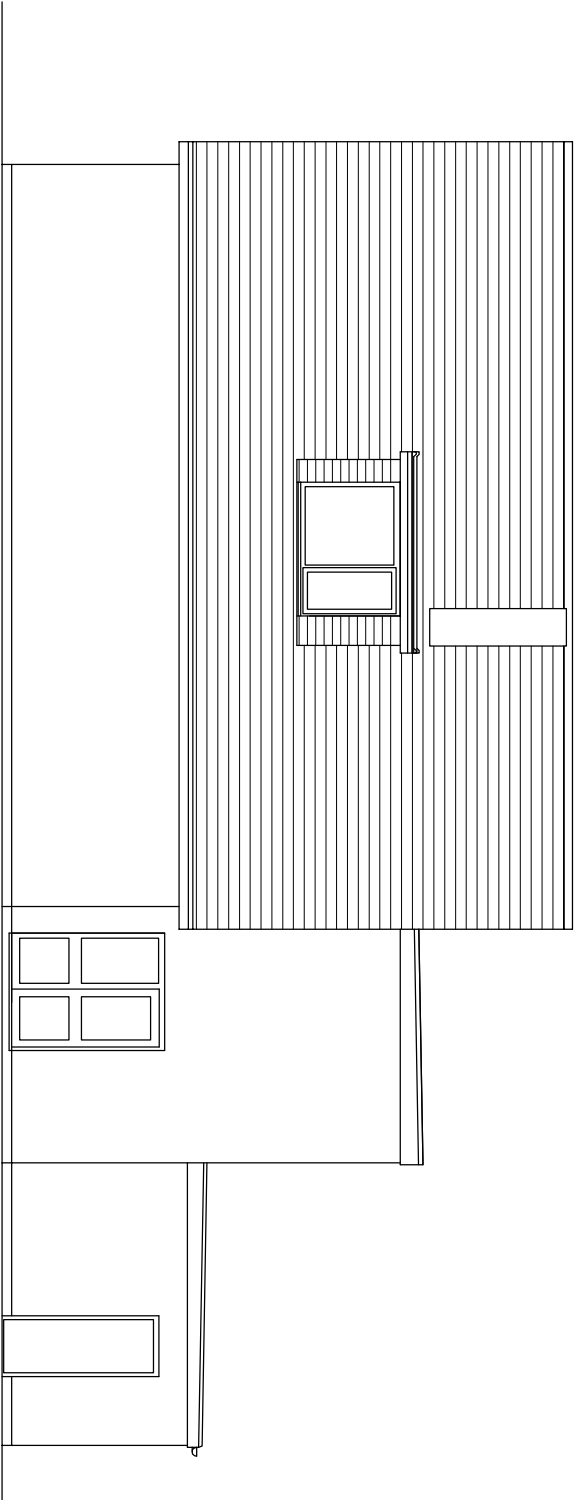

Existing North

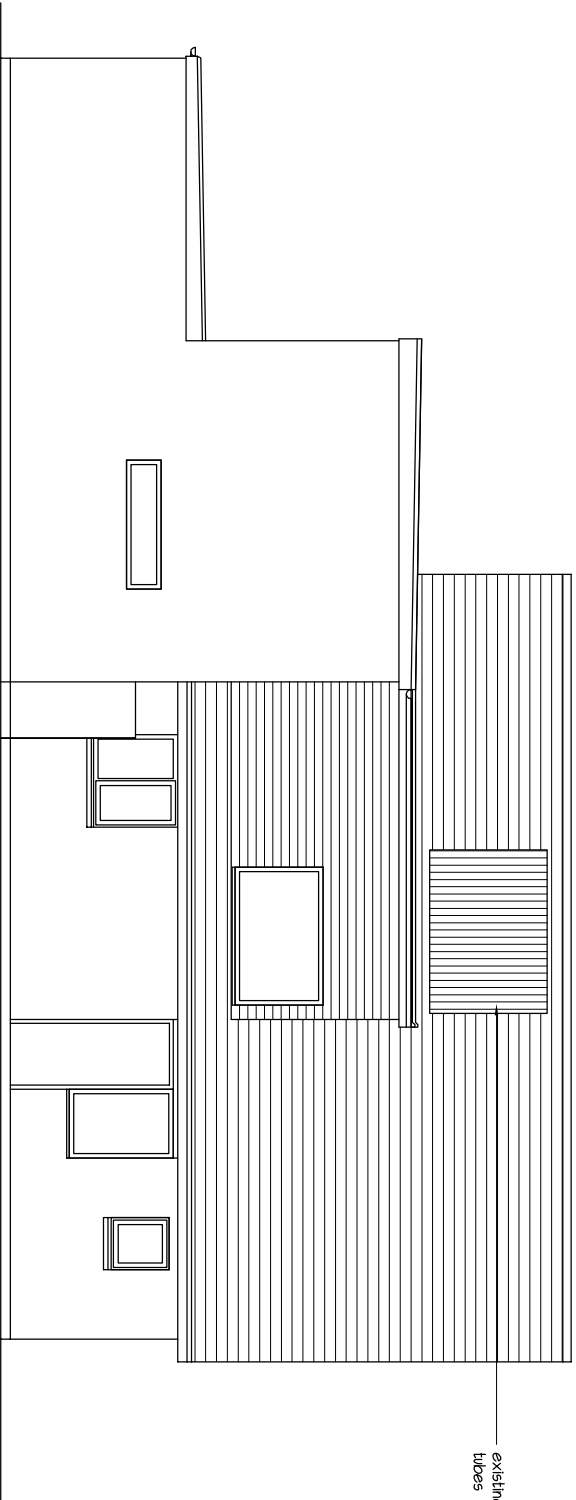

Existing South

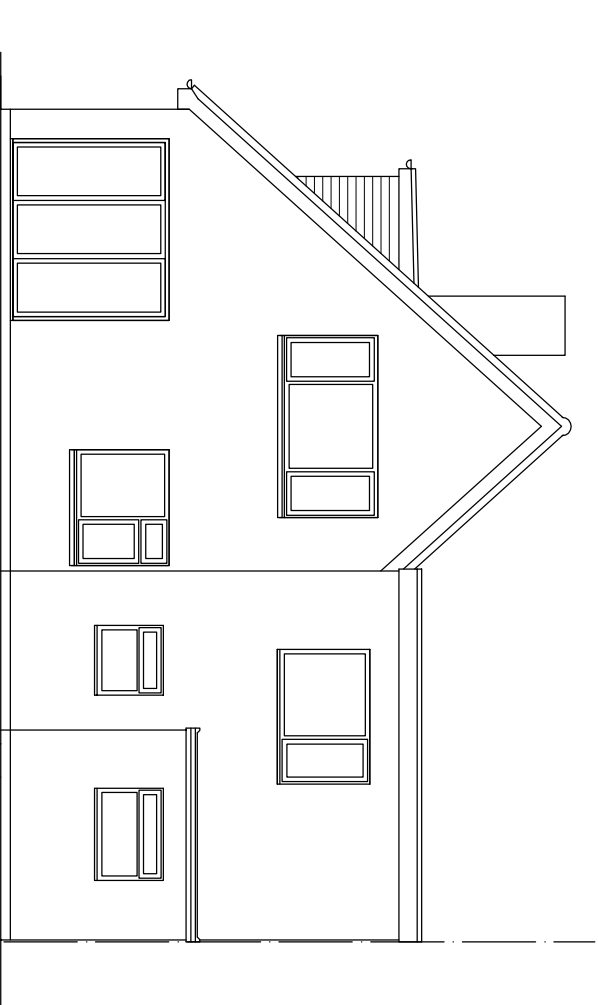

Existing West (rear)