



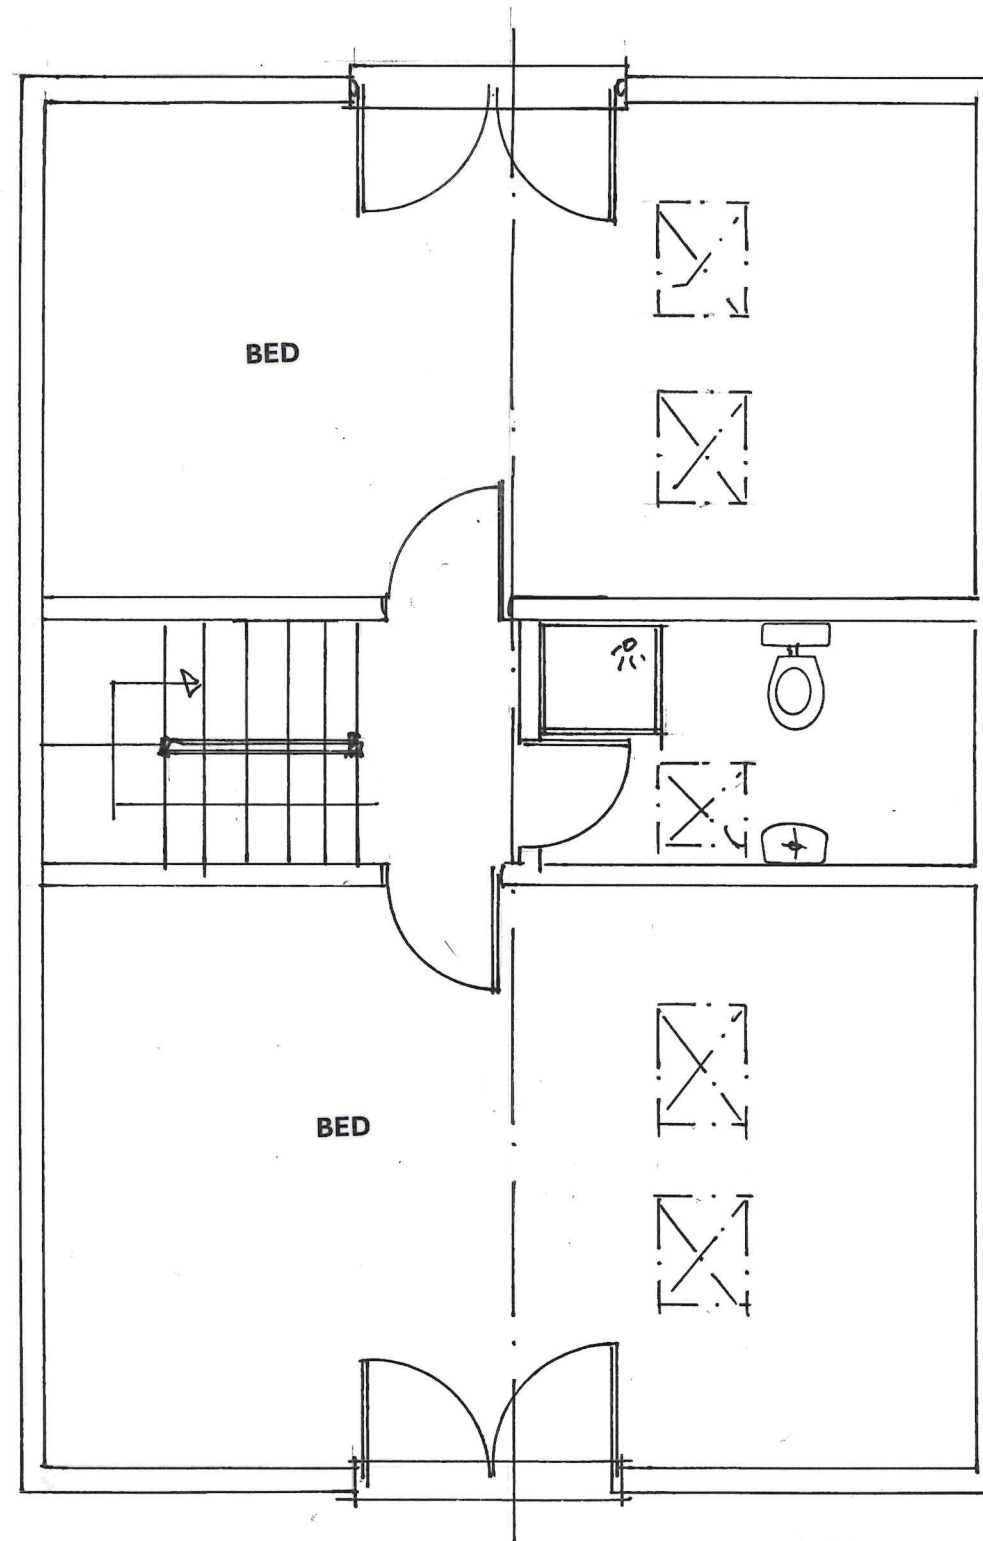

FIRST FLOOR - EXISTING

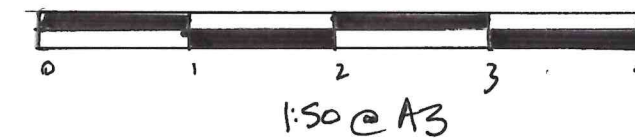

Title:

PROPOSED TWO STOREY
EXTENSION
AT
6 NORTH CRESCENT
HAYLING ISLAND

Drwg.no SS/P/03

scale: 1:50

date: June '24