
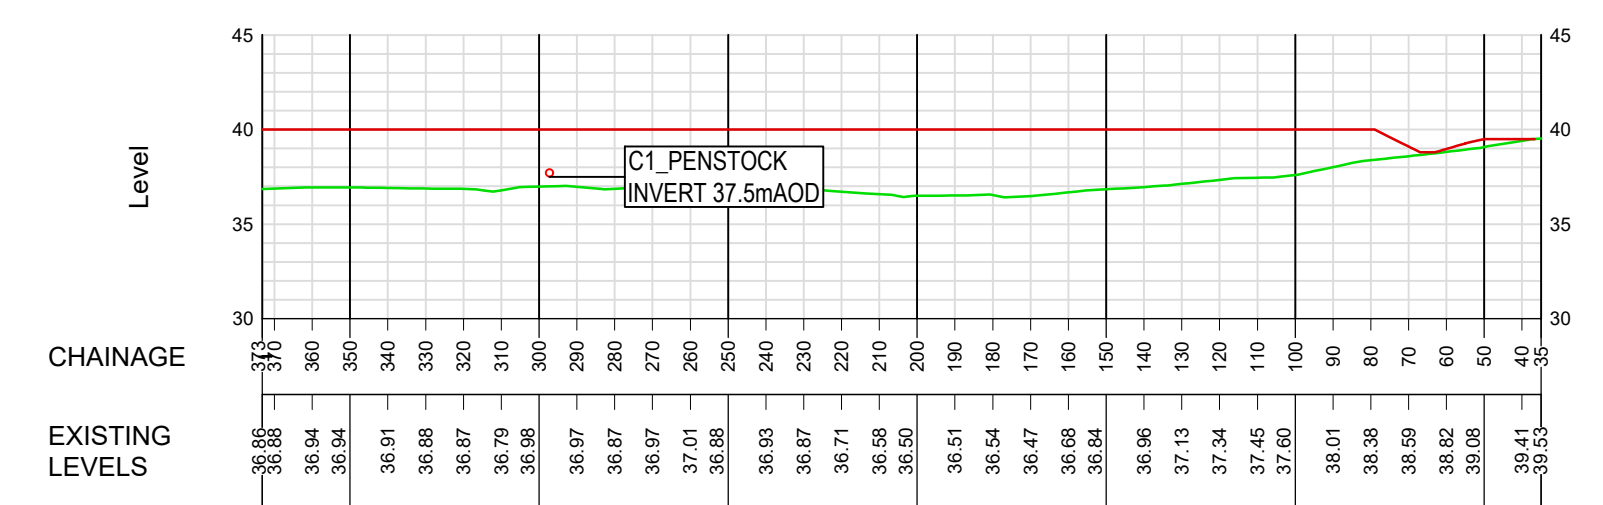
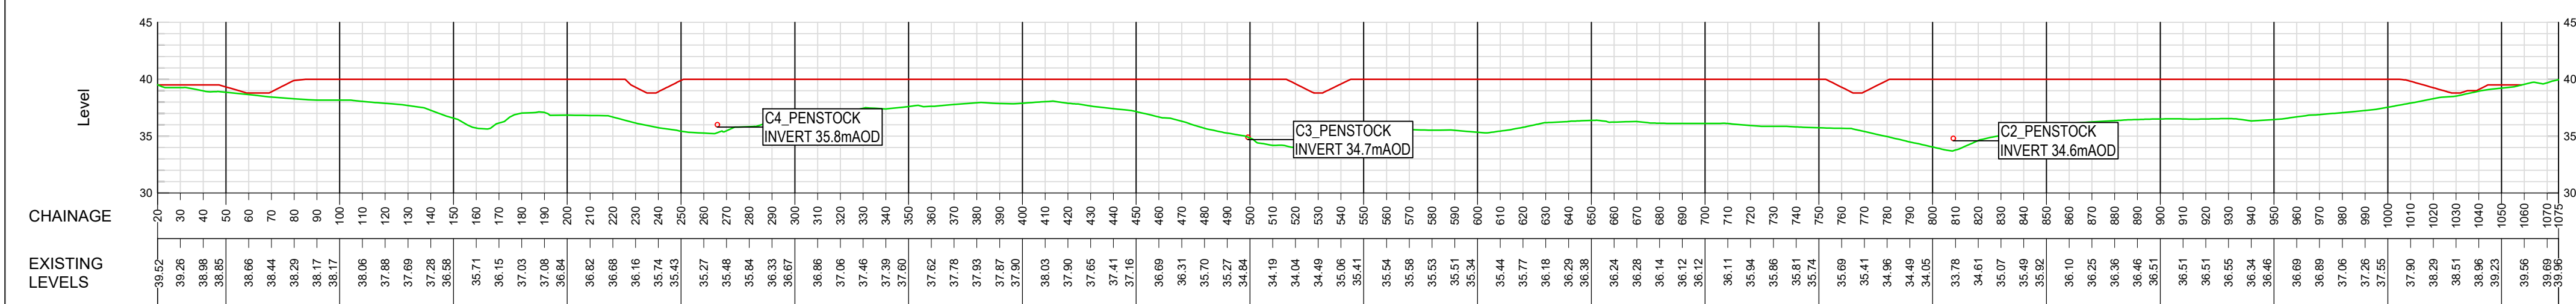


- NOTES:
- ALL DIMENSIONS AND LEVELS ARE IN METRES UNLESS NOTED OTHERWISE (UNO).
 - ALL LEVELS ARE RELATIVE TO ORDNANCE SURVEY DATUM.
 - VISITOR CENTRE IS SUBJECT TO SEPARATE RESERVED MATTERS APPLICATION.

Rev	Description	Checked	Approved	Date
Author	JDP	Drafting Check	EB	
Designer	EB	Design Check	PC	04/03/2024

Telephone: Havant (023) 9249 9888
Fax: Havant (023) 9245 3632
Website: www.portsmouthwater.co.uk
Registered Office: PO Box 8 West Street
Havant Hampshire PO9 1LG
REGISTERED IN ENGLAND No. 2536455

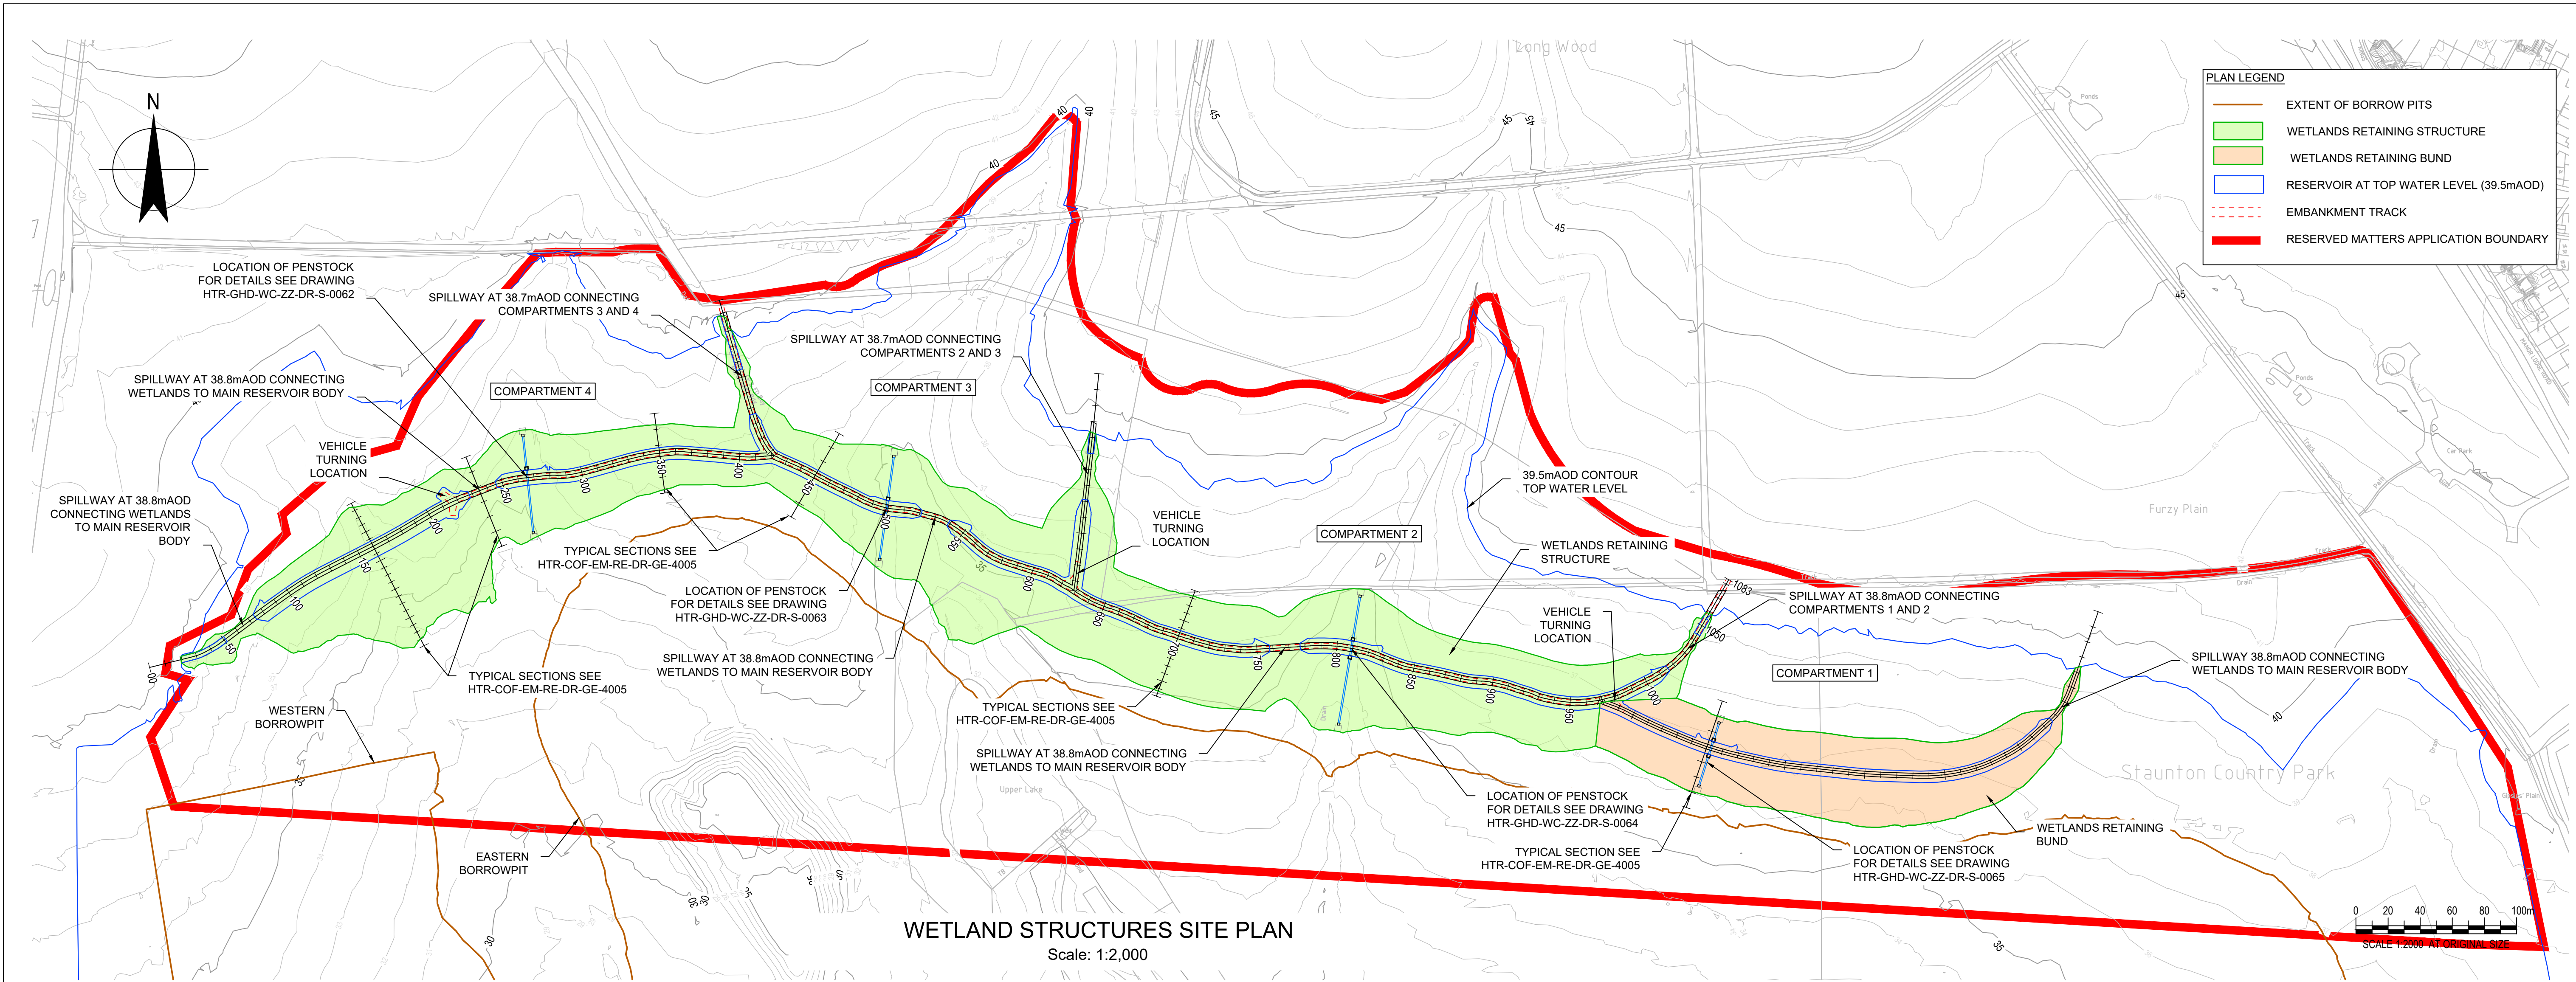

Project No:
03586AC

Client PORTSMOUTH WATER
Project HAVANT THICKET RESERVOIR
Status PLANNING APPLICATION

Drawing Title
PLANNING DRAWING
WETLANDS
STRUCTURES
PROPOSED SITE LAYOUT

Status Code
S4

HTR-COF-EM-RE-DR-GE-4004

Size
A1

Rev
P01