


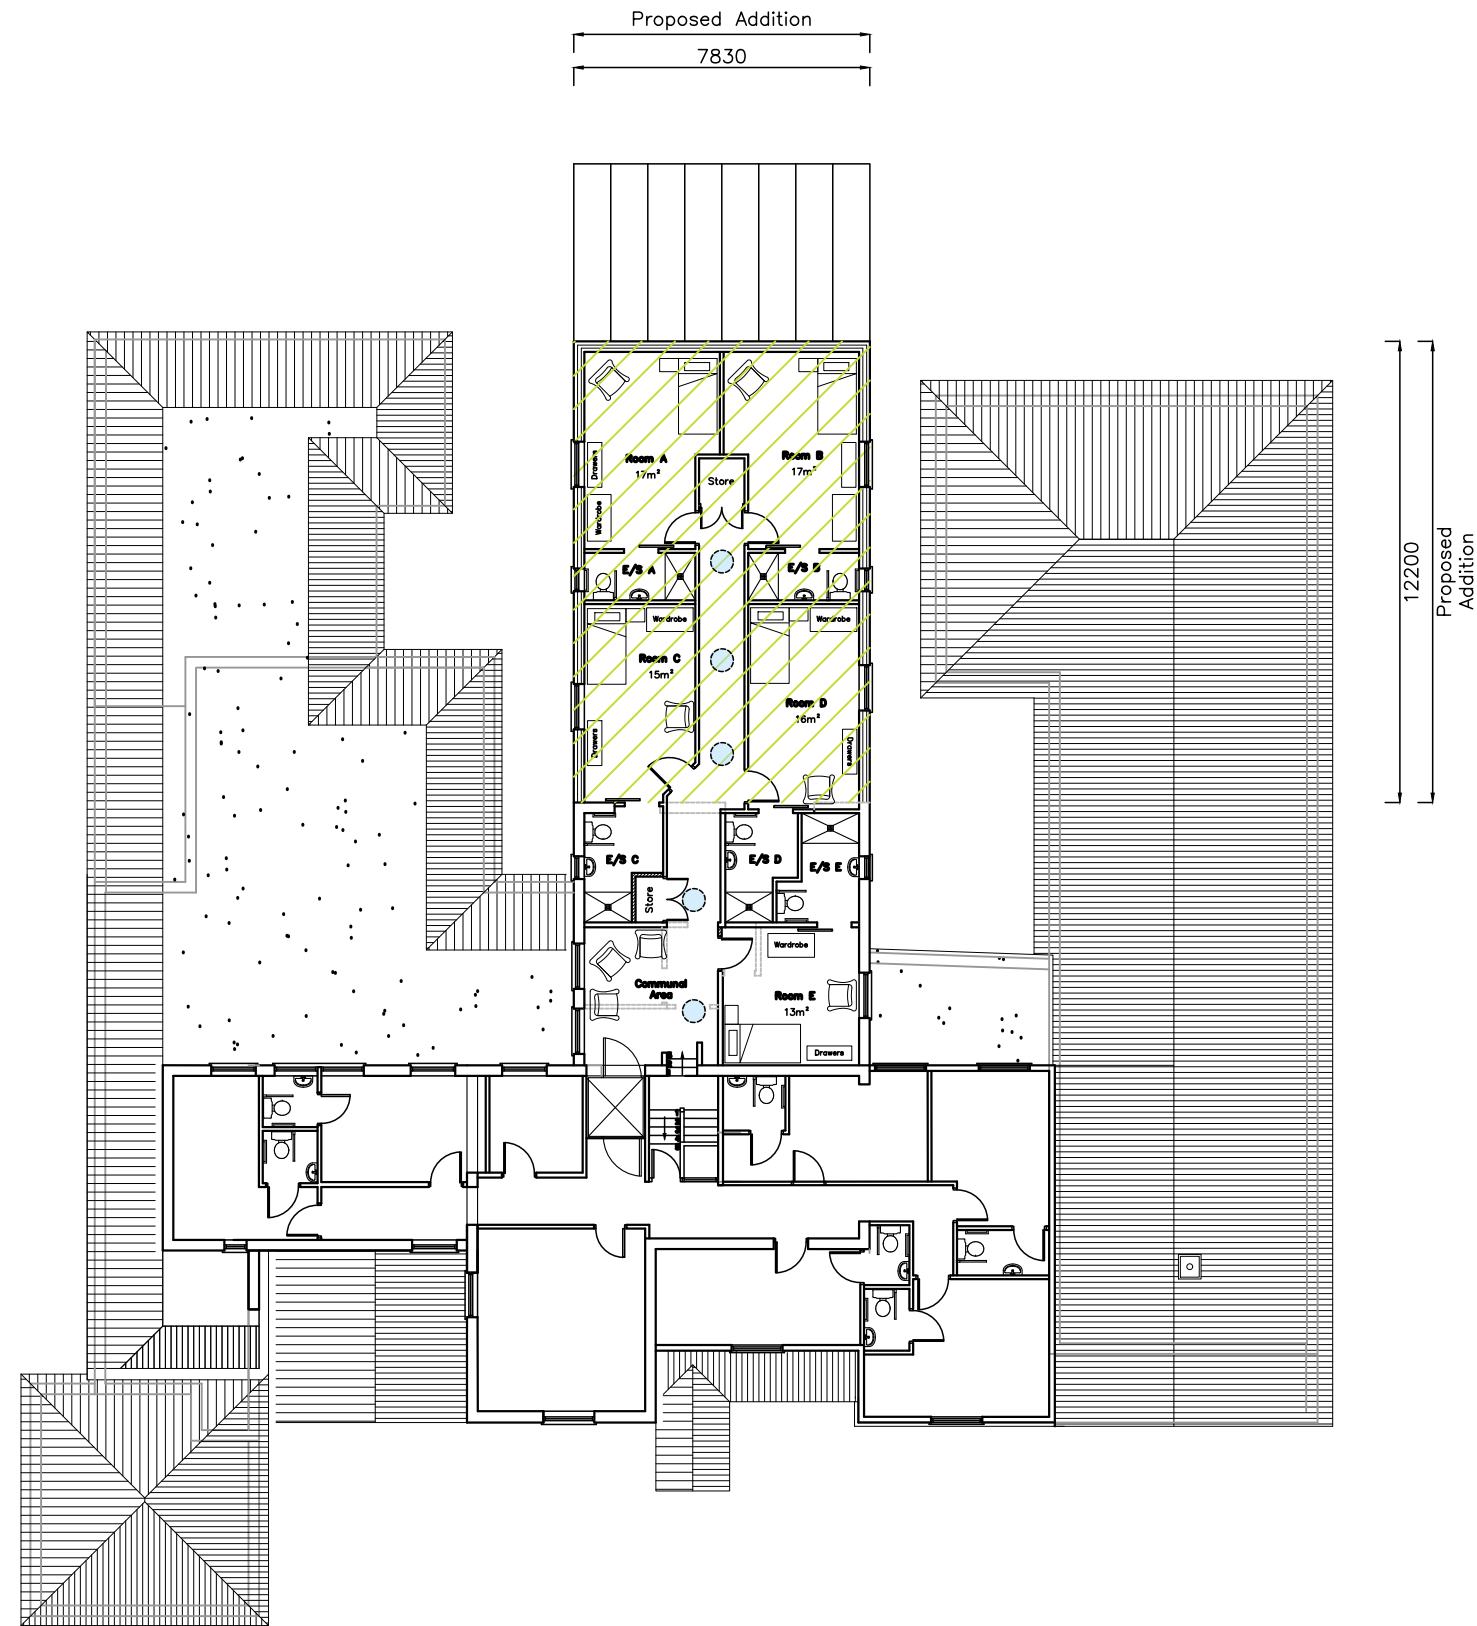

Planning 2022

CAD

Critchley Architecture And Design Ltd.
Contact: 02392 474 919 | info@caad.online

The Old Brewery, 15E South Street, Havant, PO9 1BU



Proposed First Floor Plan

Revisions

- a) Design Amendments/09.08.2021/SAR
- b) Bedroom Amendments/04.04/2022/SAR
- c) First floor extension/05.04.2022/SAR
- d) Drawing Amendments/13.04.2022/LNR
- e) Door Updates/10.10.2022/SAR

Blossom House,
Beech Grove,
Hayling Island,
PO11 9DP

Scale A1=1:100, A3=1:200
Drawn SAR
Date 06/10/2020

1618-451 **E**

20m

40m

60m

80m