


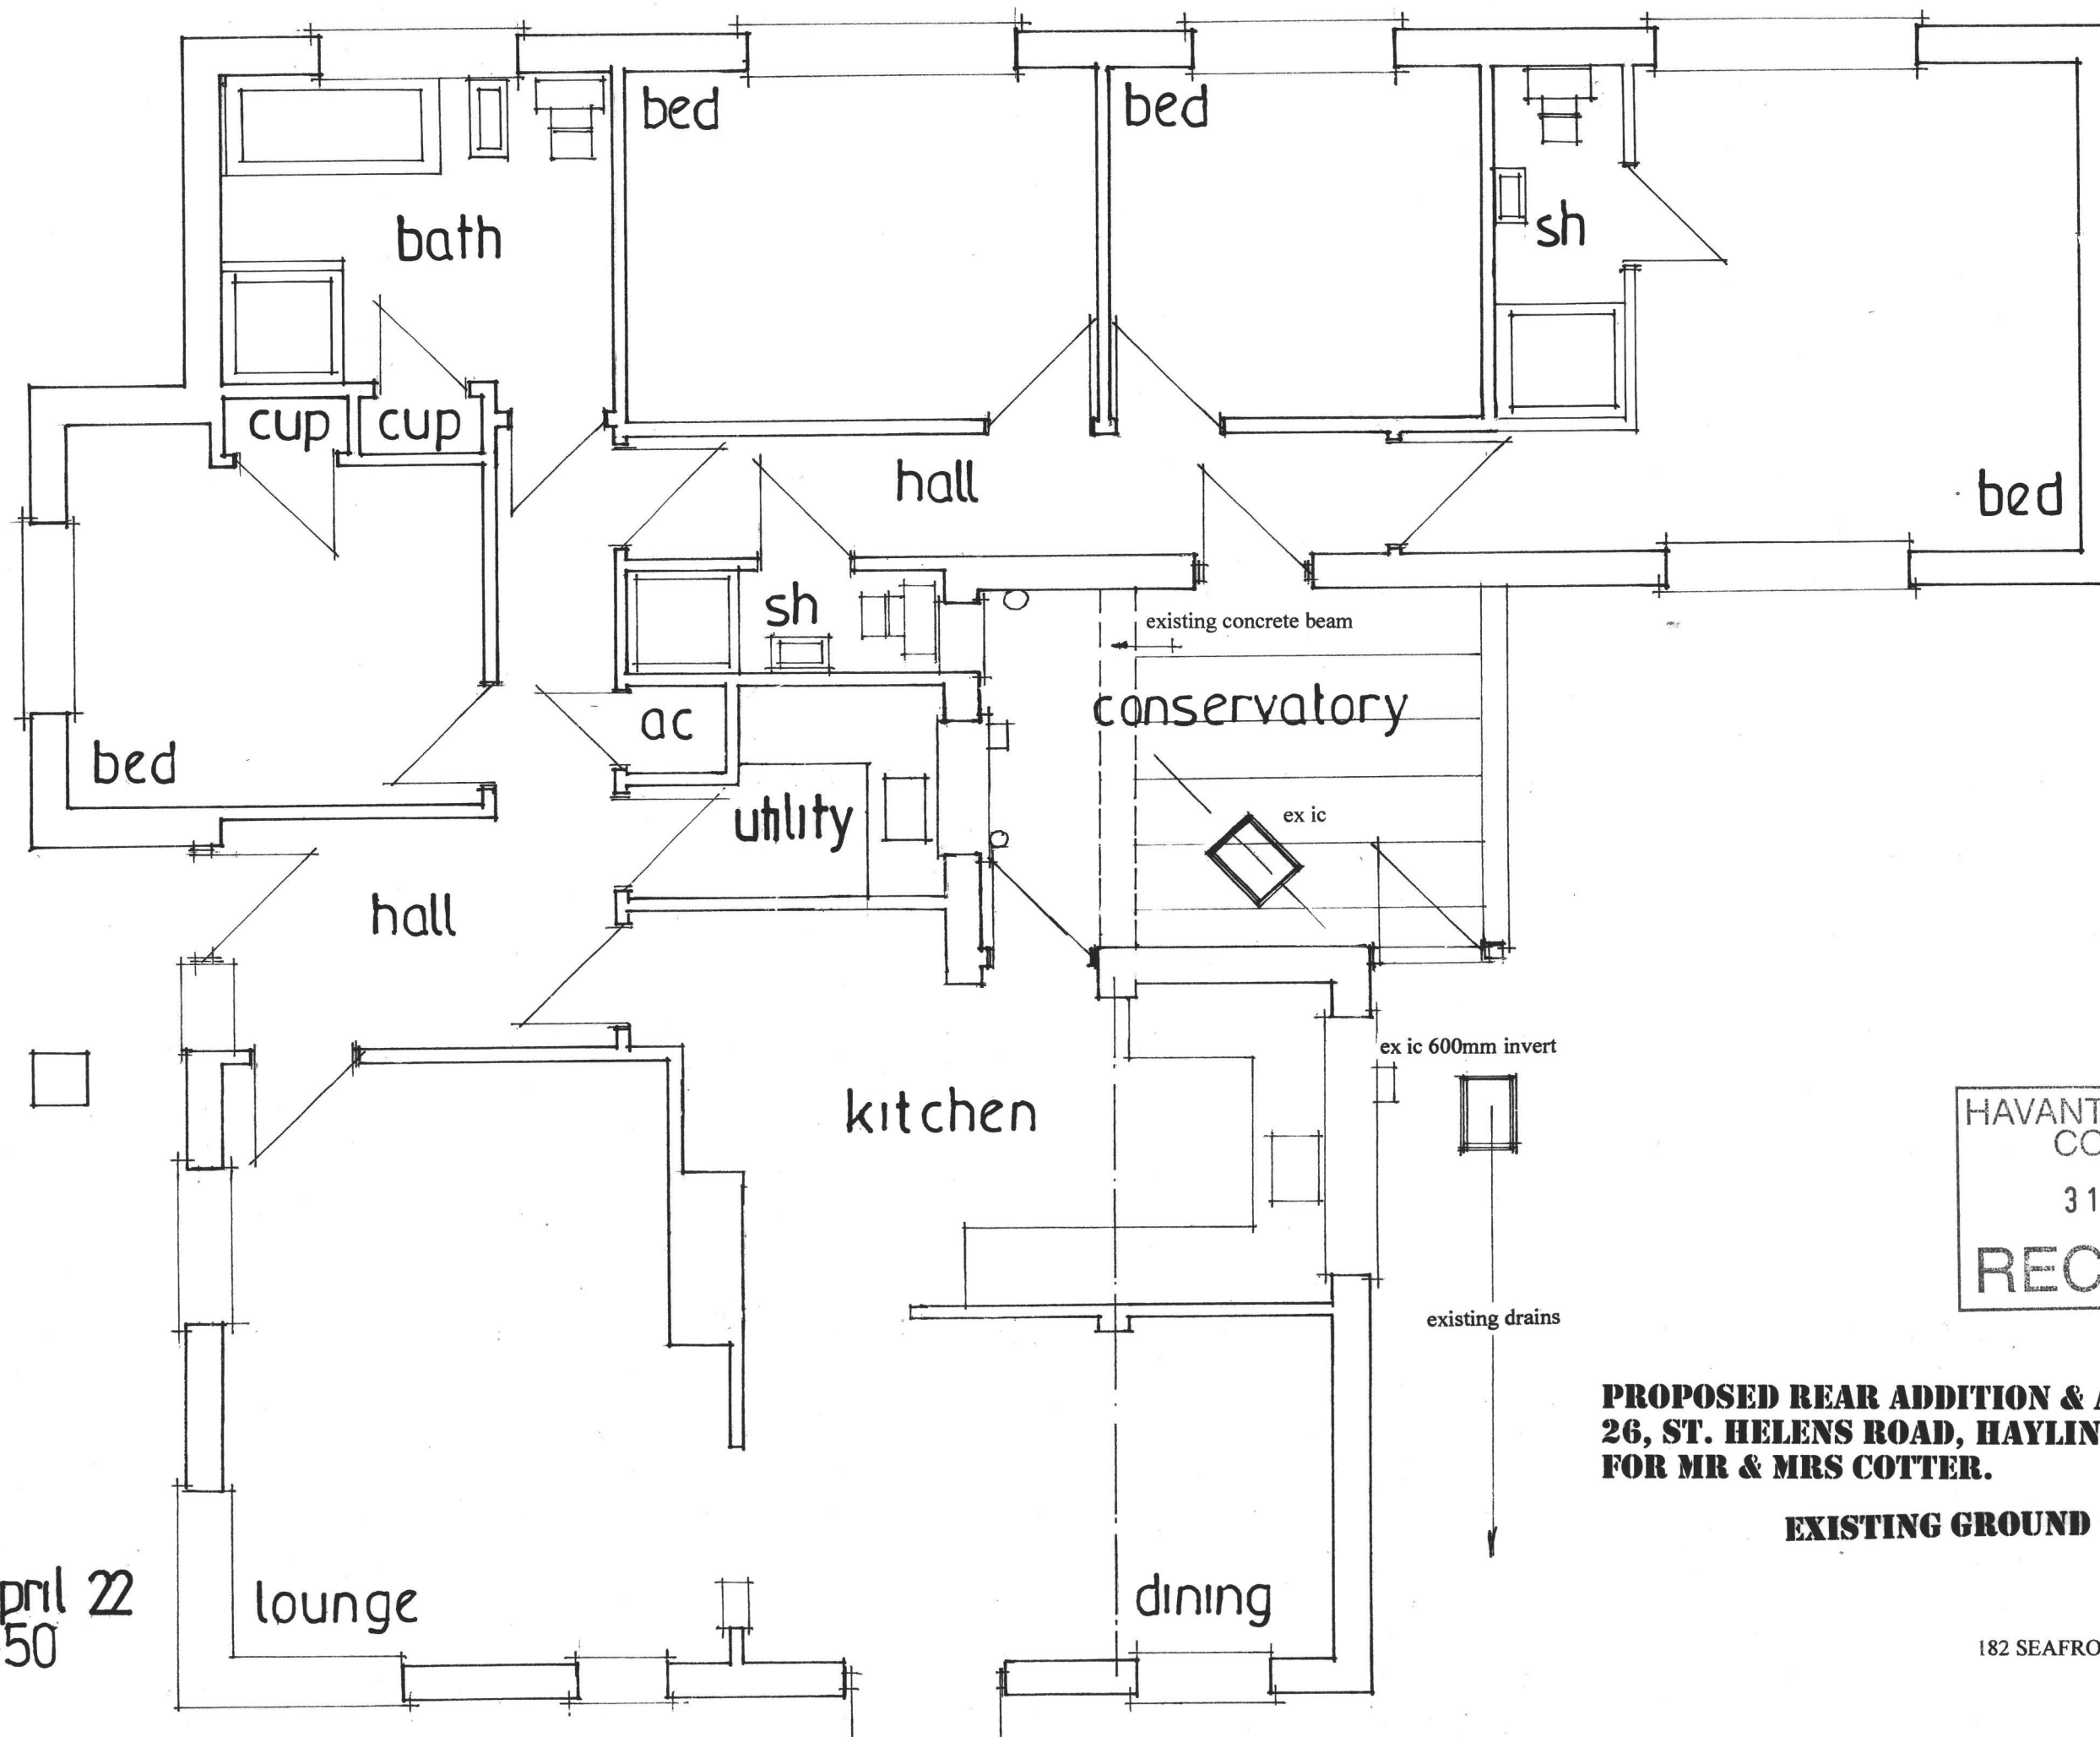

HAVANT BOROUGH
COUNCIL
31 MAY 2022
RECEIVED

**PROPOSED REAR ADDITION & ALTERATIONS
26, ST. HELENS ROAD, HAYLING ISLAND, HANTS.
FOR MR & MRS COTTER.**

EXISTING GROUND FLOOR

date april 22
scale 1:50

PETER J. WALKER
ISLAND DESIGN
182 SEAFRONT, HAYLING ISLAND, HANTS
PO11 9AN
TEL : 02392467571