
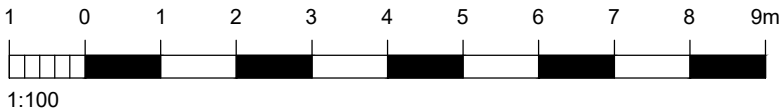
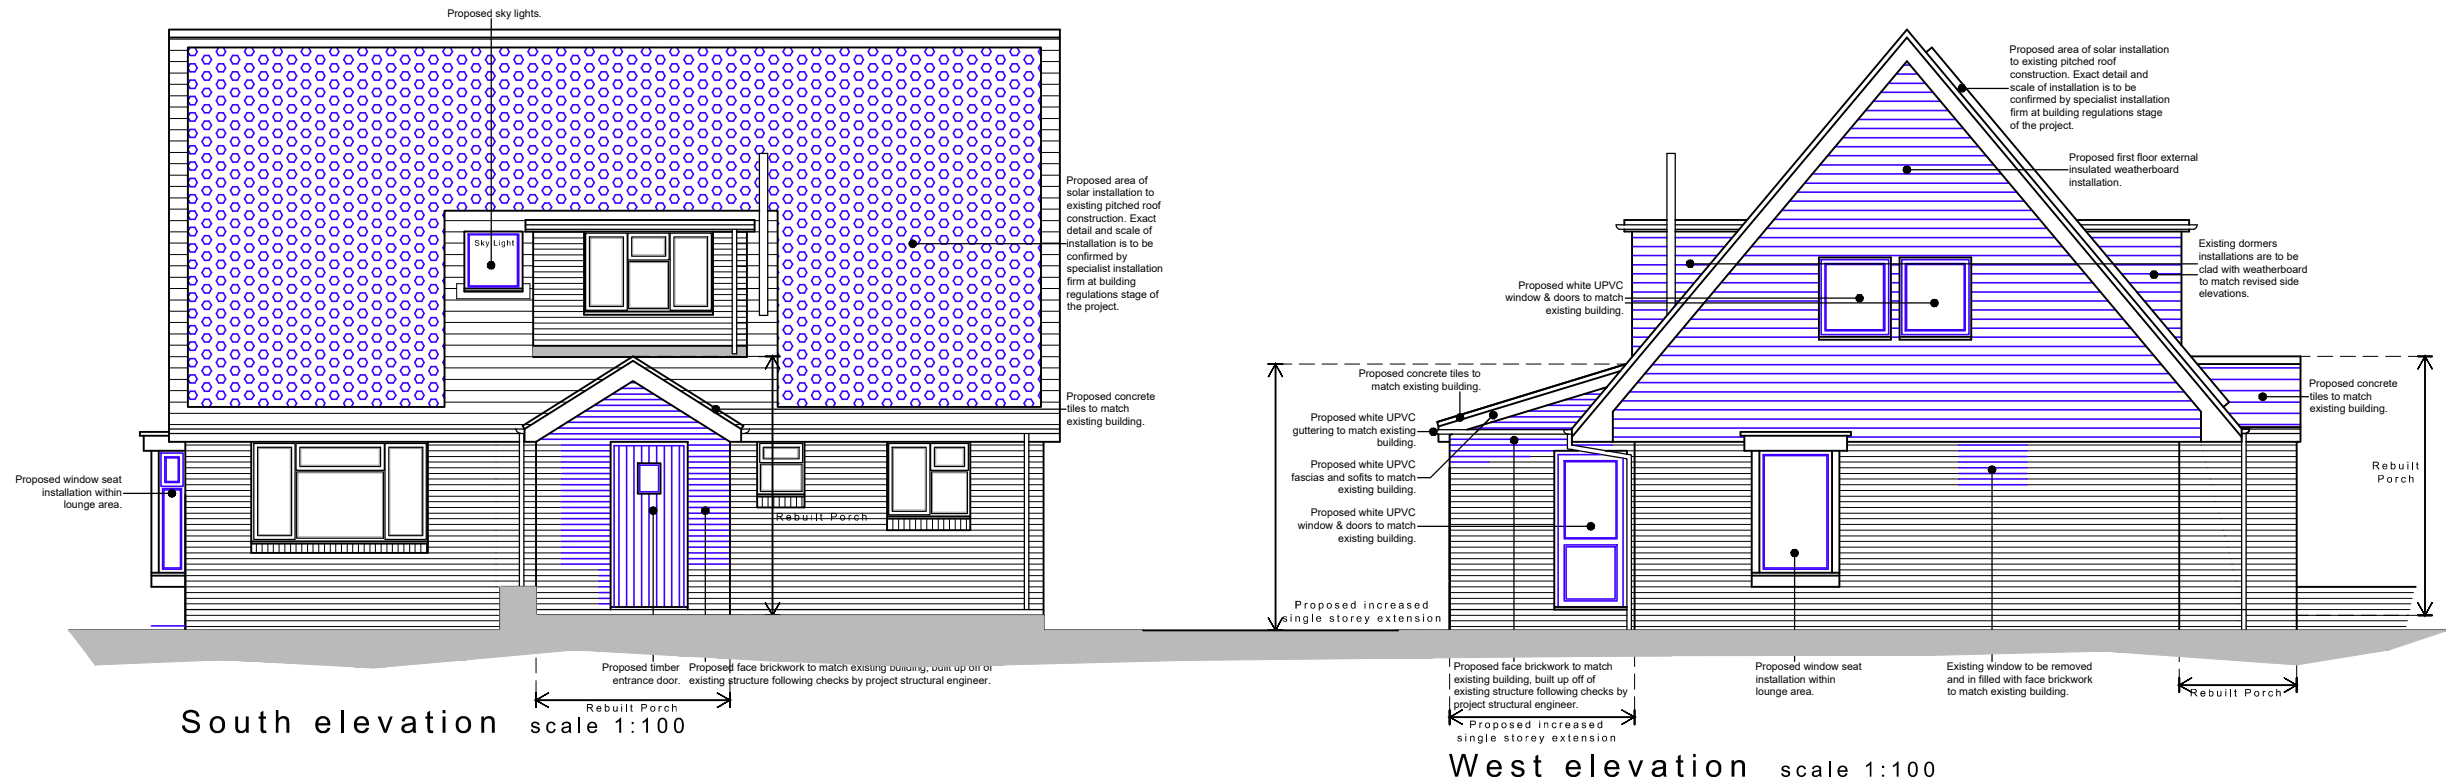


Dimensions to be checked on site before commencing work. Any discrepancies shall be reported to the architect immediately.

Do not scale from these drawings except for planning purposes. Use figured dimensions only.

Where applicable this drawing is to be read in conjunction with other consultants' drawings.

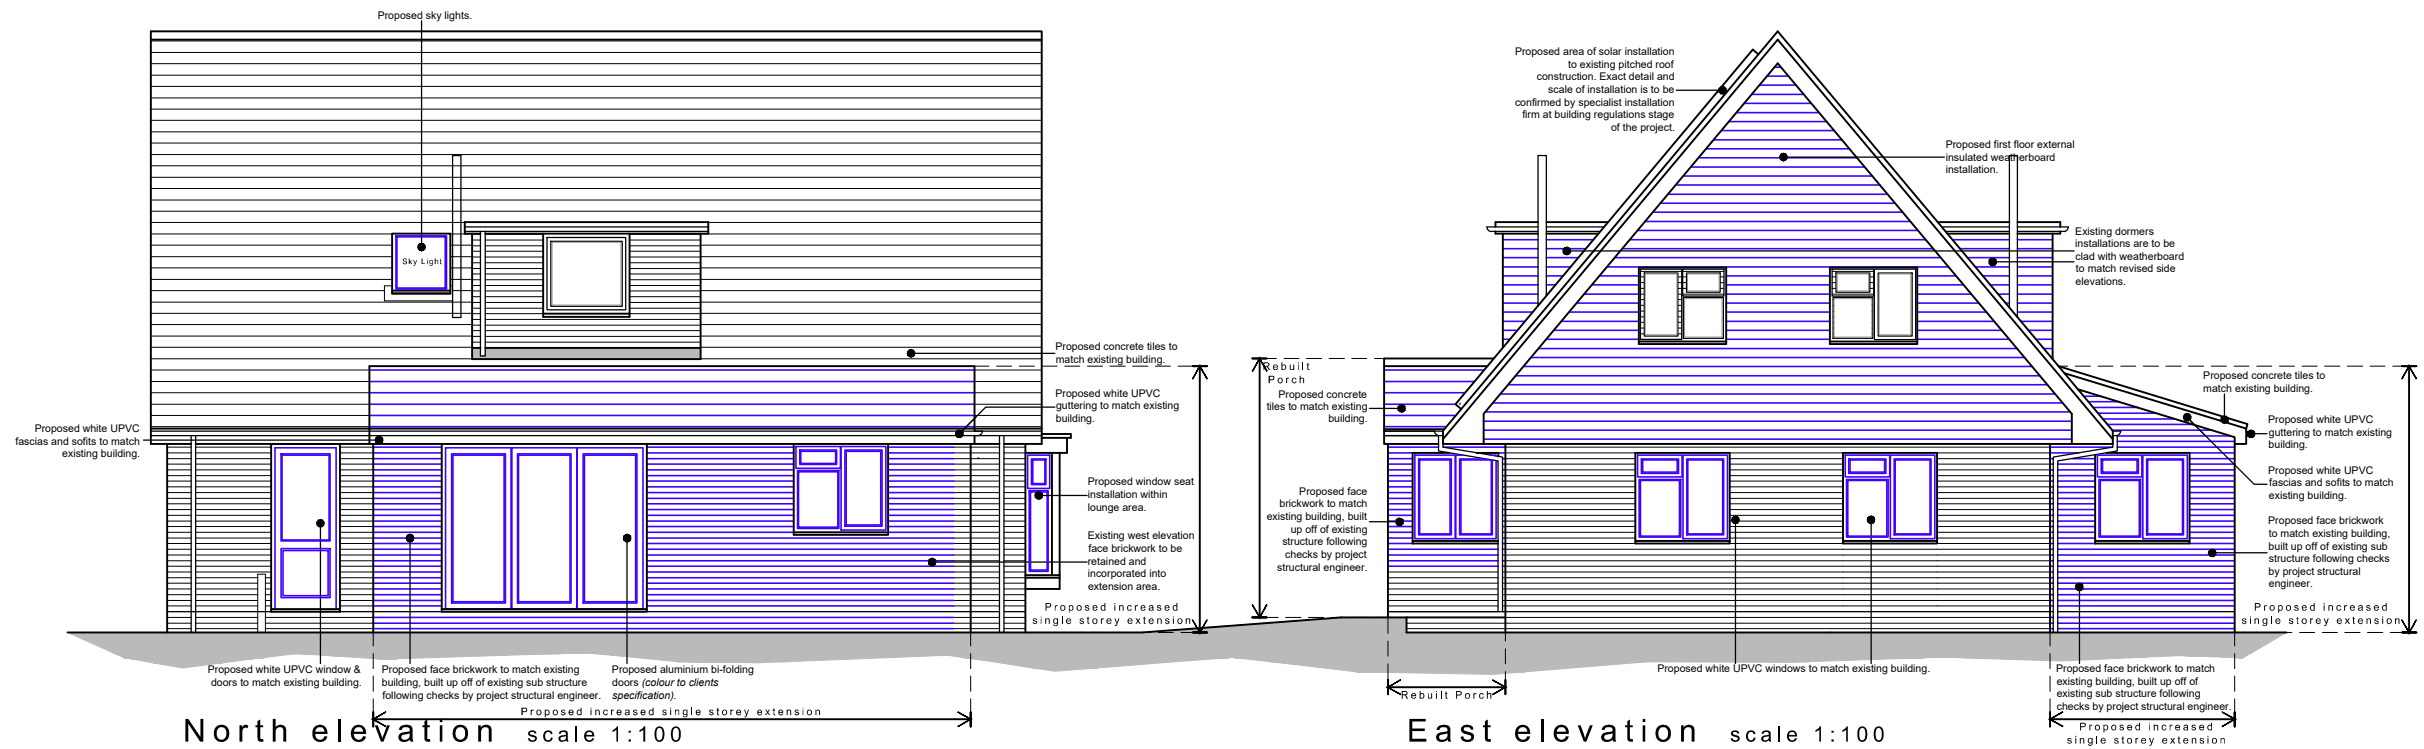

For MR & MRS BOYS	Title ELEVATIONS AS PROPOSED			Office Tel: 01243 933732
Project PROPOSED ALTERATIONS AT 1 PURBROOK WAY, PURBROOK, WATERLOOVILLE, HAMPSHIRE, PO7 8BE	Date APRIL 2022	Drawn SR	Scale as noted @ A3	Checked -
	Job Number PL582.22	Drawing Number -05	Revision A	Web: www.jb-architecturedesign.com

