


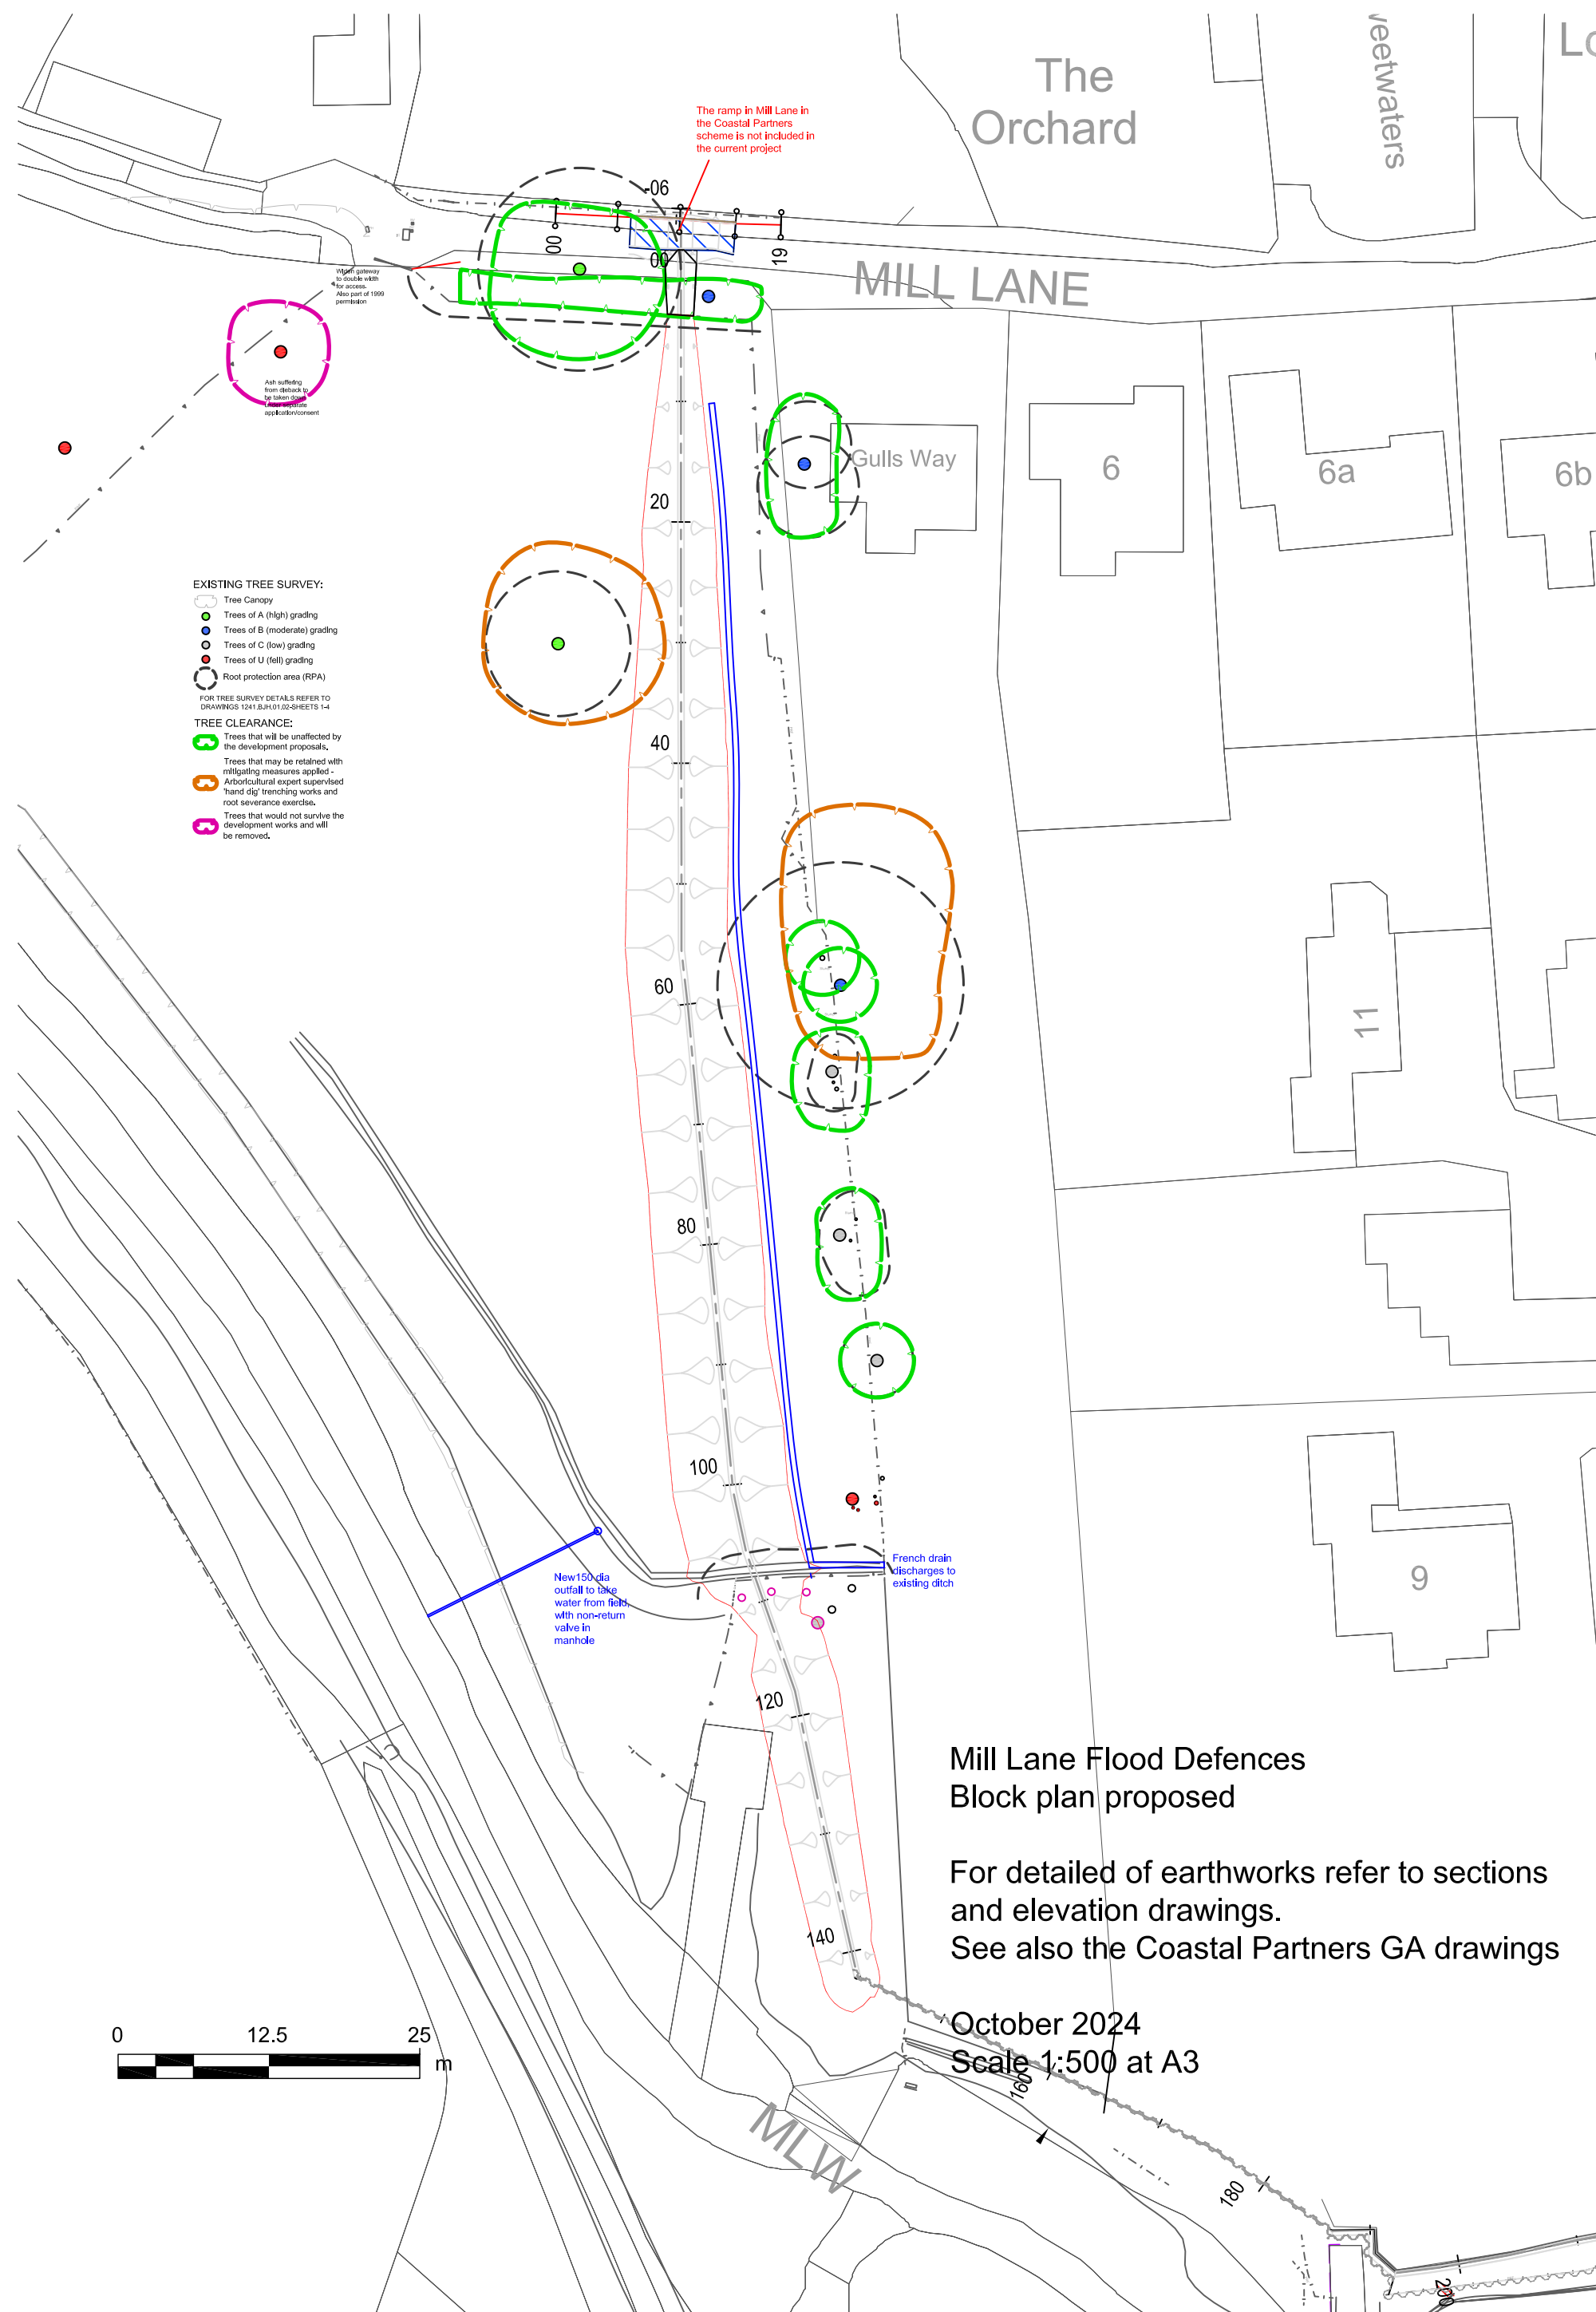

EXISTING TREE SURVEY:

- Tree Canopy
- Trees of A (high) grading
- Trees of B (moderate) grading
- Trees of C (low) grading
- Trees of U (fell) grading
- Root protection area (RPA)

FOR TREE SURVEY DETAILS REFER TO DRAWINGS 1241.B.H.01.02-SHEETS 1-4

TREE CLEARANCE:

- Trees that will be unaffected by the development proposals.
- Trees that may be retained with mitigating measures applied - Arboricultural expert supervised 'hand dig' trenching works and root severance exercise.
- Trees that would not survive the development works and will be removed.

Mill Lane Flood Defences
Block plan proposed

For detailed of earthworks refer to sections
and elevation drawings.
See also the Coastal Partners GA drawings

October 2024
Scale 1:500 at A3

