



ELEVATIONS

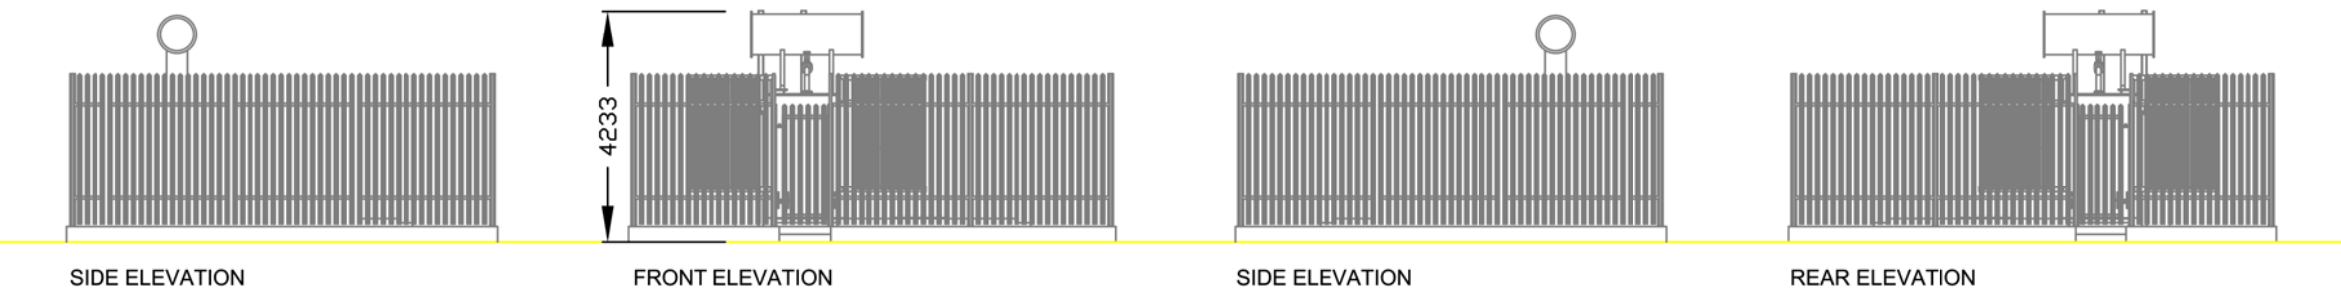

TOP (PLAN) VIEW

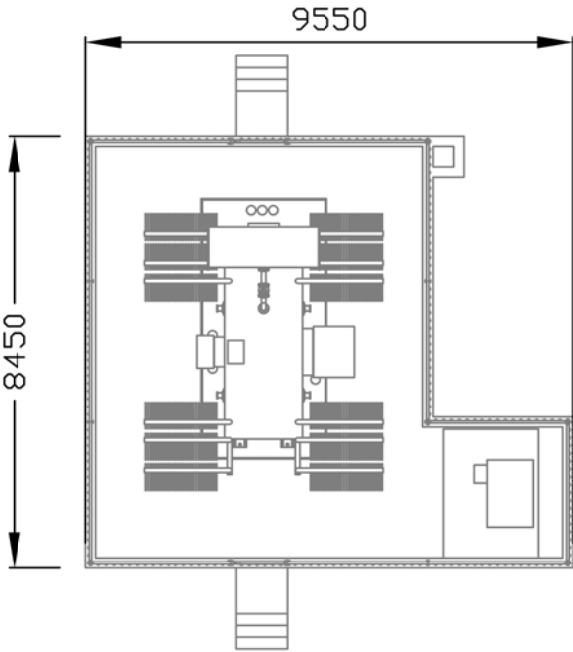

External finishes -
Transformer of steel construction
External colour - Olive green RAL6003

Galvanized palisade surrounding fence.

11kv/33kv TRANSFORMER

© This drawing and all project related information displayed is the property of Forsa Gas Holdings Ltd.
Any project data and the map itself can only be used with their prior permission.

SCALE:	FIGURE REF: FE/017/596	
	DATE OF ISSUE: 10/01/24	
	Paper Size A3	DRAWN: VM ISSUED: RW

FORSA ENERGY

FIGURE

**ELEVATIONS
TRANSFORMER COMPOUND**



PROJECT

Gas Energy Generating Site
Harts Farm Way, Havant, Portsmouth

British National Grid projection -
OSGB36 coordinate reference system
(Ordnance Survey Great Britain 1996)

