


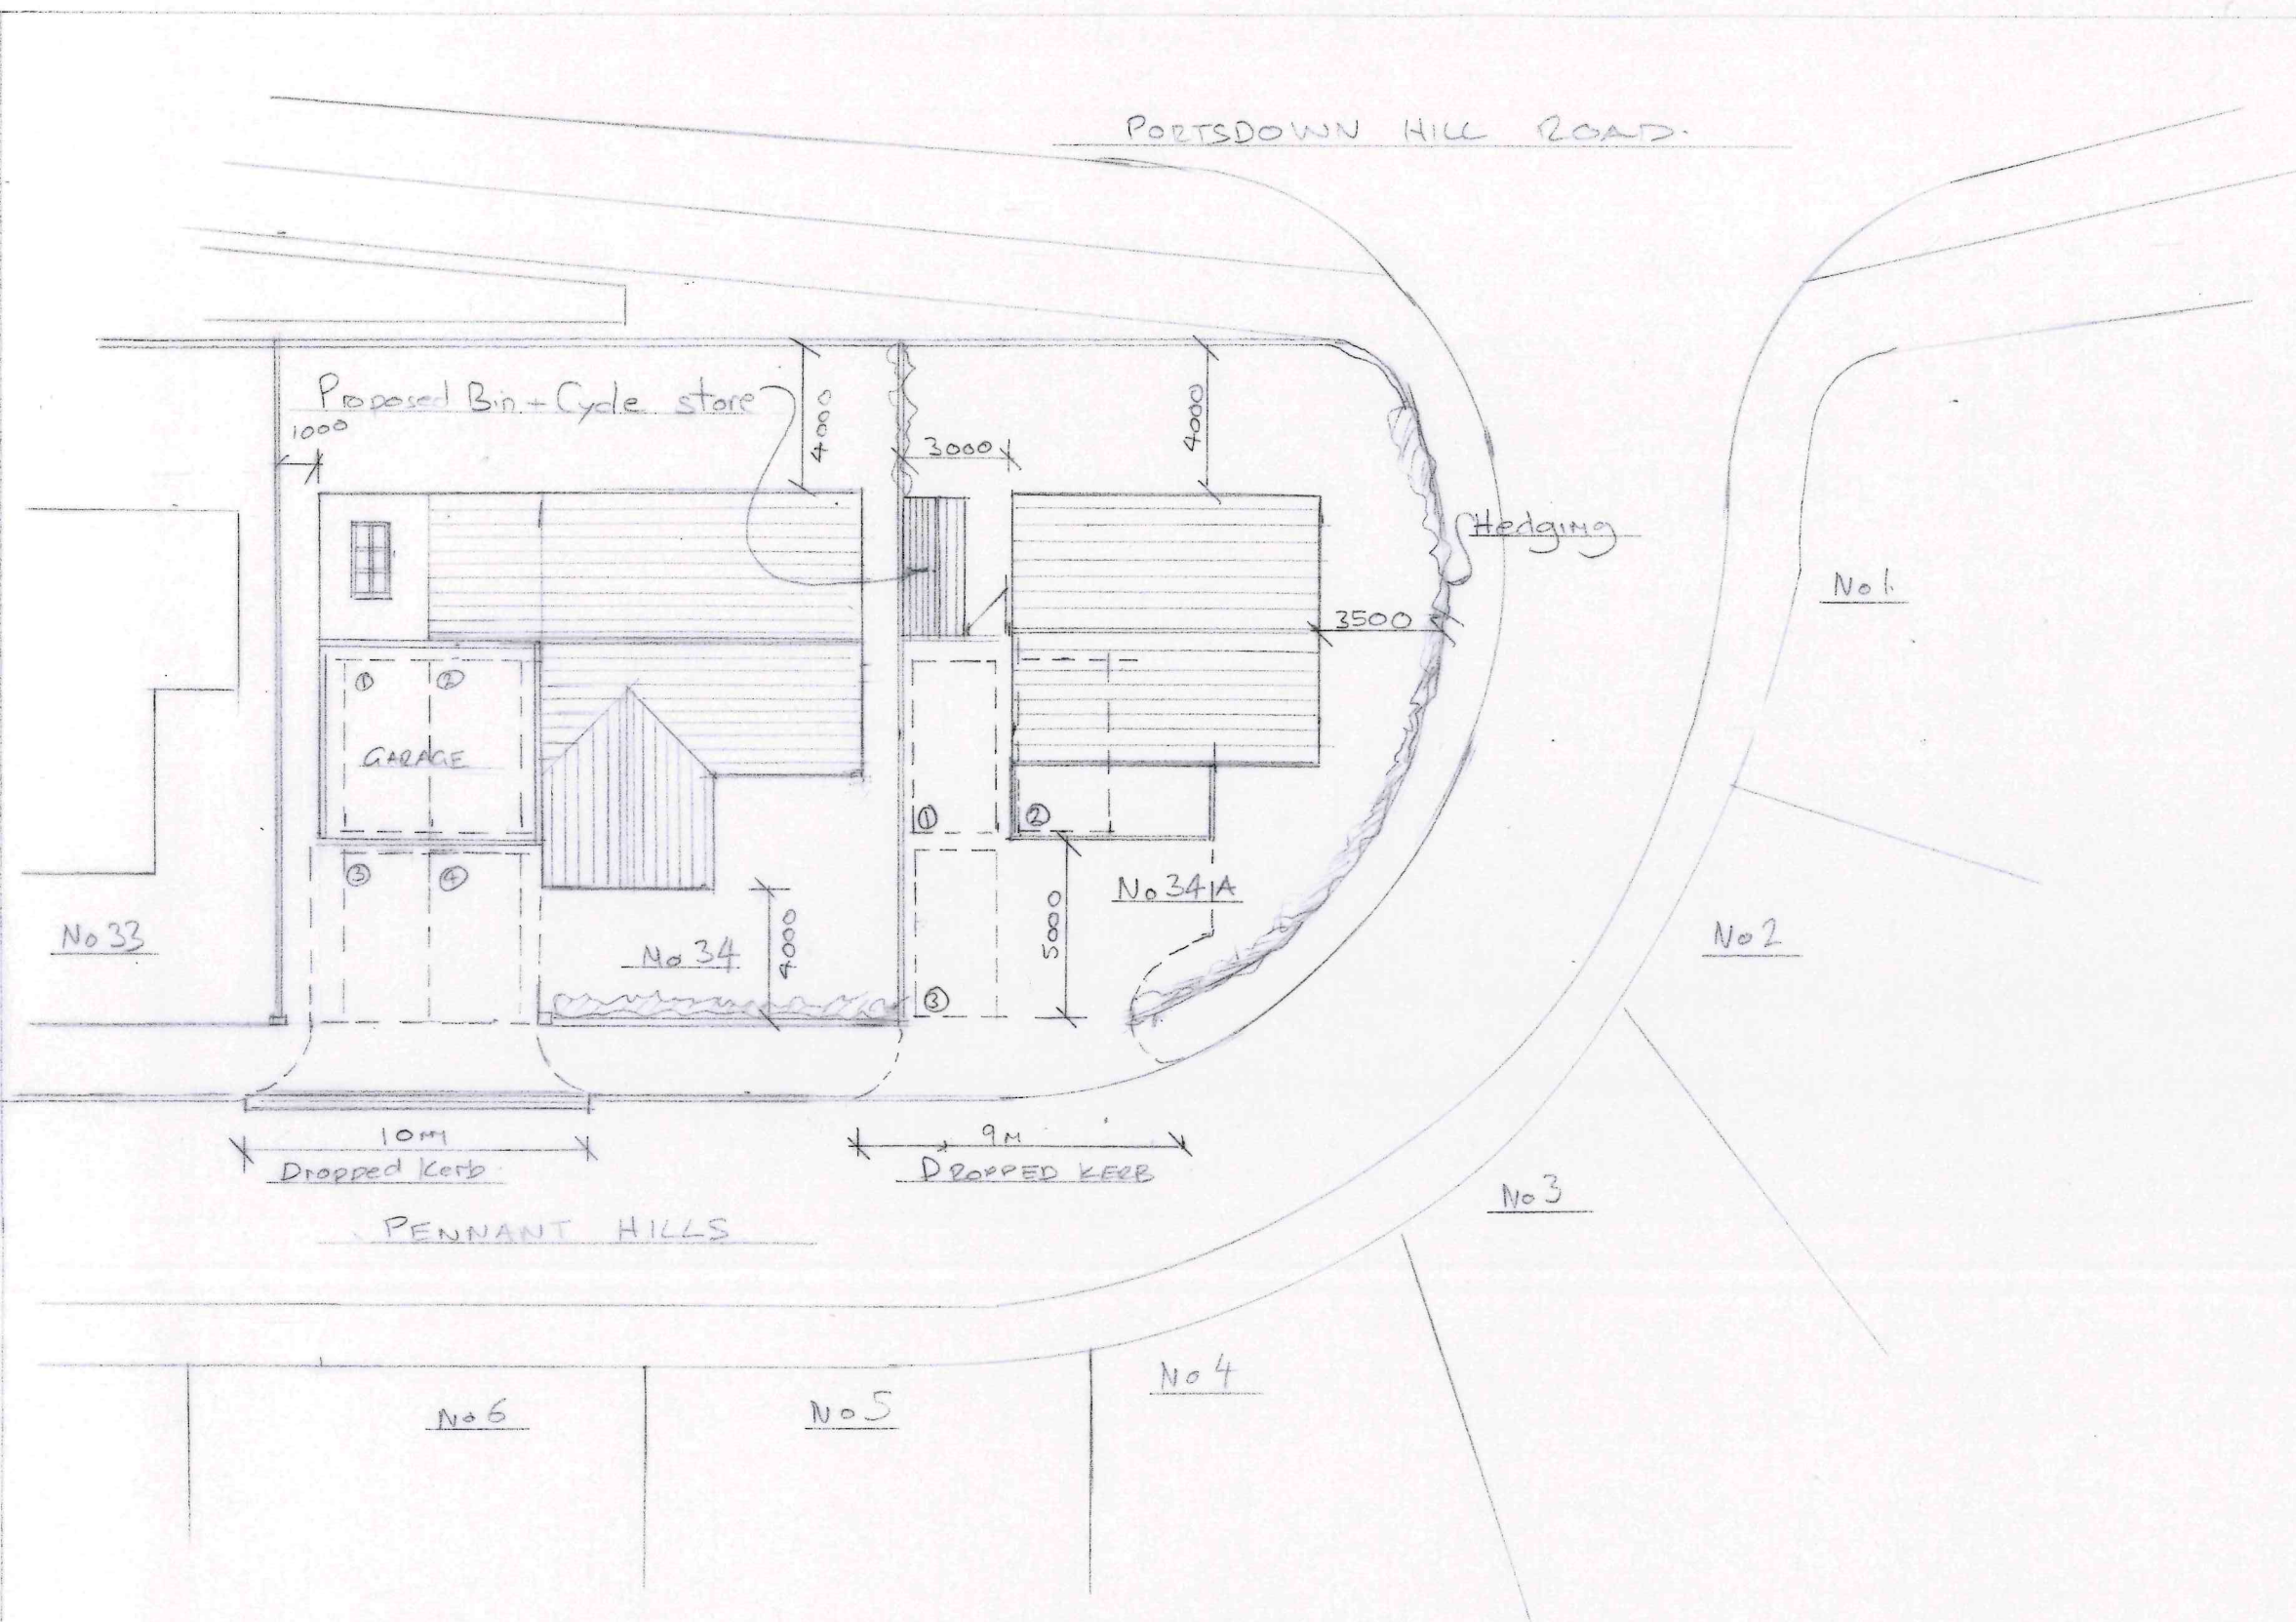

PARKING
 No 34 4no spots provided
 No 34A 3no spots provided

No 34A PENNANT HILLS, BEDHAMPTON PO93JZ

PROPOSED SITE, PARKING / DROPPED KERB PLAN Scale 1:200 @ A3



REV A Bin + Cycle Store note added 30/11/24