



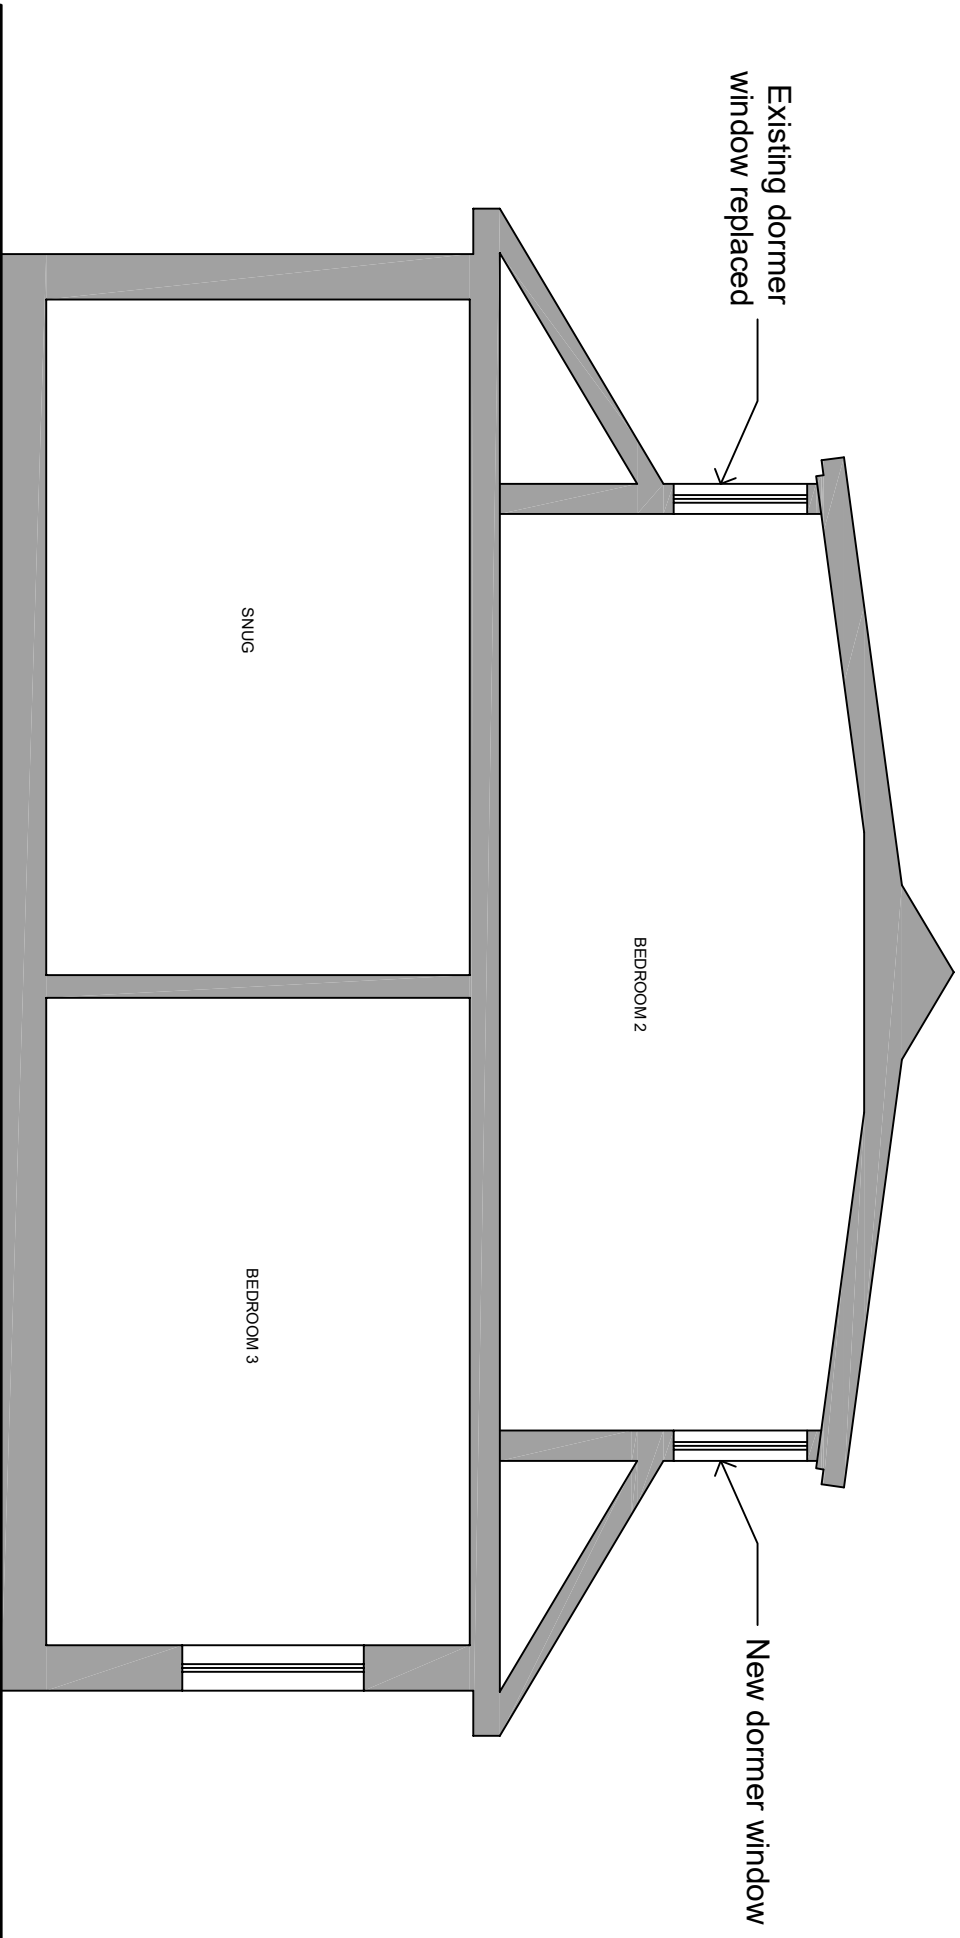

Section A-A

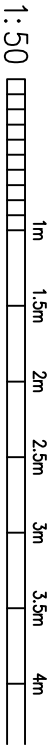

88 STAKES ROAD			
PROPOSED			
SECTION			
DATE:	JUN-21	SCALE:	1:50@A3
DWG No:			DRAWN:
FILE:			REV. No: