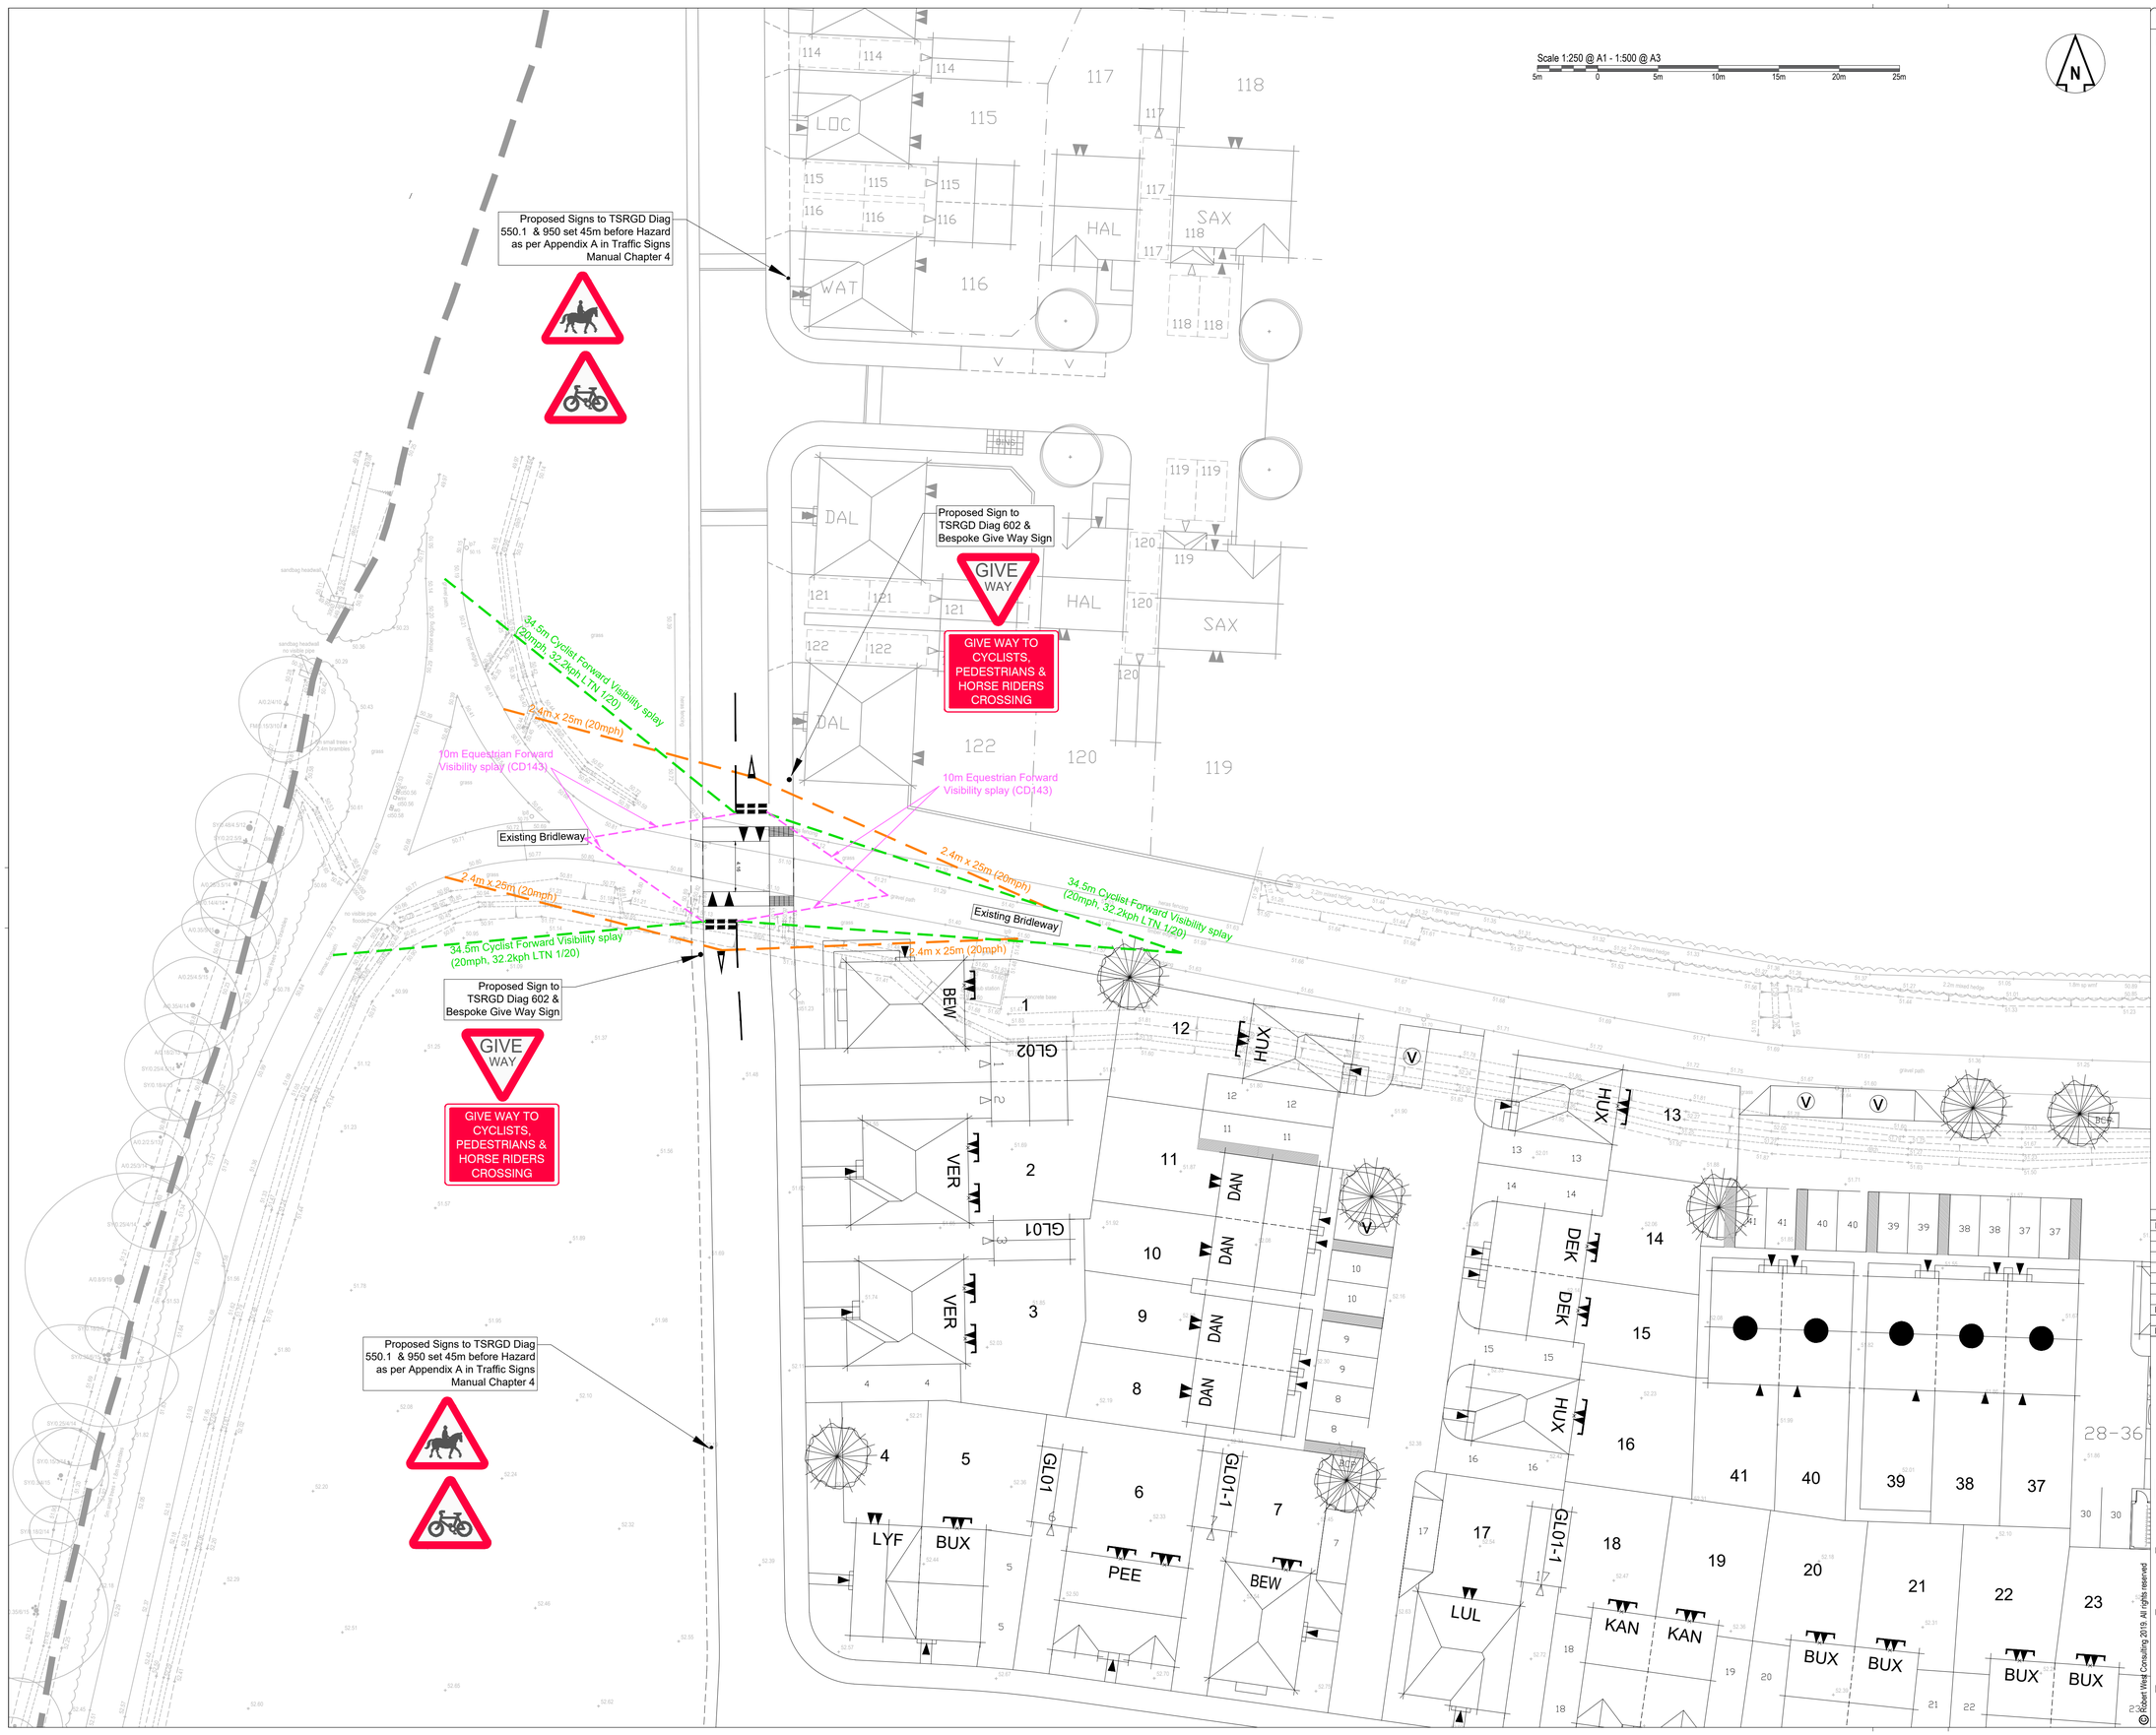

DO NOT SCALE OFF THIS DRAWING

LEGEND

Revision History					
Rev	Comment	By	Chkd	Appr	Date
P01	PRELIM ISSUE	PR	SB	SB	27.08.2024
Current Revision					
P02	UPDATED ENTRANCE AND VIS SPLAYS	PR	SB	SB	06.11.2024

PRELIMINARY

BLOOR HOMES LIMITED

robert west. procesgroup
1 Paris Garden
London
SE1 8ND
t: 0203 773 7880
www.robertwest.co.uk

Project
WATERLOOVILLE - BEREWOOD
PHASE 8a

Drawing Title
BRIDLEWAY CROSSING
VISIBILITY SPLAYS

© Robert West Consulting 2019. All rights reserved

RWCL Internal Register reference: 4166-002

Scales @ A1

SK10-P02