


Inward opening to enable cleaning

100

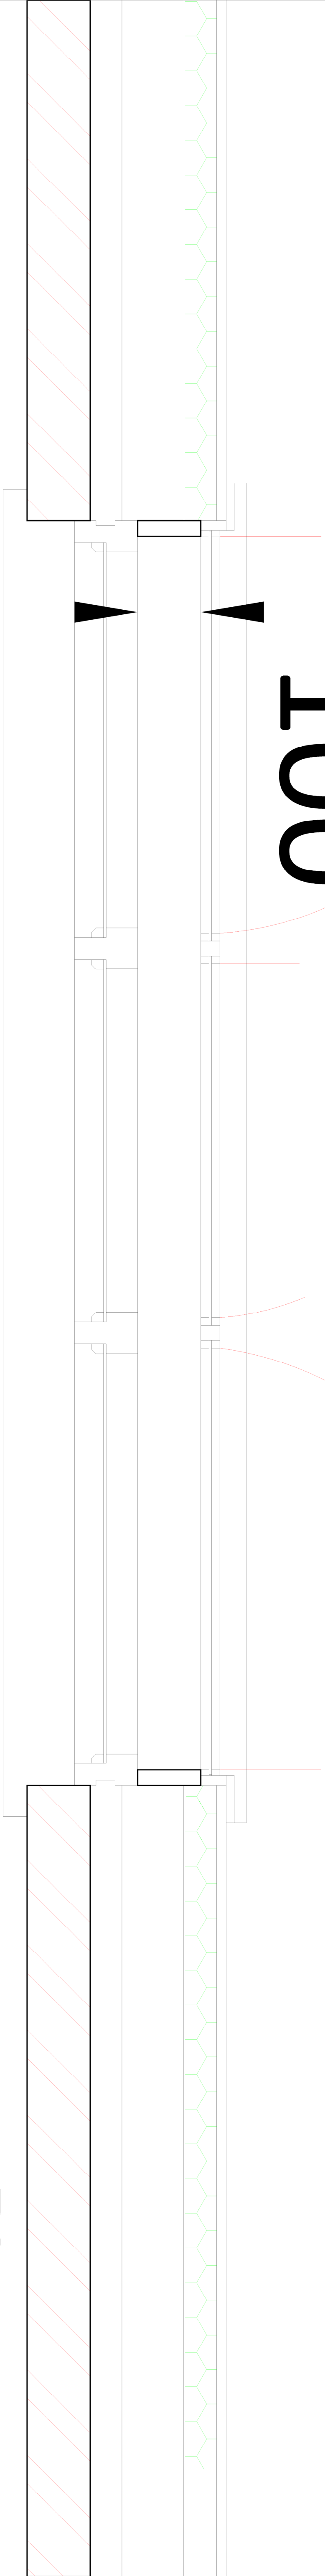

Plan

Existing windows refurbished

Curved beading 6mm x 15mm
(caulked and painted)

Beading 15mm x 13mm
painted softwood

ex. architrave
relocated

25mm x 25mm verticals

25mm x 25mm verticals

6mm secondary glazing
on painted timber framing
(3 panes)

Elevation

100mm air space lined with 25mm absorbent material



SCALE	TITLE	PETER GALLOWAY PARTNERSHIP
1/5	1 East Street - Havant	
DATE		
June 24	DETAIL	
	Existing Window - Secondary Glazing Details	
AUTHOR	DRAWING NO	ARCHITECTS
PG	23/201PM13	HAVANT
		MOB 07800 48362
		E-MAIL: peter@gallowayarchitects.co.uk