





PHYSICAL SCALE IN METERS @ 1:1250

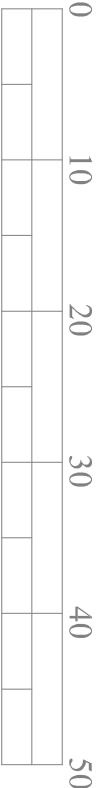

PHYSICAL SCALE IN METERS @ 1:500

NOTES:
This drawing has been produced solely for PLANNING/DESIGN.
Do not Scale from this Drawing except for planning purposes.
Any drainage shown is presumed and to be checked on site before commencement of works.
This drawing is the copyright of MF Designs Ltd.

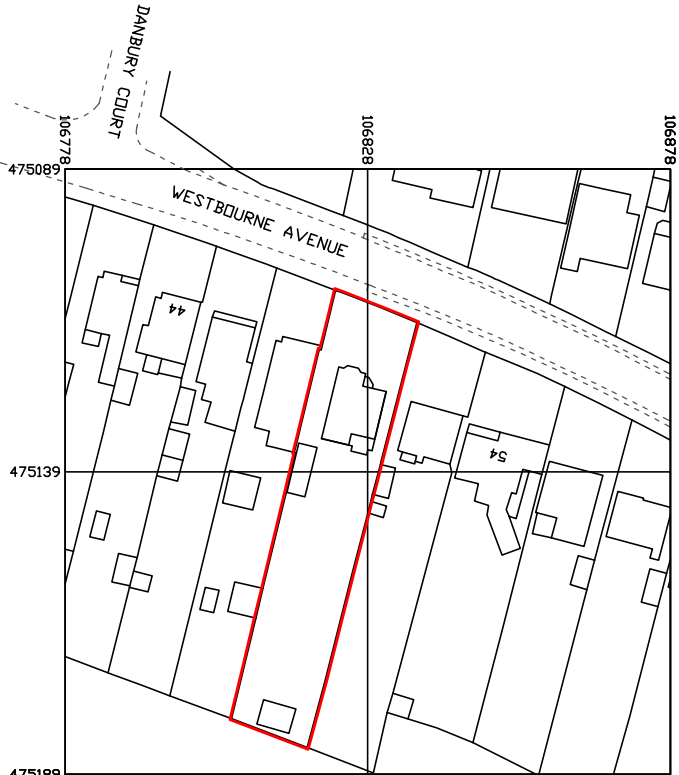

Produced on 11 May 2022 from the Ordnance Survey National Geographic Database and incorporating surveyed revision available at this date.
This map shows the area bounded by 475089 106778, 475189 106778, 475189 106878, 475089 106878, 475089 106778
Reproduction in whole or part is prohibited without the prior permission of Ordnance Survey.
Crown copyright 2022. Supplied by copla ltd trading as UKPlanningMaps.com a licensed Ordnance Survey partner (100054135).
Data licence expires 11 May 2023. Unique plan reference: vlc/7795956/1076205

Location



Block

EXTENSION & ALTERATIONS - 50 Westbourne Avenue, Emsworth. PO10 7QU



mf designs ltd
Chartered Architects



36 Grove Road • Havant • Hampshire • PO9 1AR
Director: Martin Farrer RIBA • Co Registration No.4507379
e admin@mfdesigns.org.uk

Date: May 2022
Scale: 1:1250/500

Job No: 3293
Dwg No: P_04