


15595

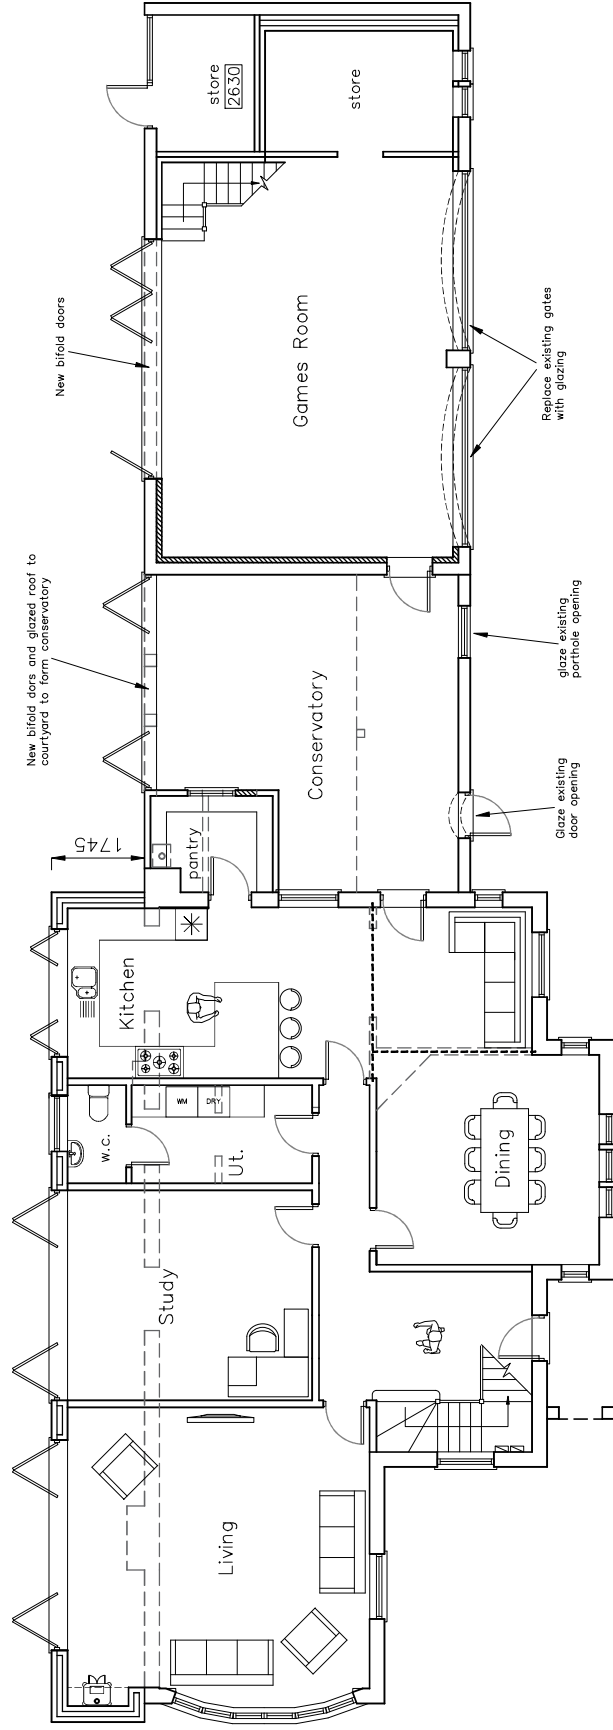

GROUND FLOOR



Critchley Architecture And Design Ltd.
Contact: 03392 474 999 | info@cadonline
The Old Brewery, 55 South Street, Havant, PO9 1BU



PROPOSED PLANS

- Revisions
- a)
 - b)
 - c)
 - d)

2 Queen Anne's Drive,
Bedhampton,
Havant,
PO9 3PG

Scale A1=1:50, A3=1:100
Drawn JHL
Date 09/11/2022

22060-411⁰