


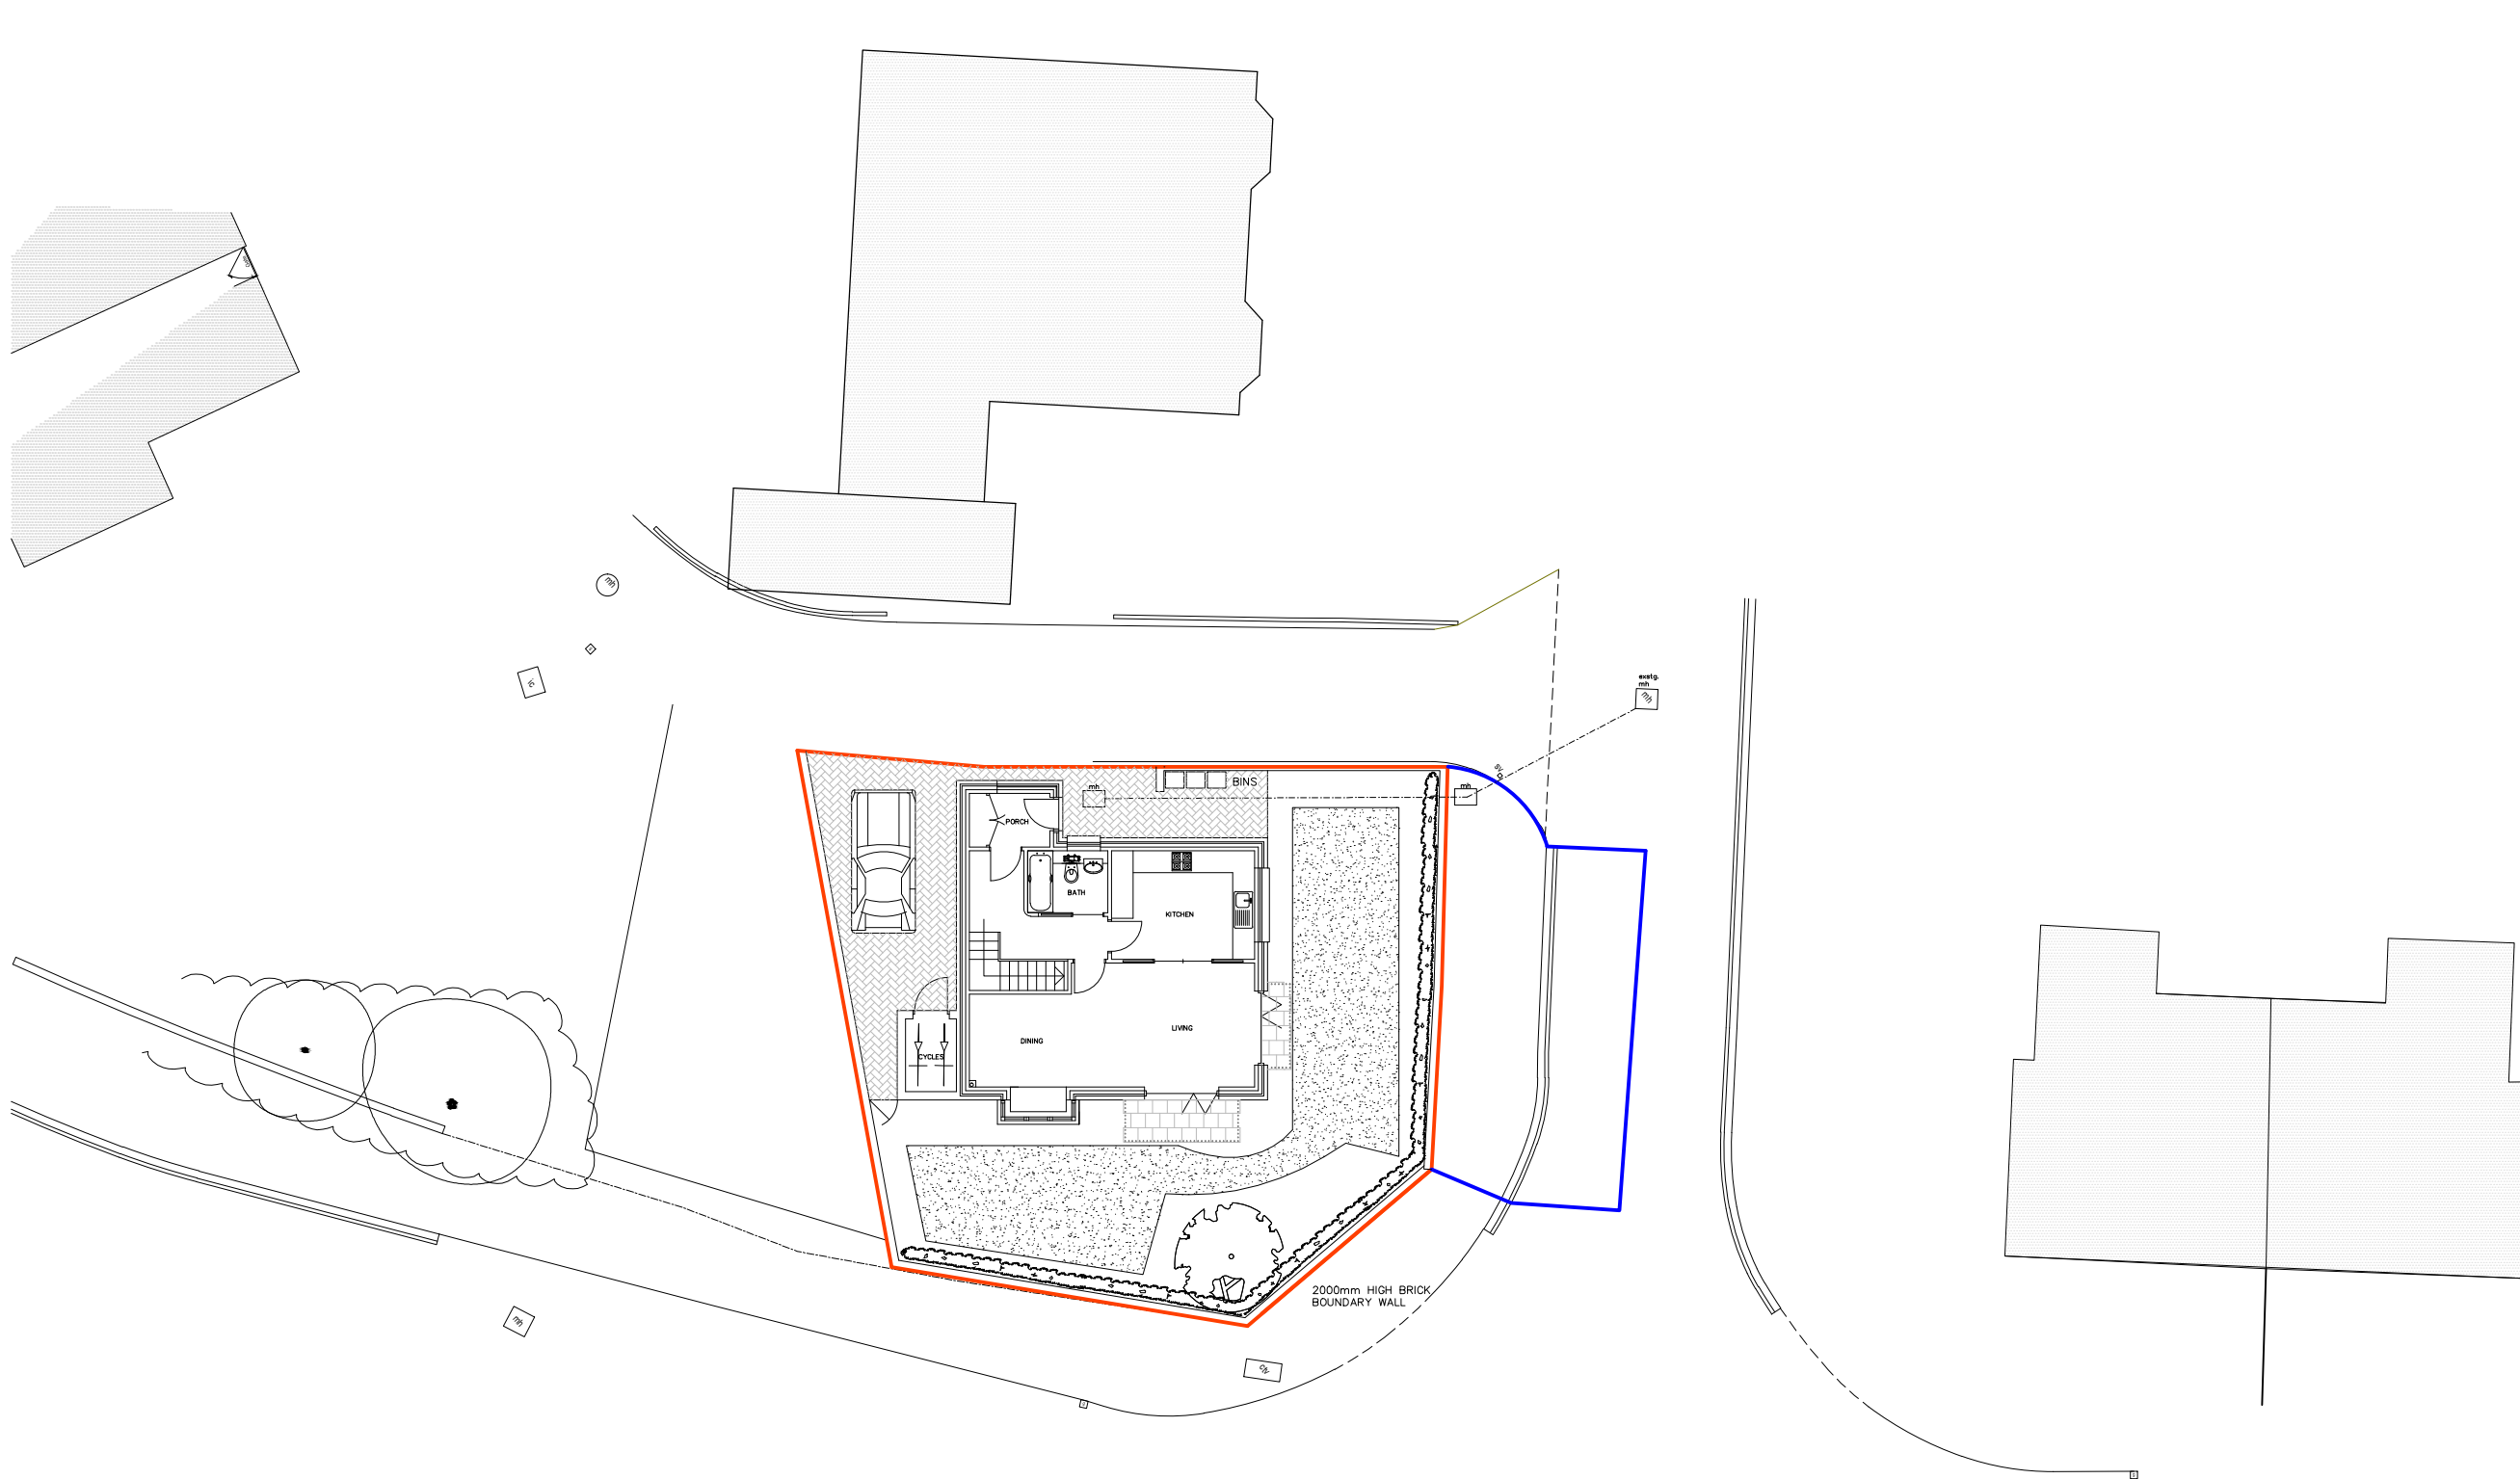

Client
MRS S WALSH
10 BEDHAMPTON ROAD
HAVANT P09 3EY

Project
PROPOSED
ONE-BEDROOM BUNGALOW
1A INGLEDENE CLOSE P09 1DG

Title
PROPOSED
BLOCK PLAN

PROJECT	DRAWING	amd
2359	P.200.02	
scale	date	drawn
1:200 @ A3	04.24	TJS

TIM SAGE
CHARTERED
ARCHITECT
LIMITED

12 Sussex Place
Southsea P05 3EZ
t: 023 9282 7386
m: 07773 187 010
e: timsage@tiscali.co.uk

