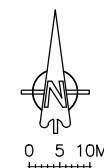
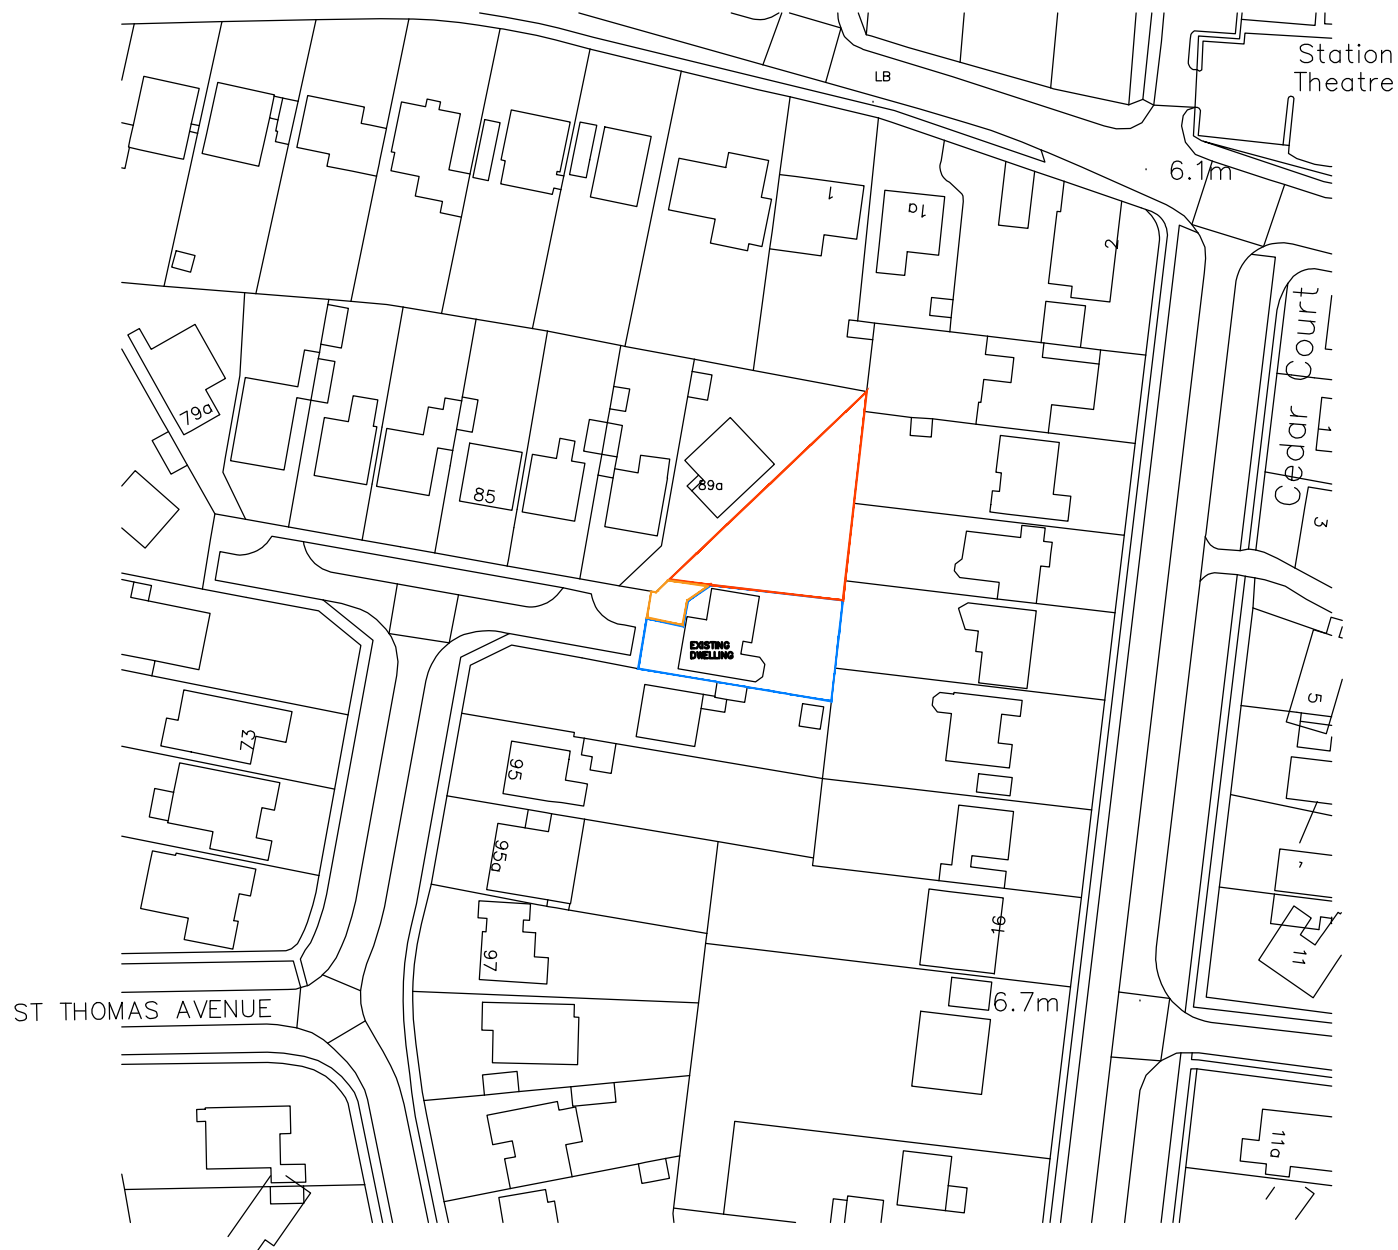


© COPYRIGHT IN THIS DRAWING AND WORK EXECUTED IS AND REMAINS THE PROPERTY OF SCANDIA-HUS LIMITED AND OR ITS SUBSIDIARIES IN ACCORDANCE WITH THE PROVISIONS OF THE COPYRIGHT ACT. PERMISSION TO PRODUCE COPIES OR MODIFIED DRAWINGS IN WHOLE OR IN PART FOR ANY PURPOSE SHOULD BE OBTAINED FROM SCANDIA-HUS LIMITED & ANY SUCH REPRODUCTIONS SHOULD INCLUDE THIS & THE FOREGOING STATEMENT

[illegible]

Crown Copyright and database rights 2023. OS 100031961 National Map Centre. Purchased 15/08/2023 1 year licence.


SCANDIA-HUS BUSINESS PARK,
FELCOURT ROAD, FELCOURT, EAST GRINSTEAD,
WEST SUSSEX, RH19 2LP : TEL 01342 838060

FOR
Russell / Spilsted

SITE
91 St. Thomas Avenue
Hayling Island, Hampshire
PO11 0EU

TITLE	LOCATION PLAN
-------	---------------

C/No. 238053	O/No.	SCALE 1:1250 @A4
DRAWN CC		DRAWING NUMBER
DATE 21/08/23		L01 REV