




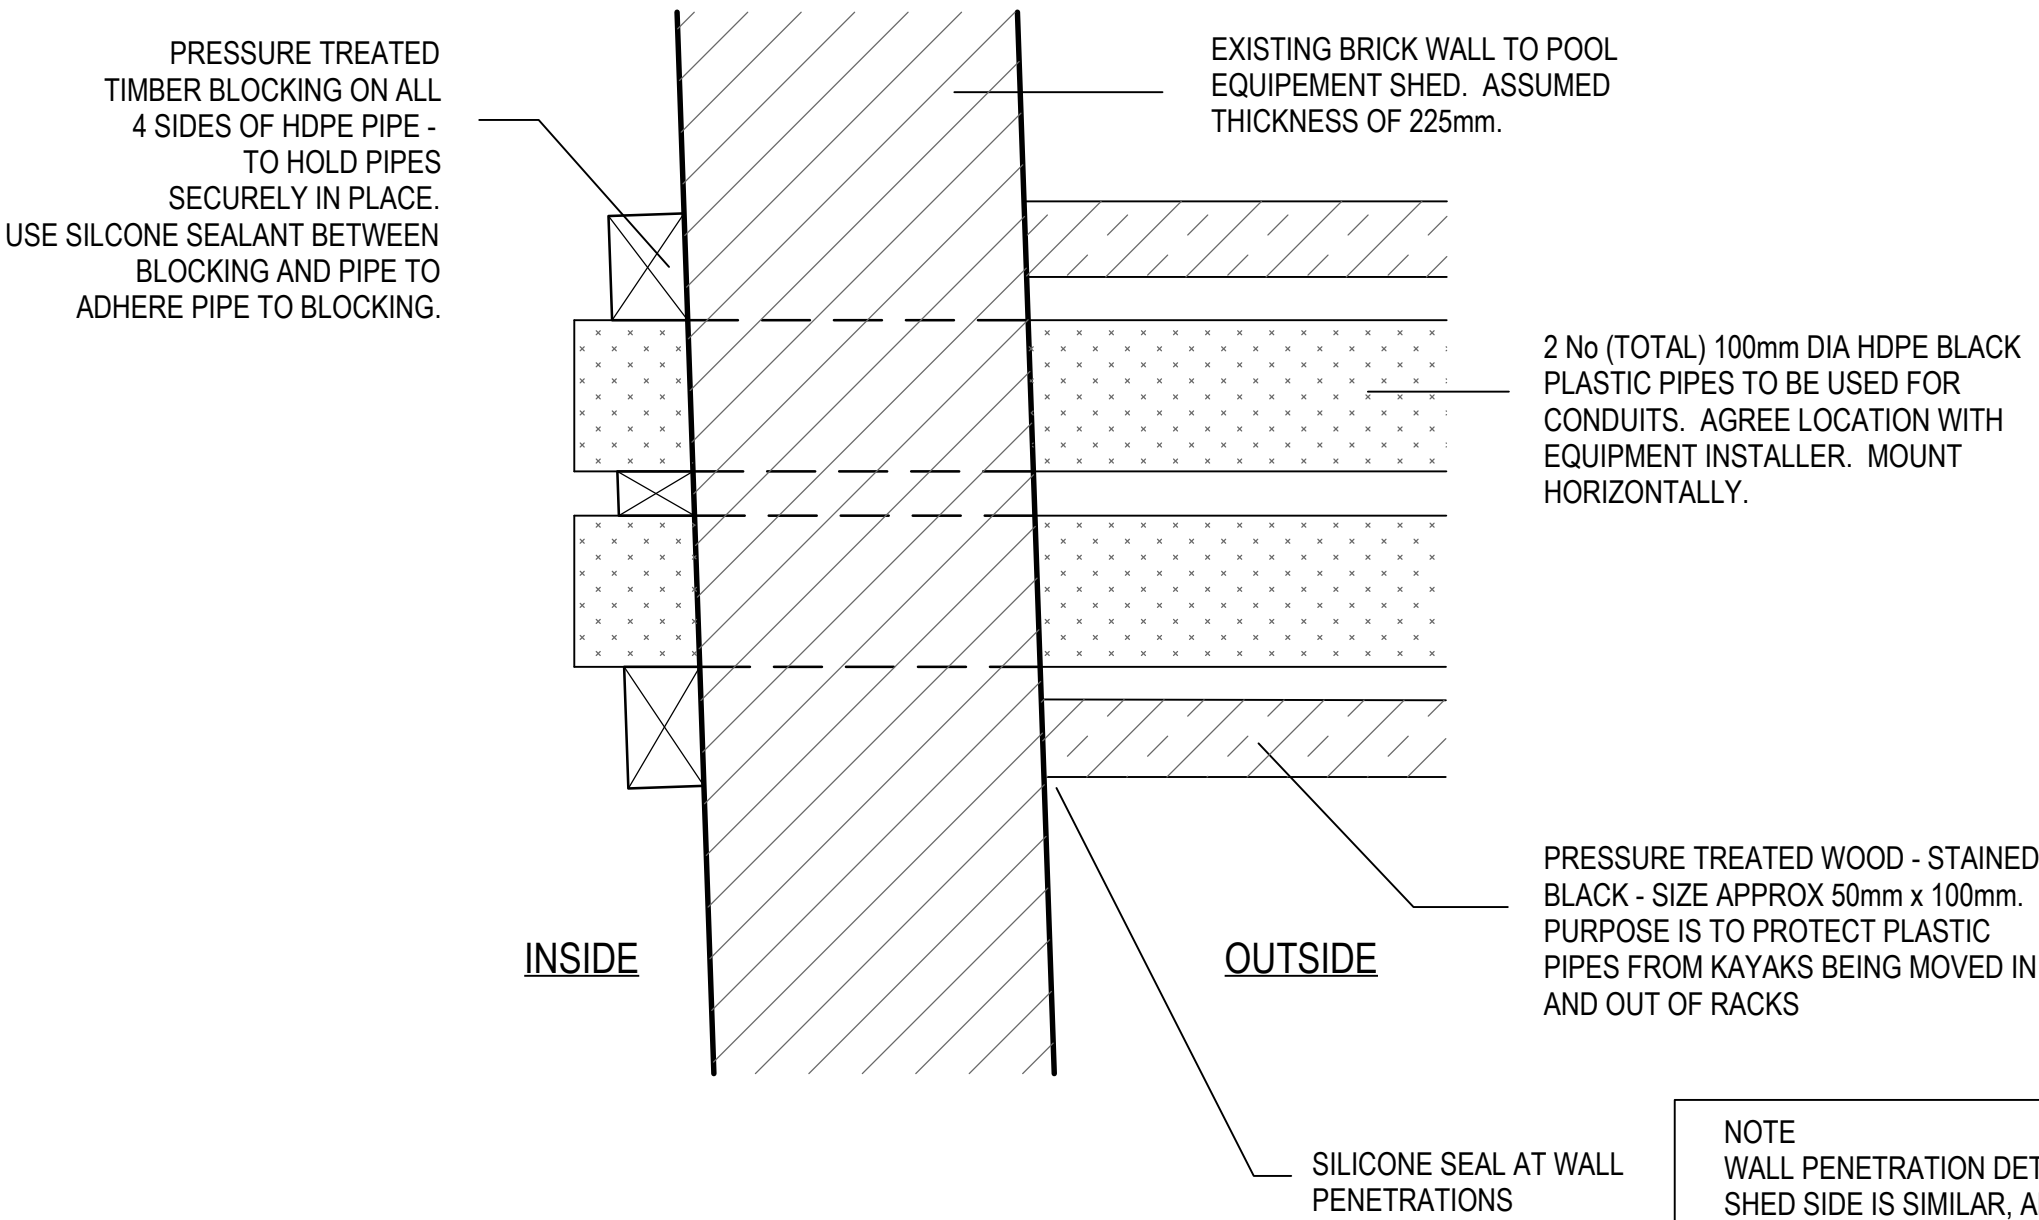

01 PLAN DETAIL
CONDUITS BETWEEN BUILDINGS
Scale: 1:5 @ A2

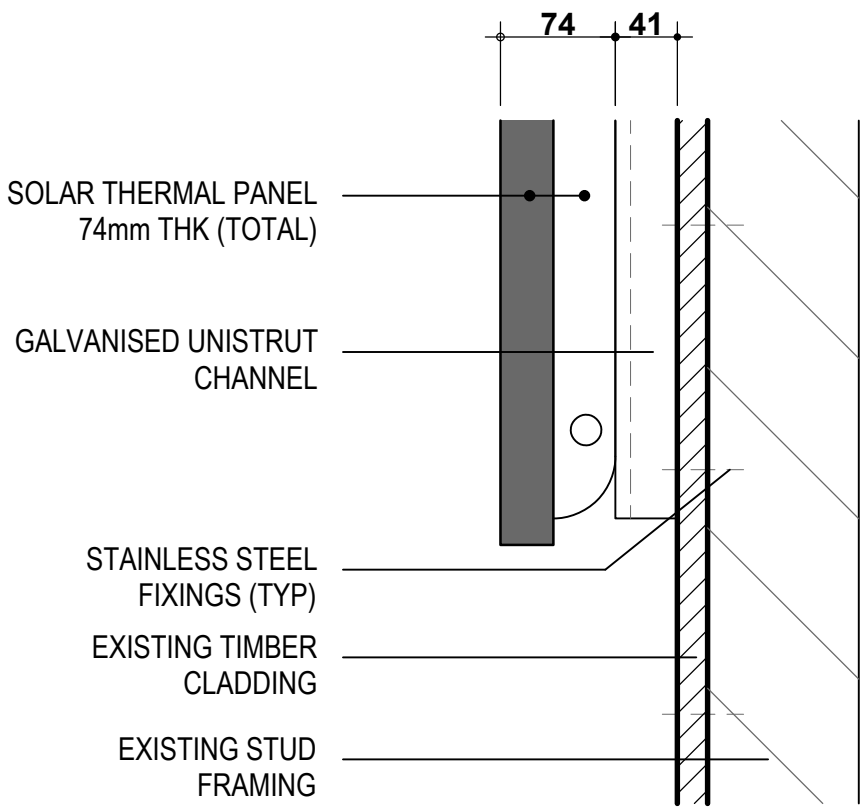

02 SOLAR THERMAL PANEL
MOUNTING DETAIL
Scale: 1:5 @ A2

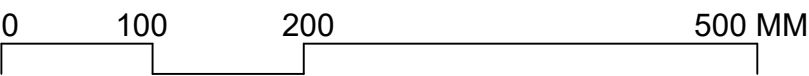

C1	01Jan23	Minor revisions. Issued for Planning and Construction.
P2	11Jun22	Revised scheme using wall mounted solar thermal panels
Rev	Date	Description

Architect

LKA+A

**Lester Korzilius
Art + Architecture**
lesterkorzilius.com

Project

**Emsworth Sailing Club
Energy Project
55 Bath Road
Emsworth PO10 7ES**

Title

**Construction
Details**

Revision	Date
CI	01 JAN 23
Scale	North
1:5 @ A2	

Drawing No

A-03