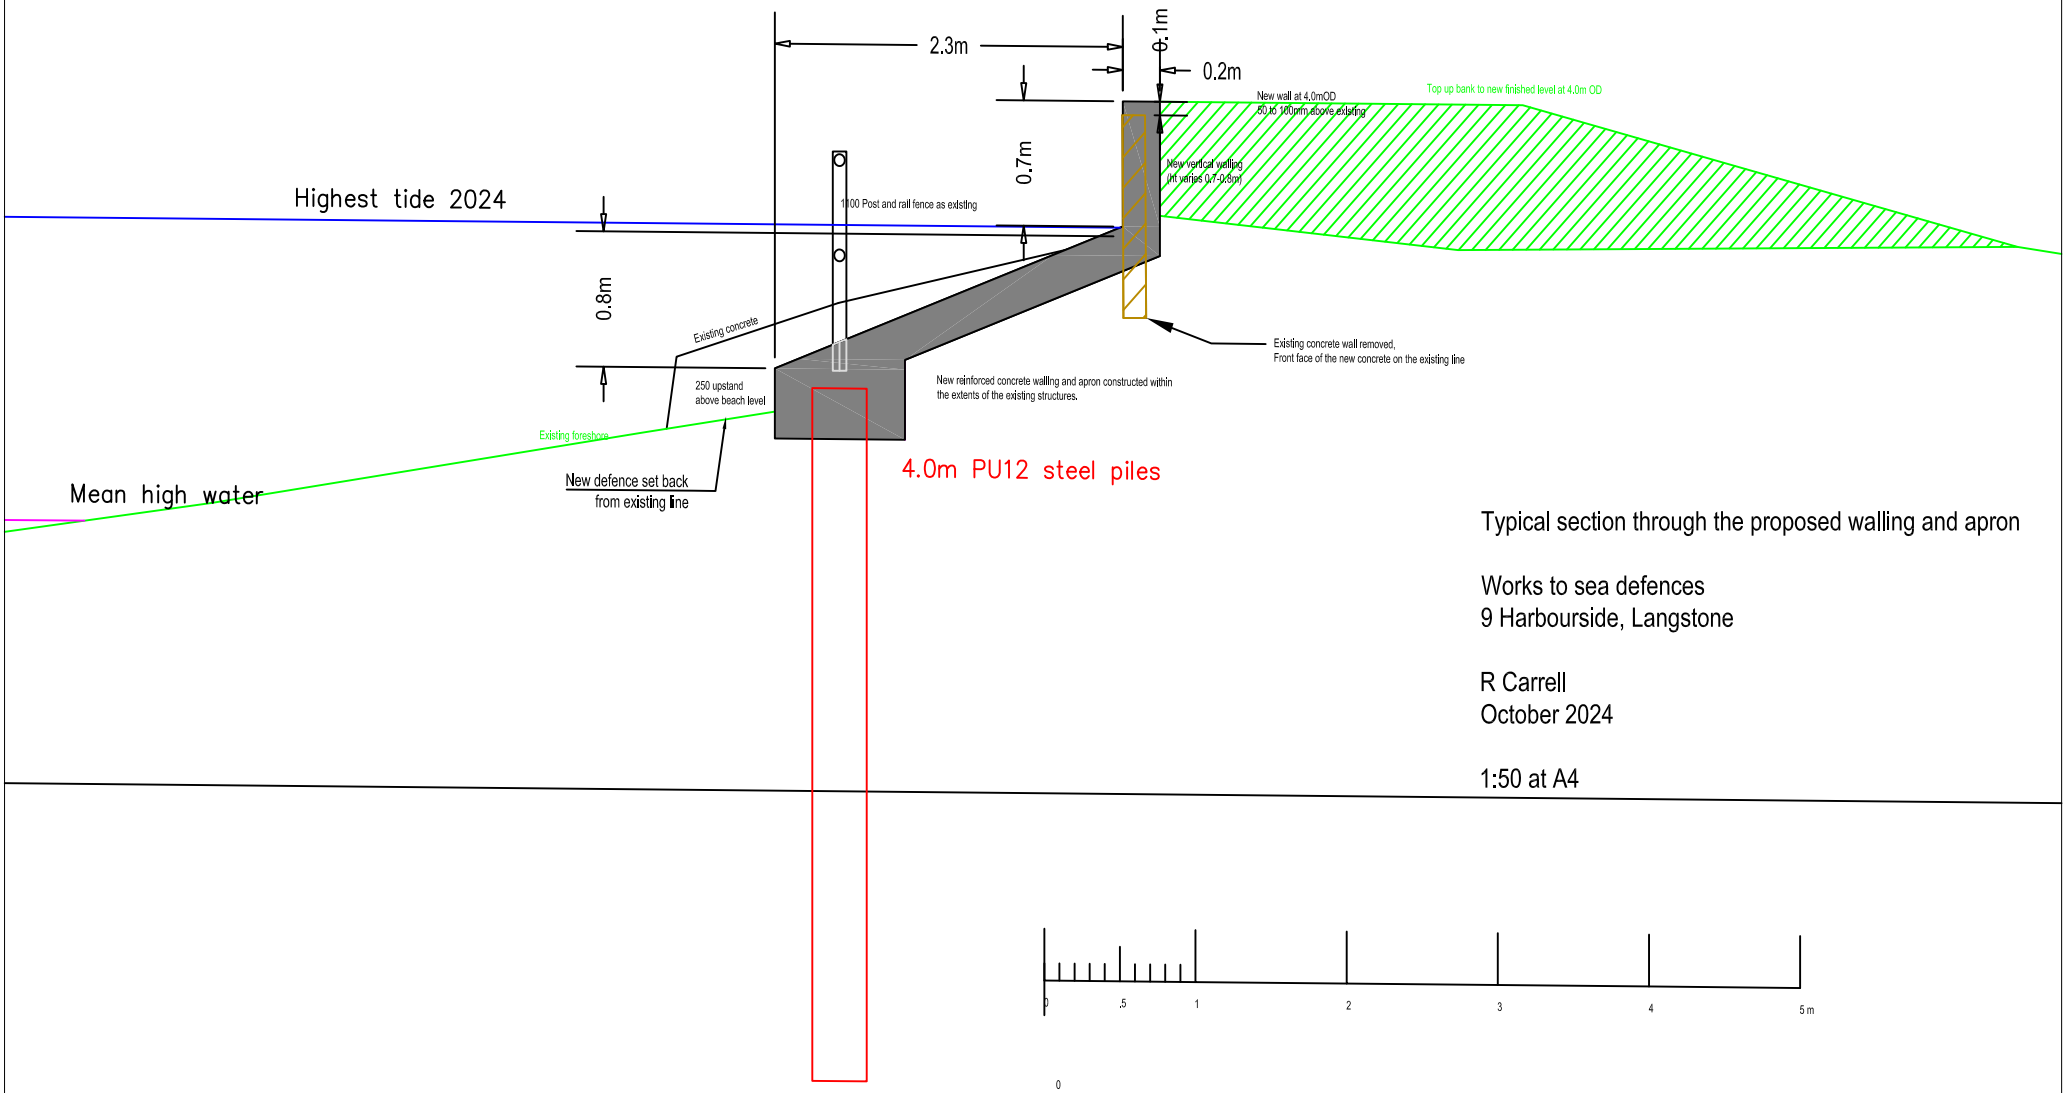

Typical section through the proposed walling and apron

Works to sea defences
9 Harbourside, Langstone

R Carrell
October 2024

1:50 at A4