

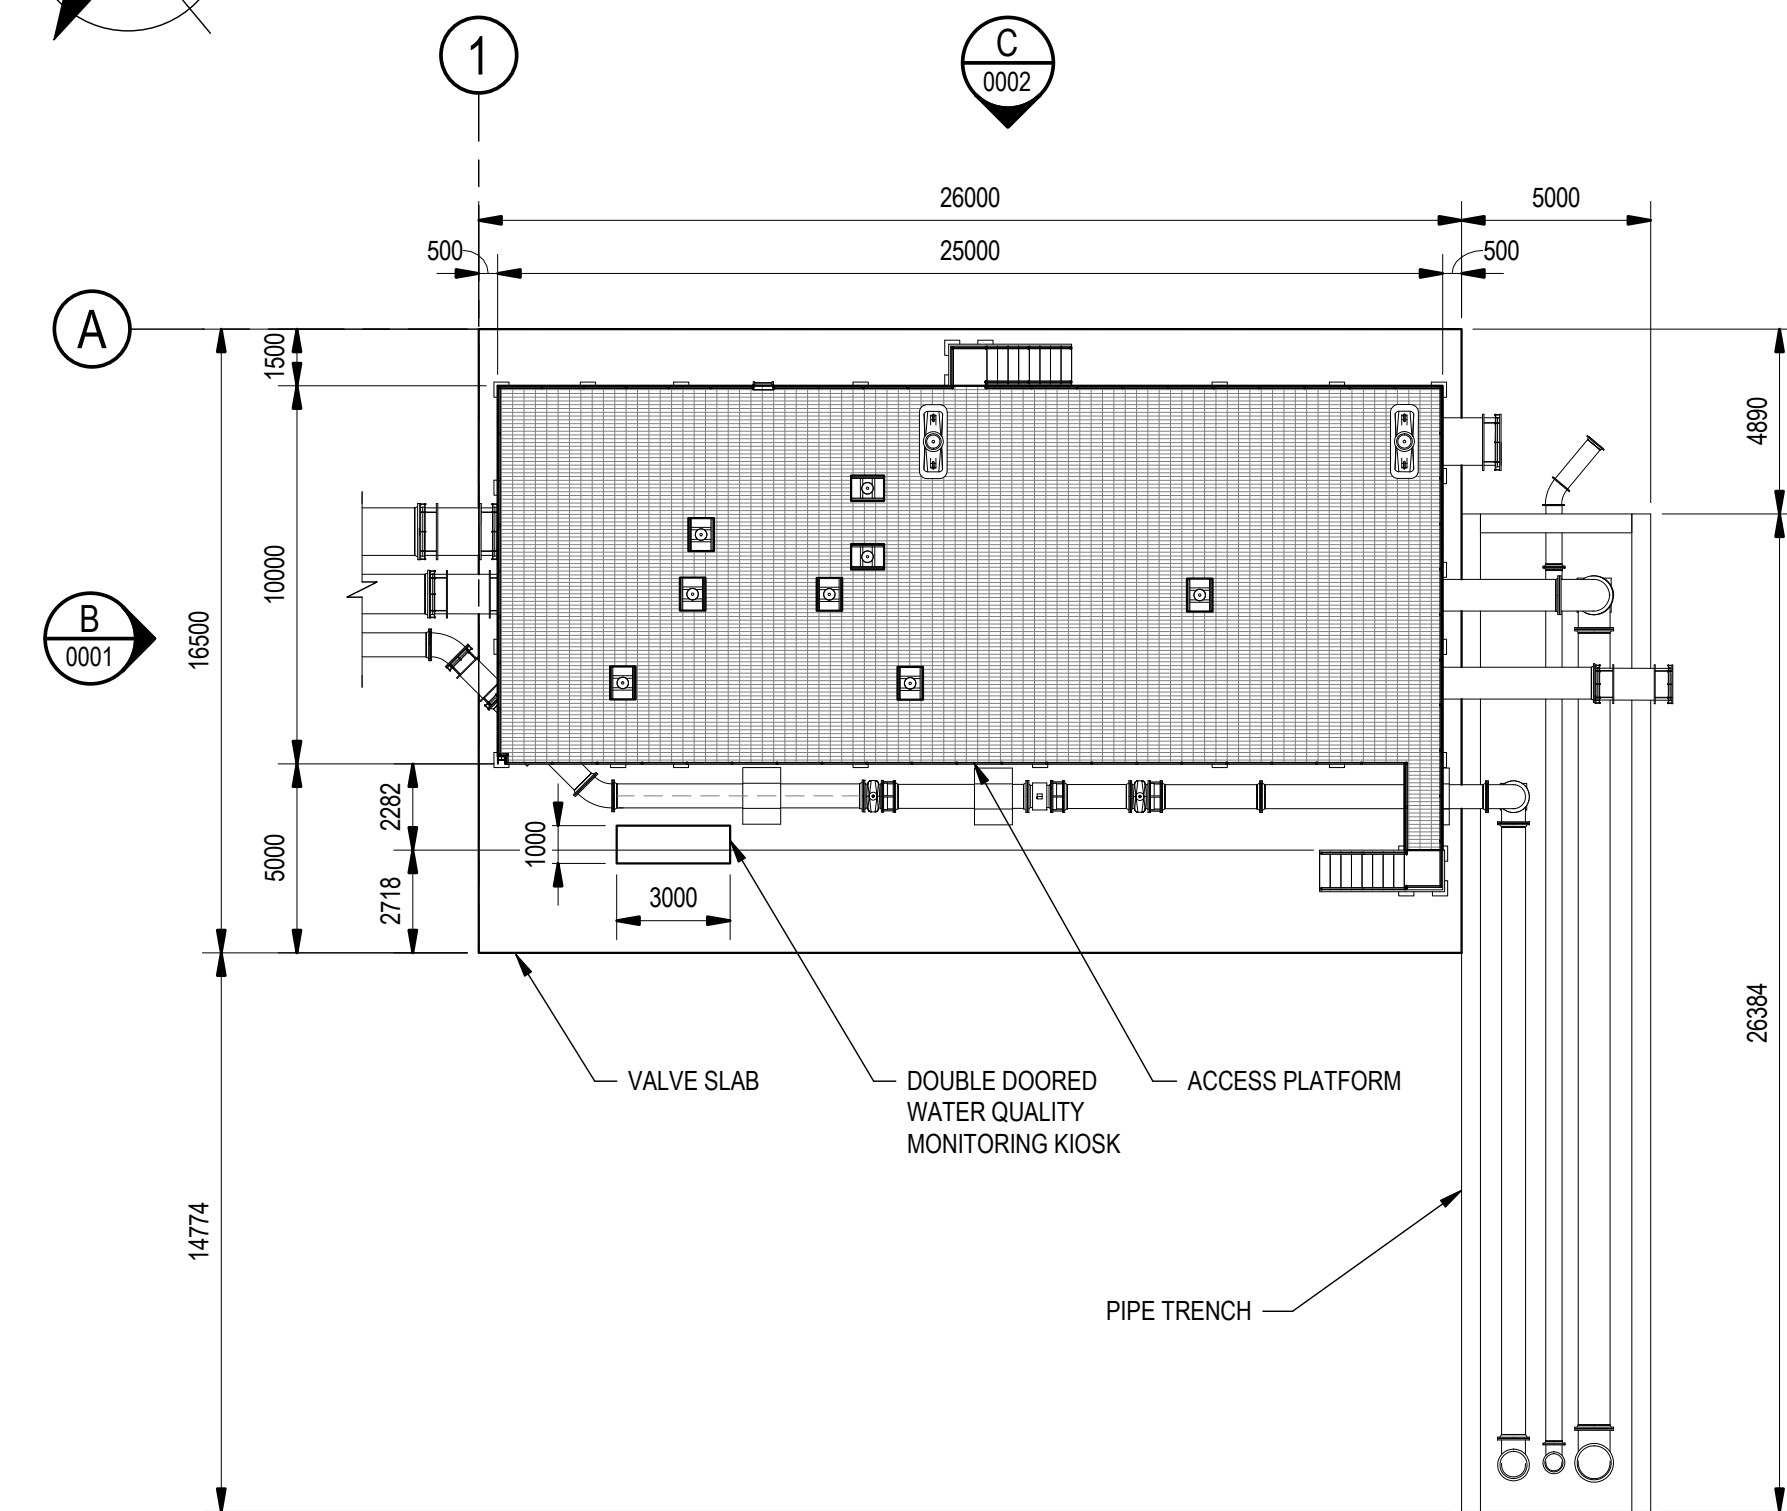


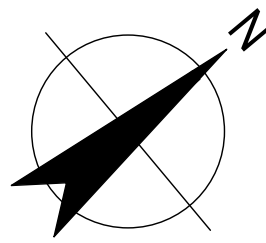



PUMPING STATION GENERAL ARRANGEMENT PLAN

SCALE 1:200

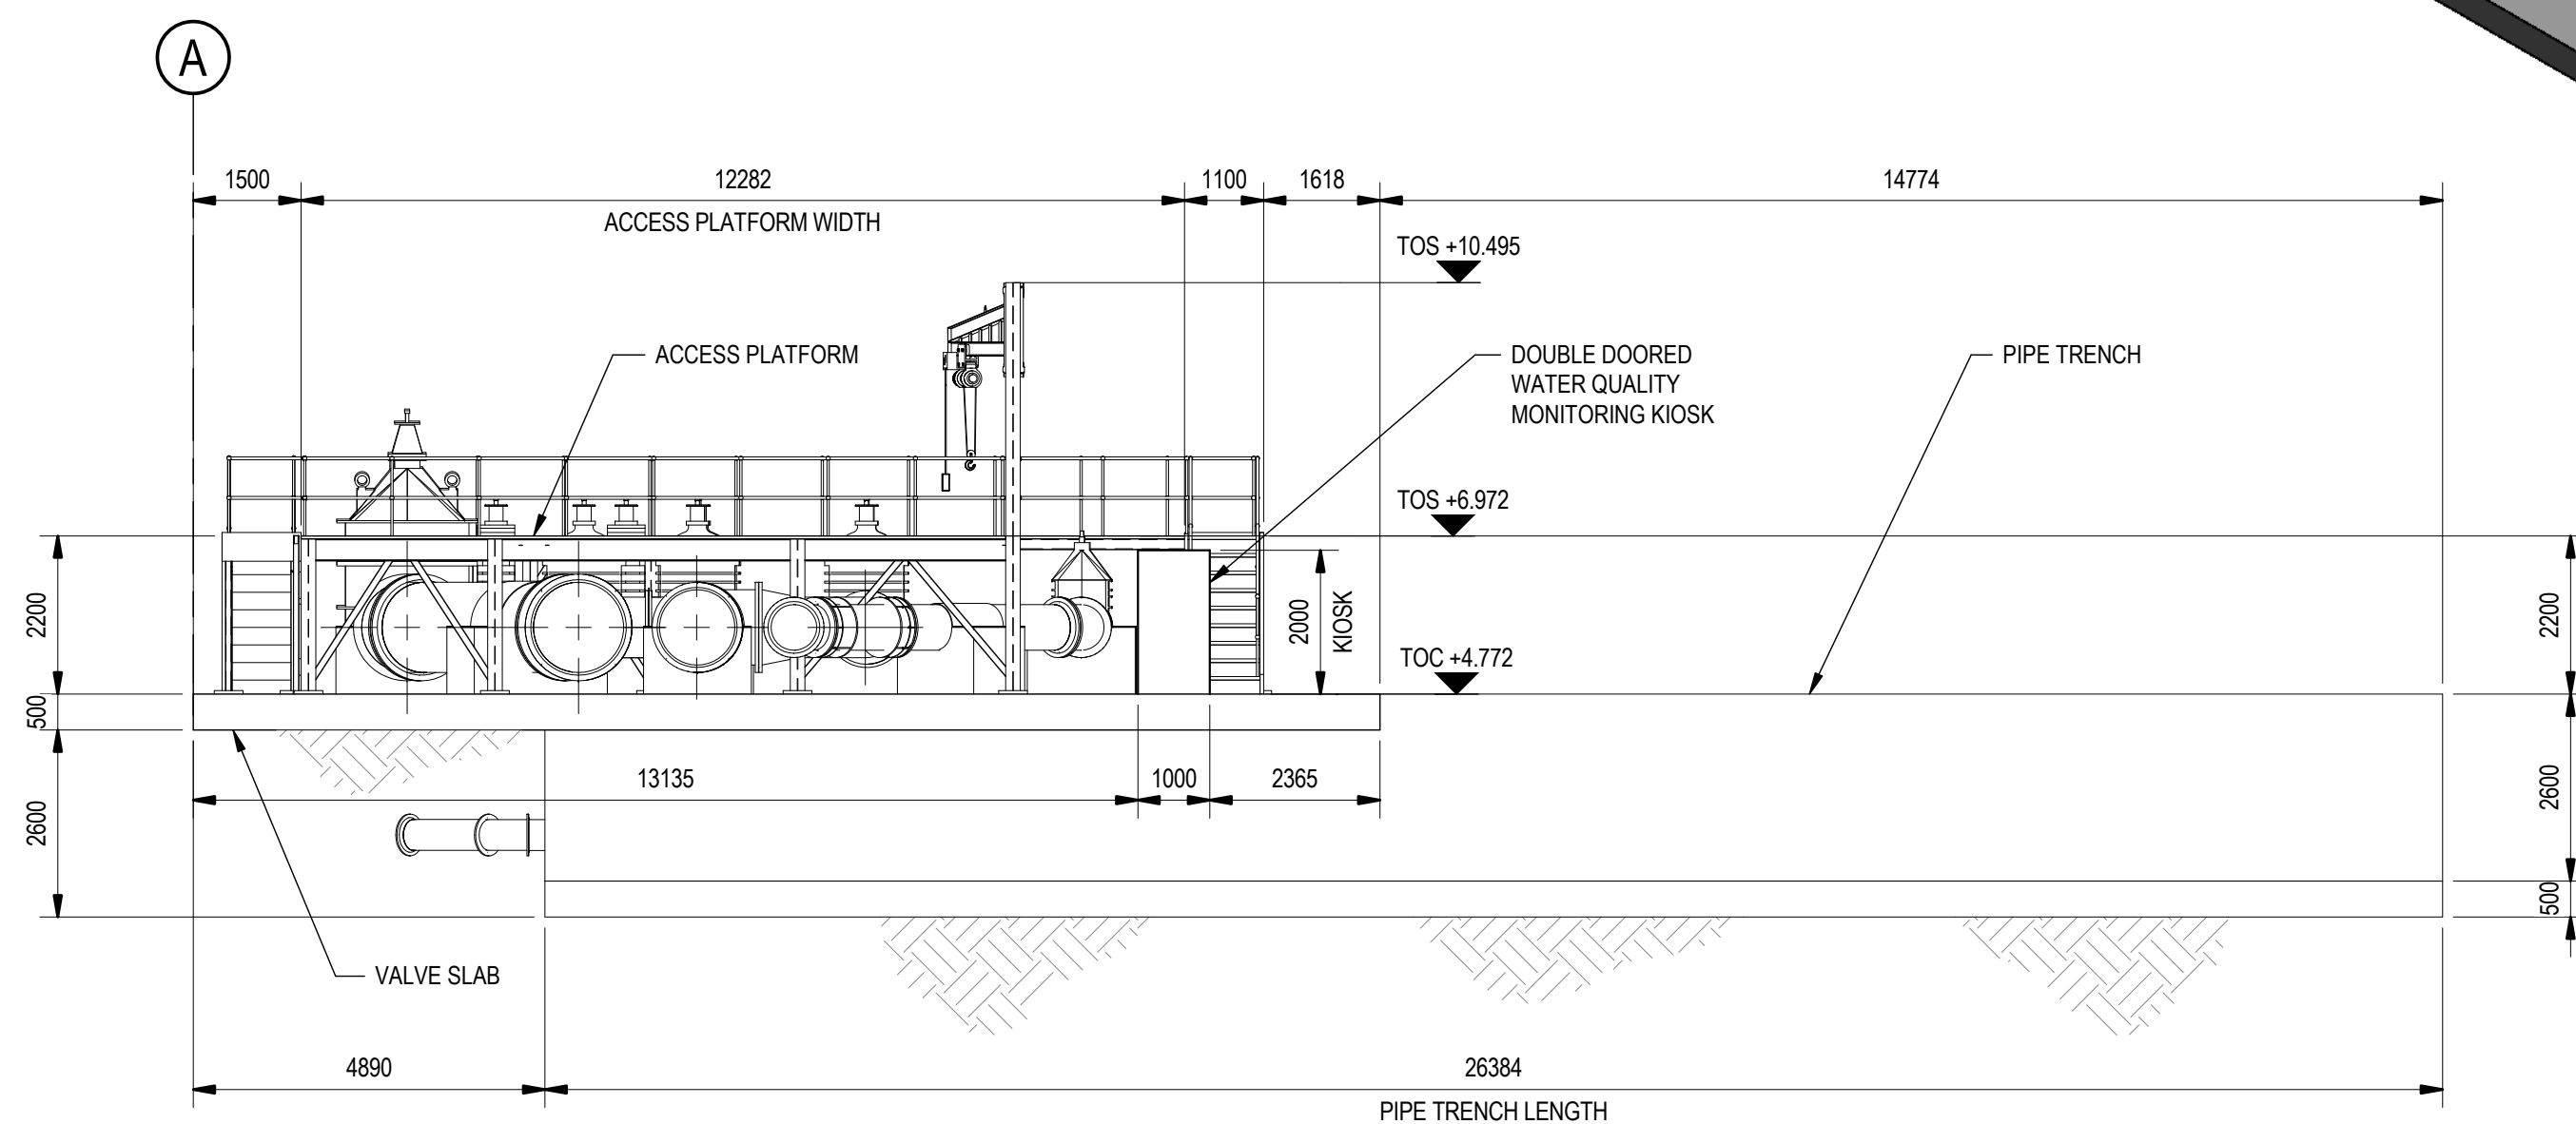


ELEVATION A

SCALE 1:100

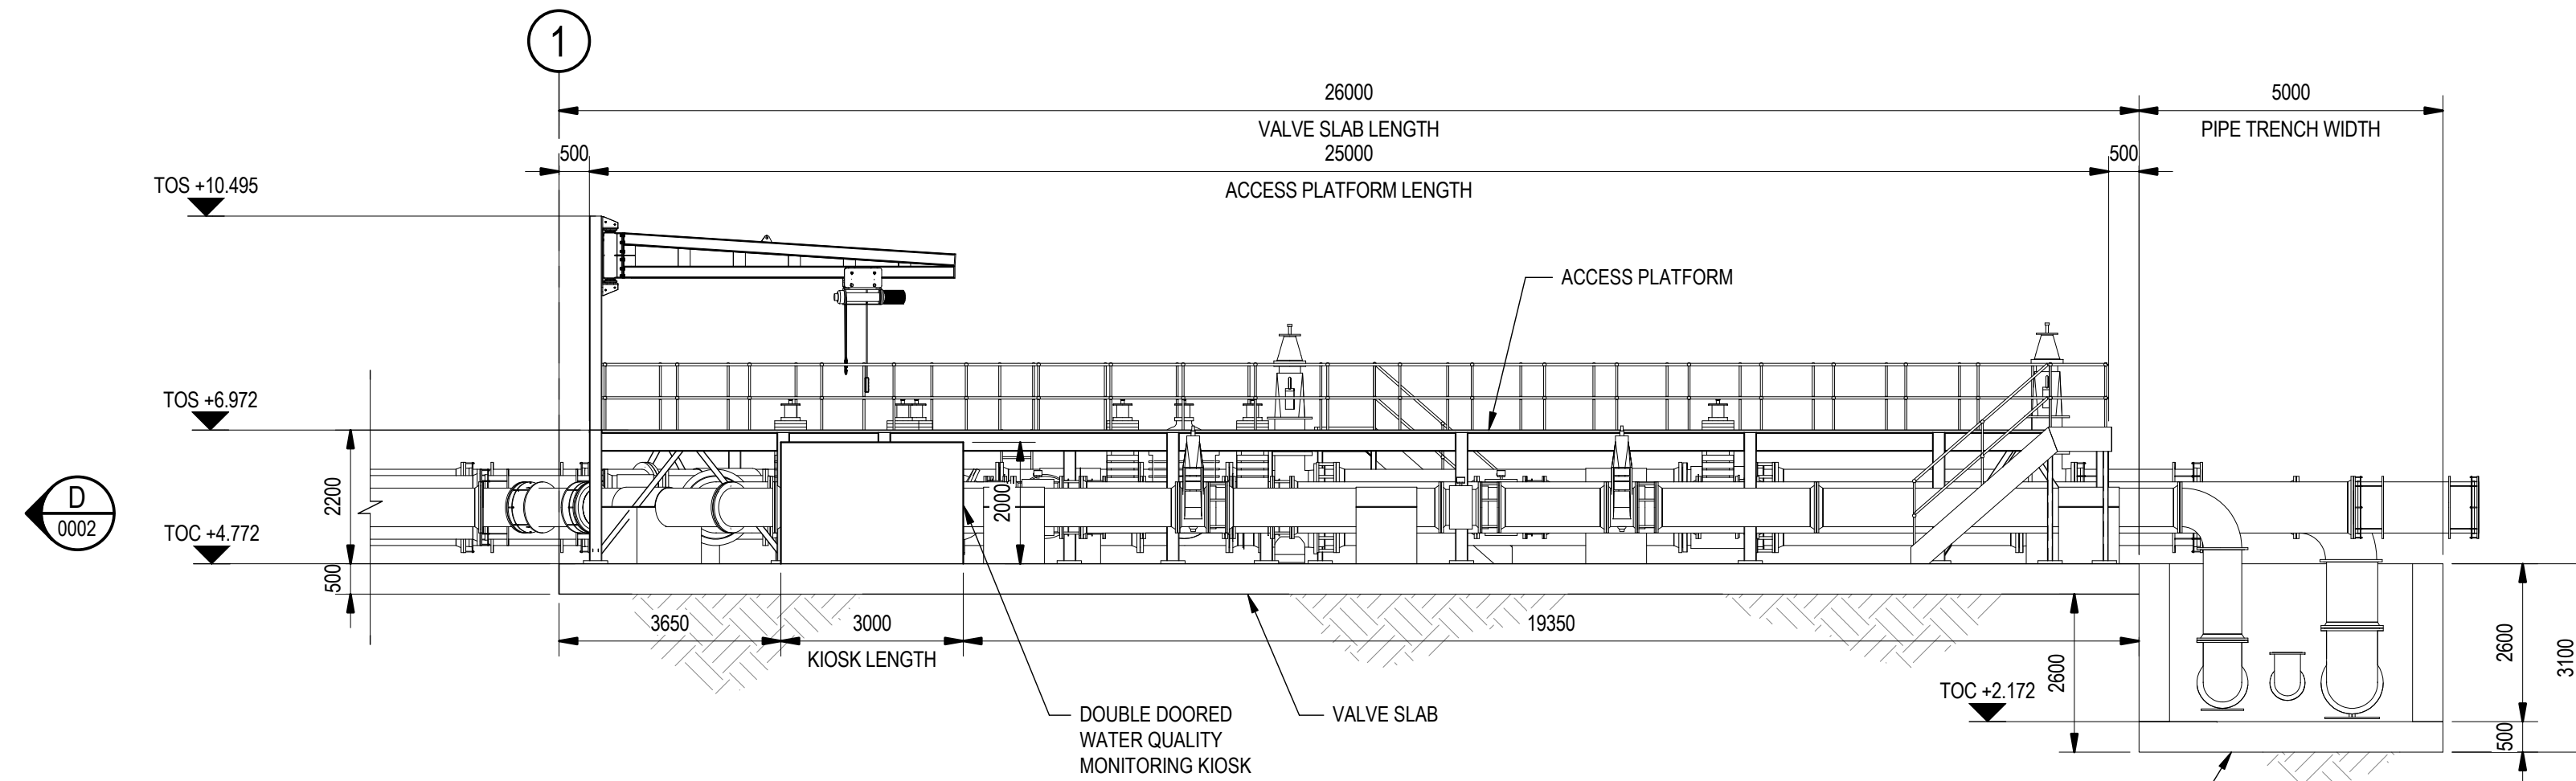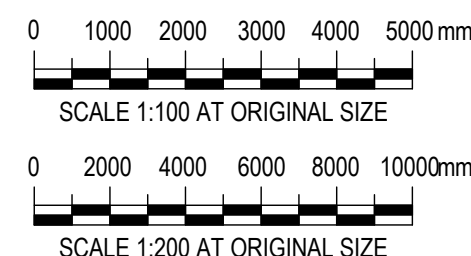

ELEVATION B

SCALE 1:100

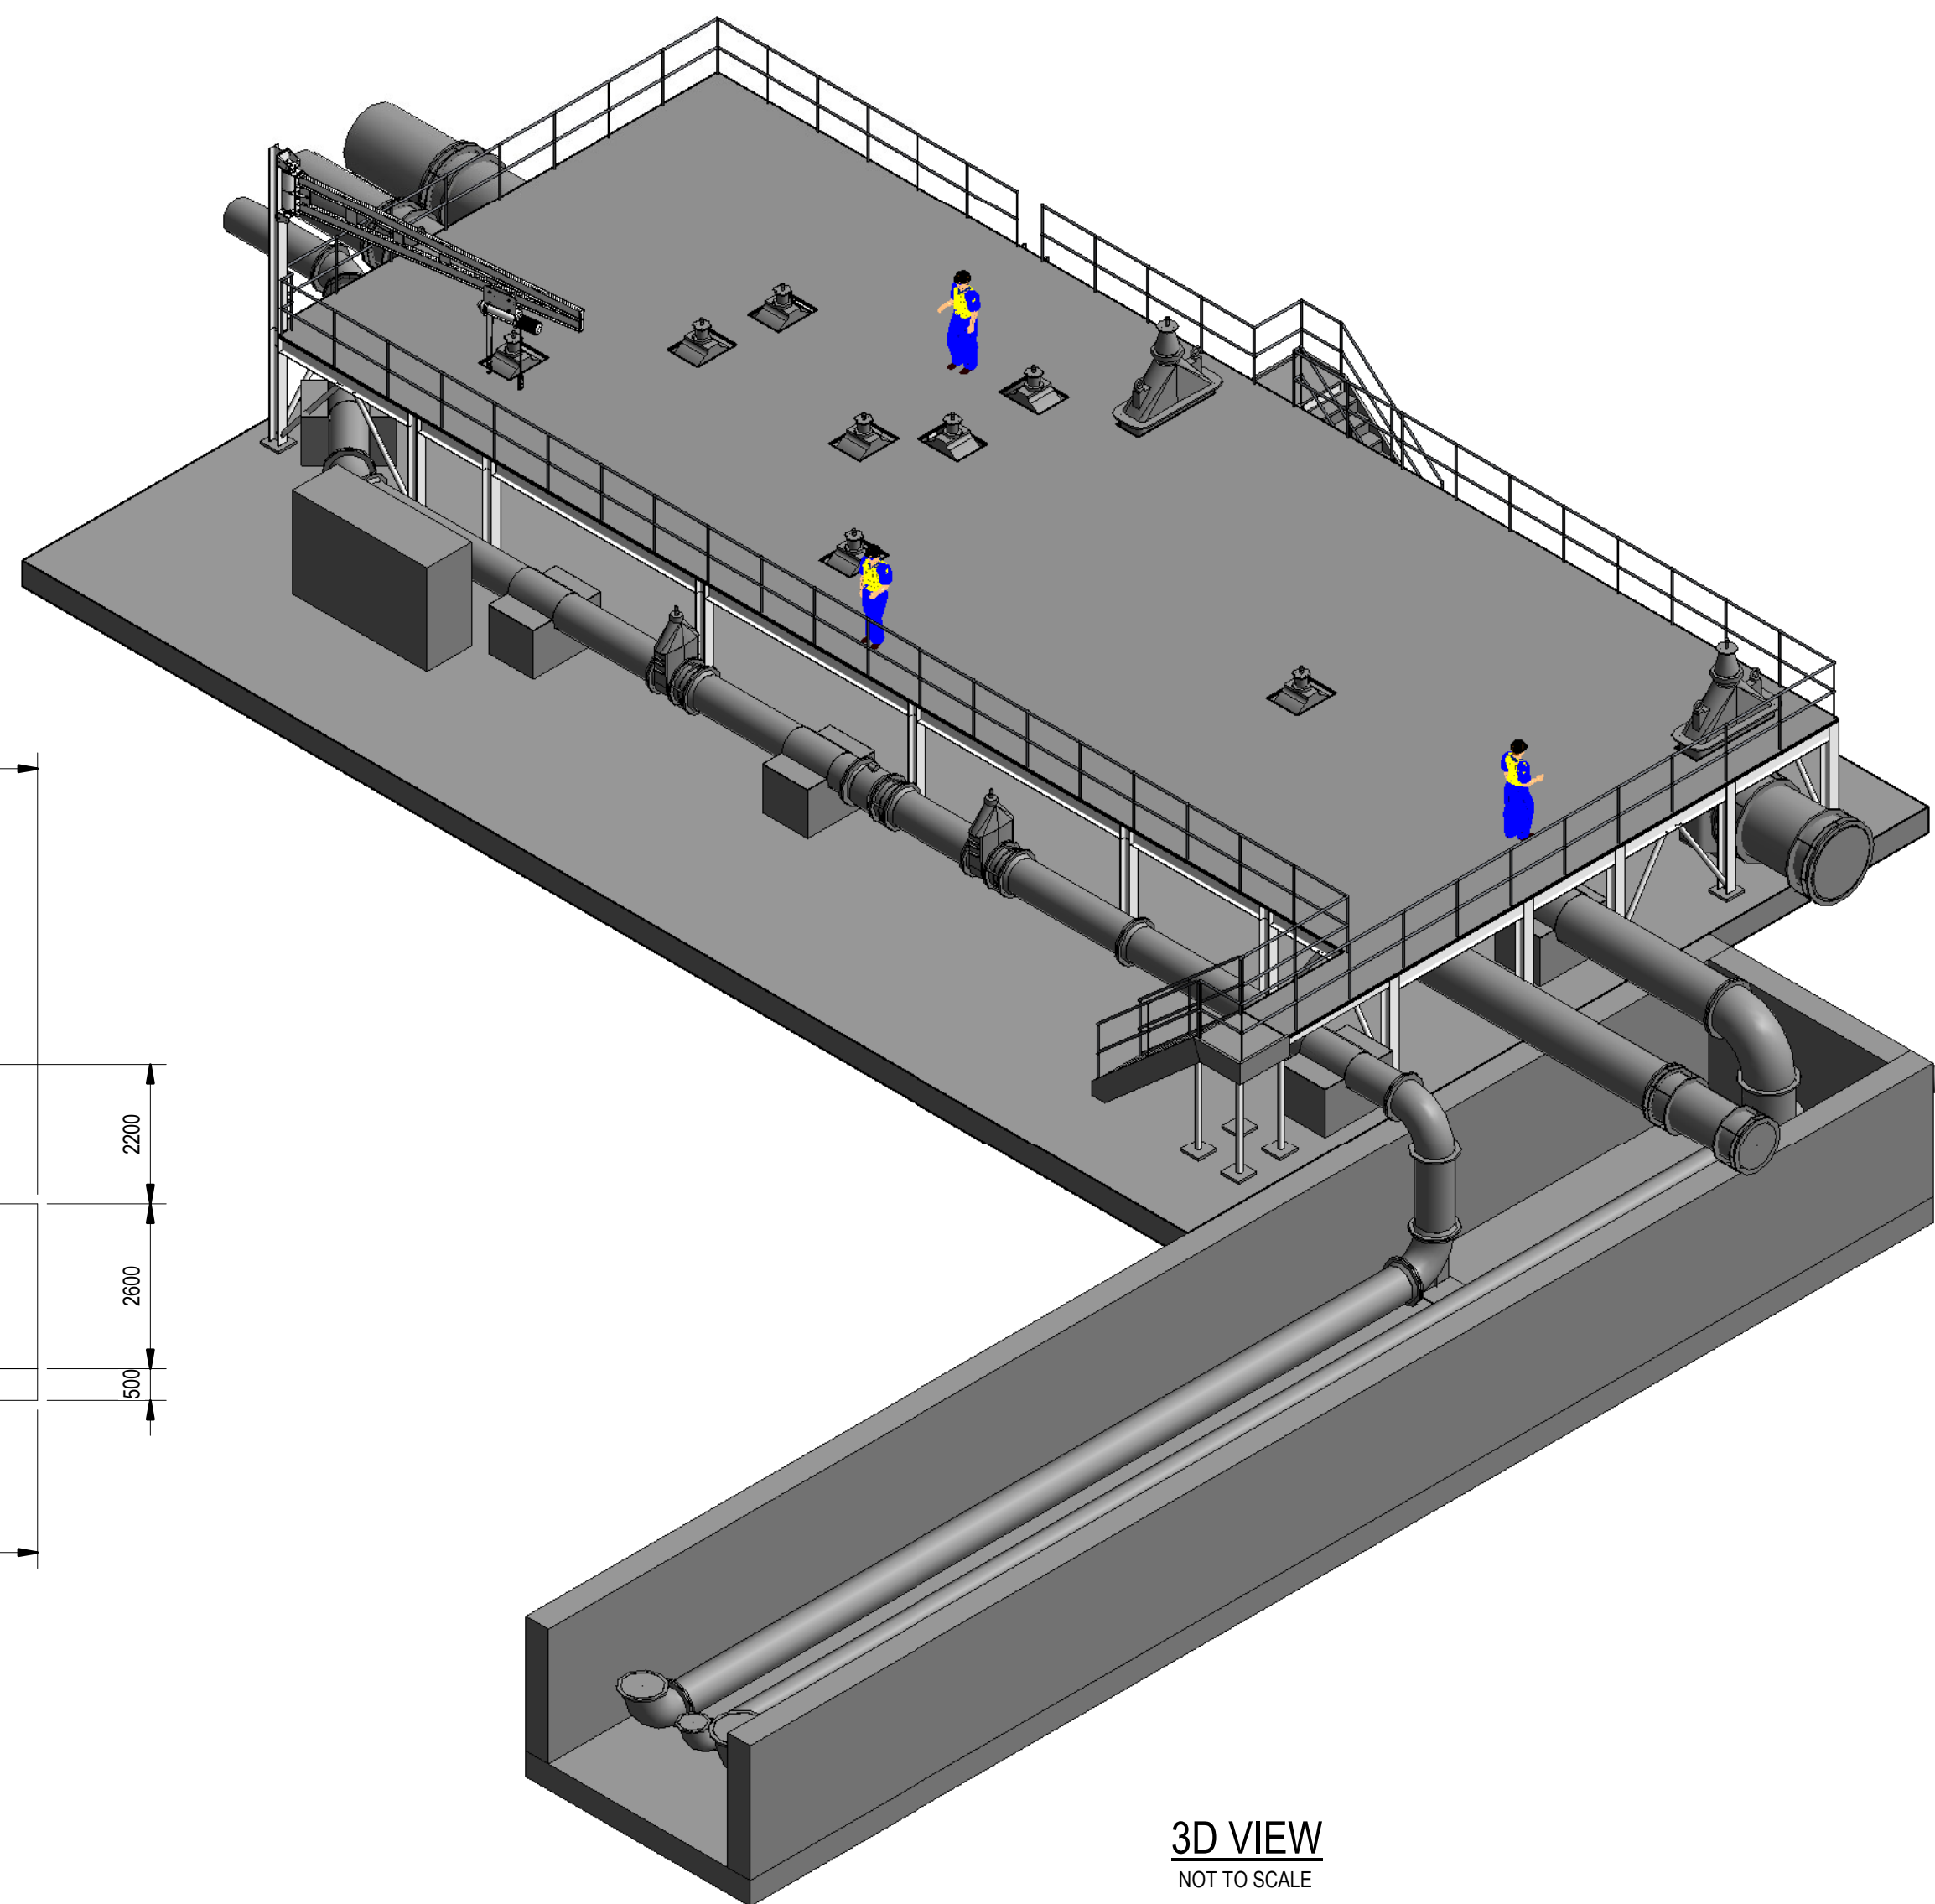

NOTES

1. ALL DIMENSIONS ARE IN MILLIMETERS UNLESS NOTES OTHERWISE (UNO).
2. ALL LEVELS ARE IN METER TO ORDANANCE DATUM UNO.
3. ALL CO-ORDINATES ARE RELATIVE TO OS NATIONAL GRID.
4. DO NOT SCALE FROM THIS DRAWINGS. IF IN DOUBT, CONSULT THE ENGINEER.
5. ARRANGEMENT OF THE VALVE SLAB IS STILL TO BE FINALISED AND SUBJECT TO DETAILED DESIGN.
6. TOC - TOP OF CONCRETE SLAB (TYPICALLY 200MM ABOVE FINISHED GROUND LEVEL)

P02	FOR PLANNING	ND	TG	16.02.24
P01	FOR PLANNING	ND	TG	09.02.24
Rev	Description	Checked	Approved	Date
Author	SS	Drafting Check	NK	Reg No.
Designer	NK	Design Check	ND	Date

Telephone: Havant (023) 9249 9888
Fax: Havant (023) 9245 3632
Website: www.portsmouthwater.co.uk
Registered Office: PO Box 8 West Street
Havant Hampshire PO9 1LG
REGISTERED IN ENGLAND No. 2536455



Project No.
HTR

Client **PORTSMOUTH WATER**

Project **HAVANT THICKET RESERVOIR**

Status **FOR APPROVAL**

Status
Code

Drawing
Title **BEDHAMPTON 2 PUMPING
STATION SECTION P0 VALVE
SLAB PLANNING DRAWING
SHEET 1 OF 2**

Size
A1

Drawing No.
HTR-GHD-PZ-B2-DR-T-0001

Rev
P02