
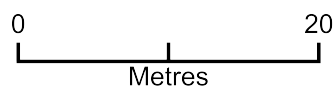


2 Rownhams Road, Havant, Hampshire, PO9 4QB

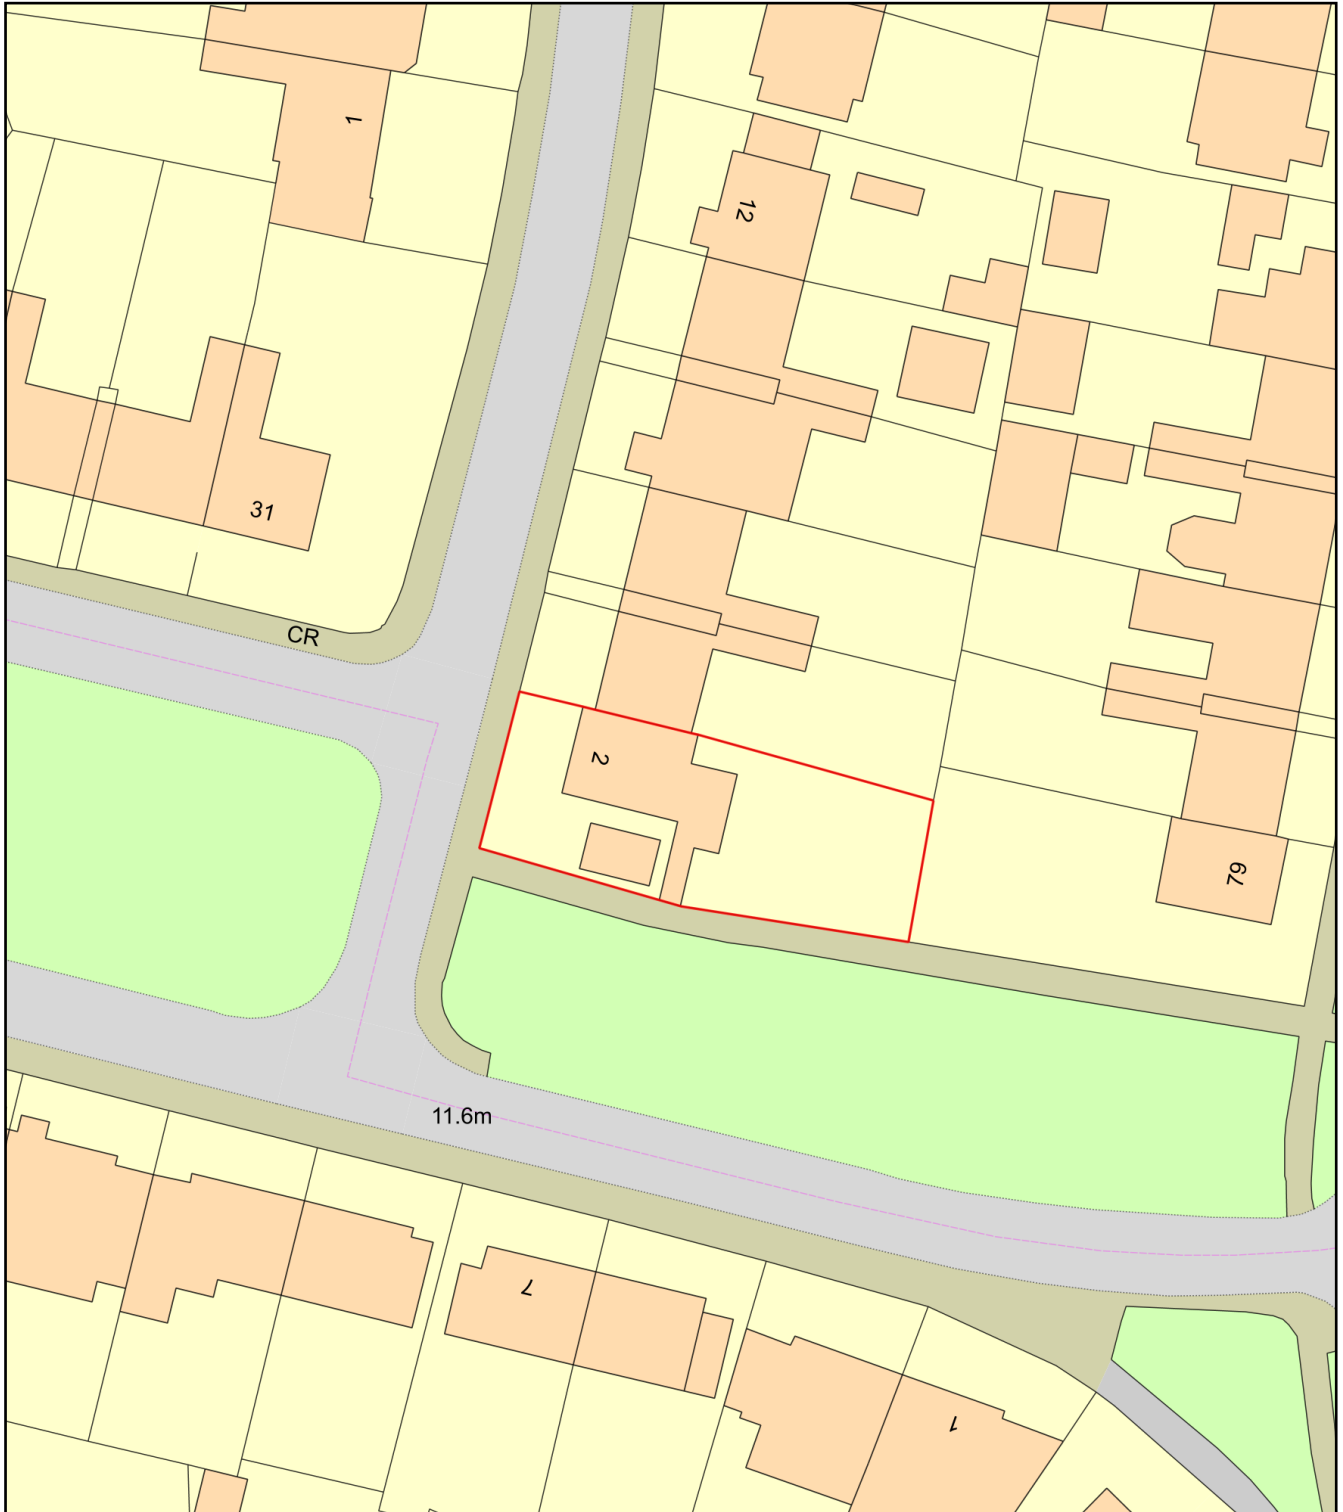

Plan Produced for: Mr Stuart Collins

Date Produced: 15 Dec 2022

Plan Reference Number: TQRQM22349143357153

Scale: 1:500 @ A4