Ordnance Survey, (c) Crown Copyright 2024. All rights reserved. Licence number 100022432

KEY

Site Boundary

RMC2100 Feeder Pillar

x2 BYD 160kW Charging Unit (Including x2 Bollards)

Existing Lamp Post (approx. location)

SITE LAYOUT NOTES

A - Duct spec to be ENATS 12 - 24 twin walled black ridgiduct, 150mm diameter. (SSE).

B - 3 existing bays utilised to provide 2 EV charging bays both being partially accessible bays.

C - Chargers to be installed flush to ground on proposed new tarmac and feeder pillar to be installed flush to ground on existing grass verge.

D - A layer of Black MMA to be installed on all (existing and new) tarmac.

E - Existing line painting within site boundary to be reconfigured as shown.

F - All cabling to be installed as per NJUG 2018.

G - Site Area: 45.60m^2

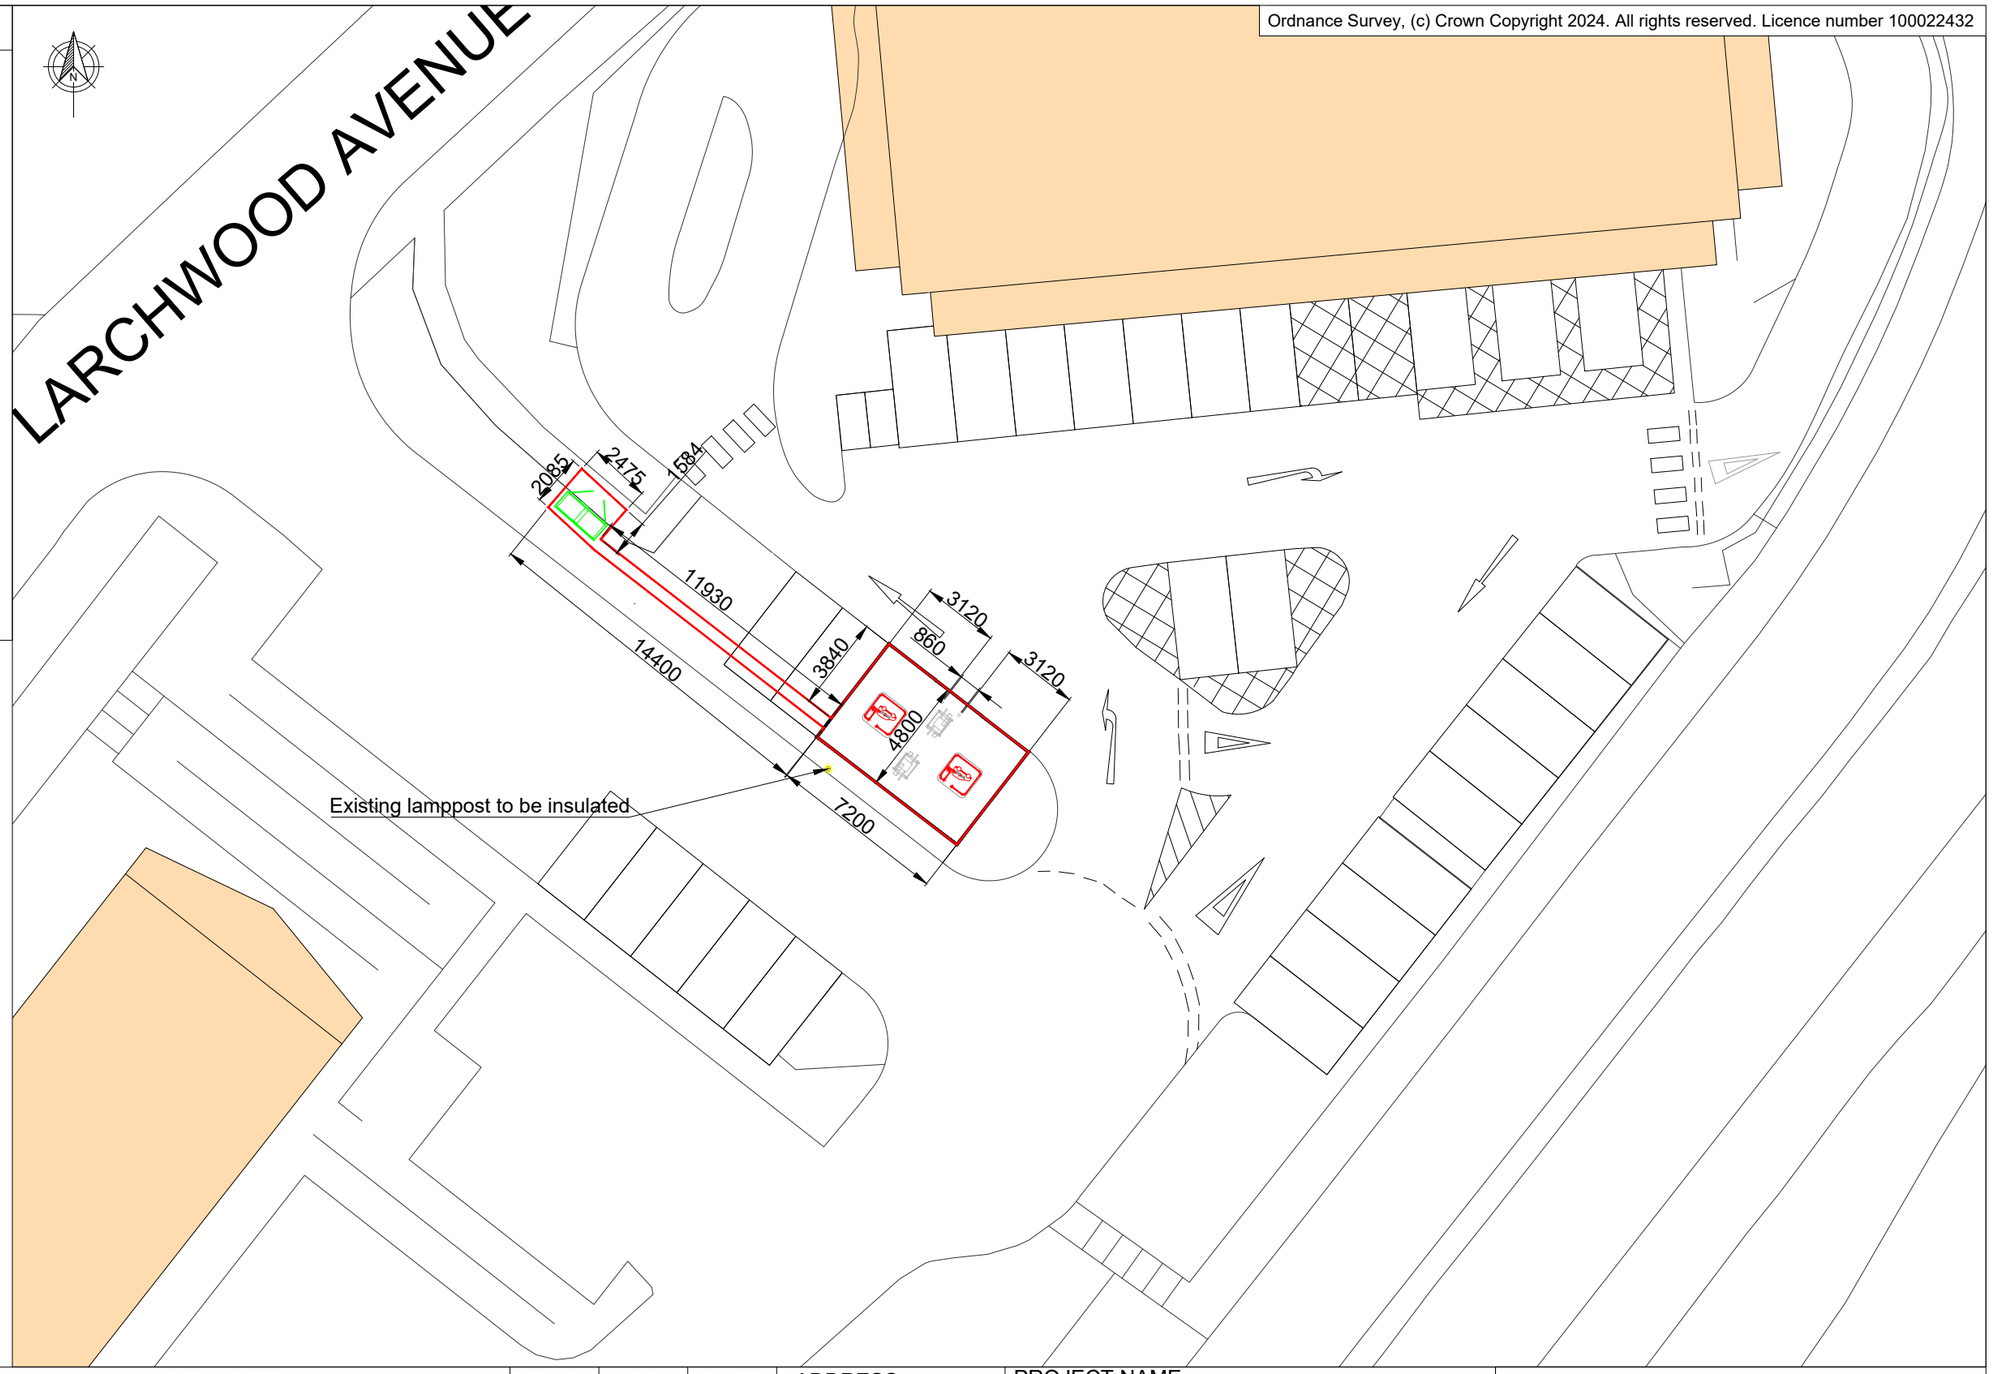

COMMENTS	REV.	DESCRIPTION	REV. BY	APP.	DATE
	A	Issued for comment	DU	RK/SW	05/01/24
	B	Council's request: additional parking bays added	DU	AM	01/03/24

SCALE (@A3)	DRAWN BY
1:250	DU

ADDRESS

Larchwood Avenue,
Havant,
PO9 3BW

PROJECT NAME

MCDONALDS - HAVANT 2 (1410)

DRAWING TITLE

PLANNING SITE LAYOUT

DRAWING NO.

10376 - 0228_01-PL

INSTAVOLT

InstaVolt Ltd, 6 Cedarwood, Crockford Lane,
Chineham Park, Hampshire, RG24 8WD
© InstaVolt Ltd. 2023

REV. B