


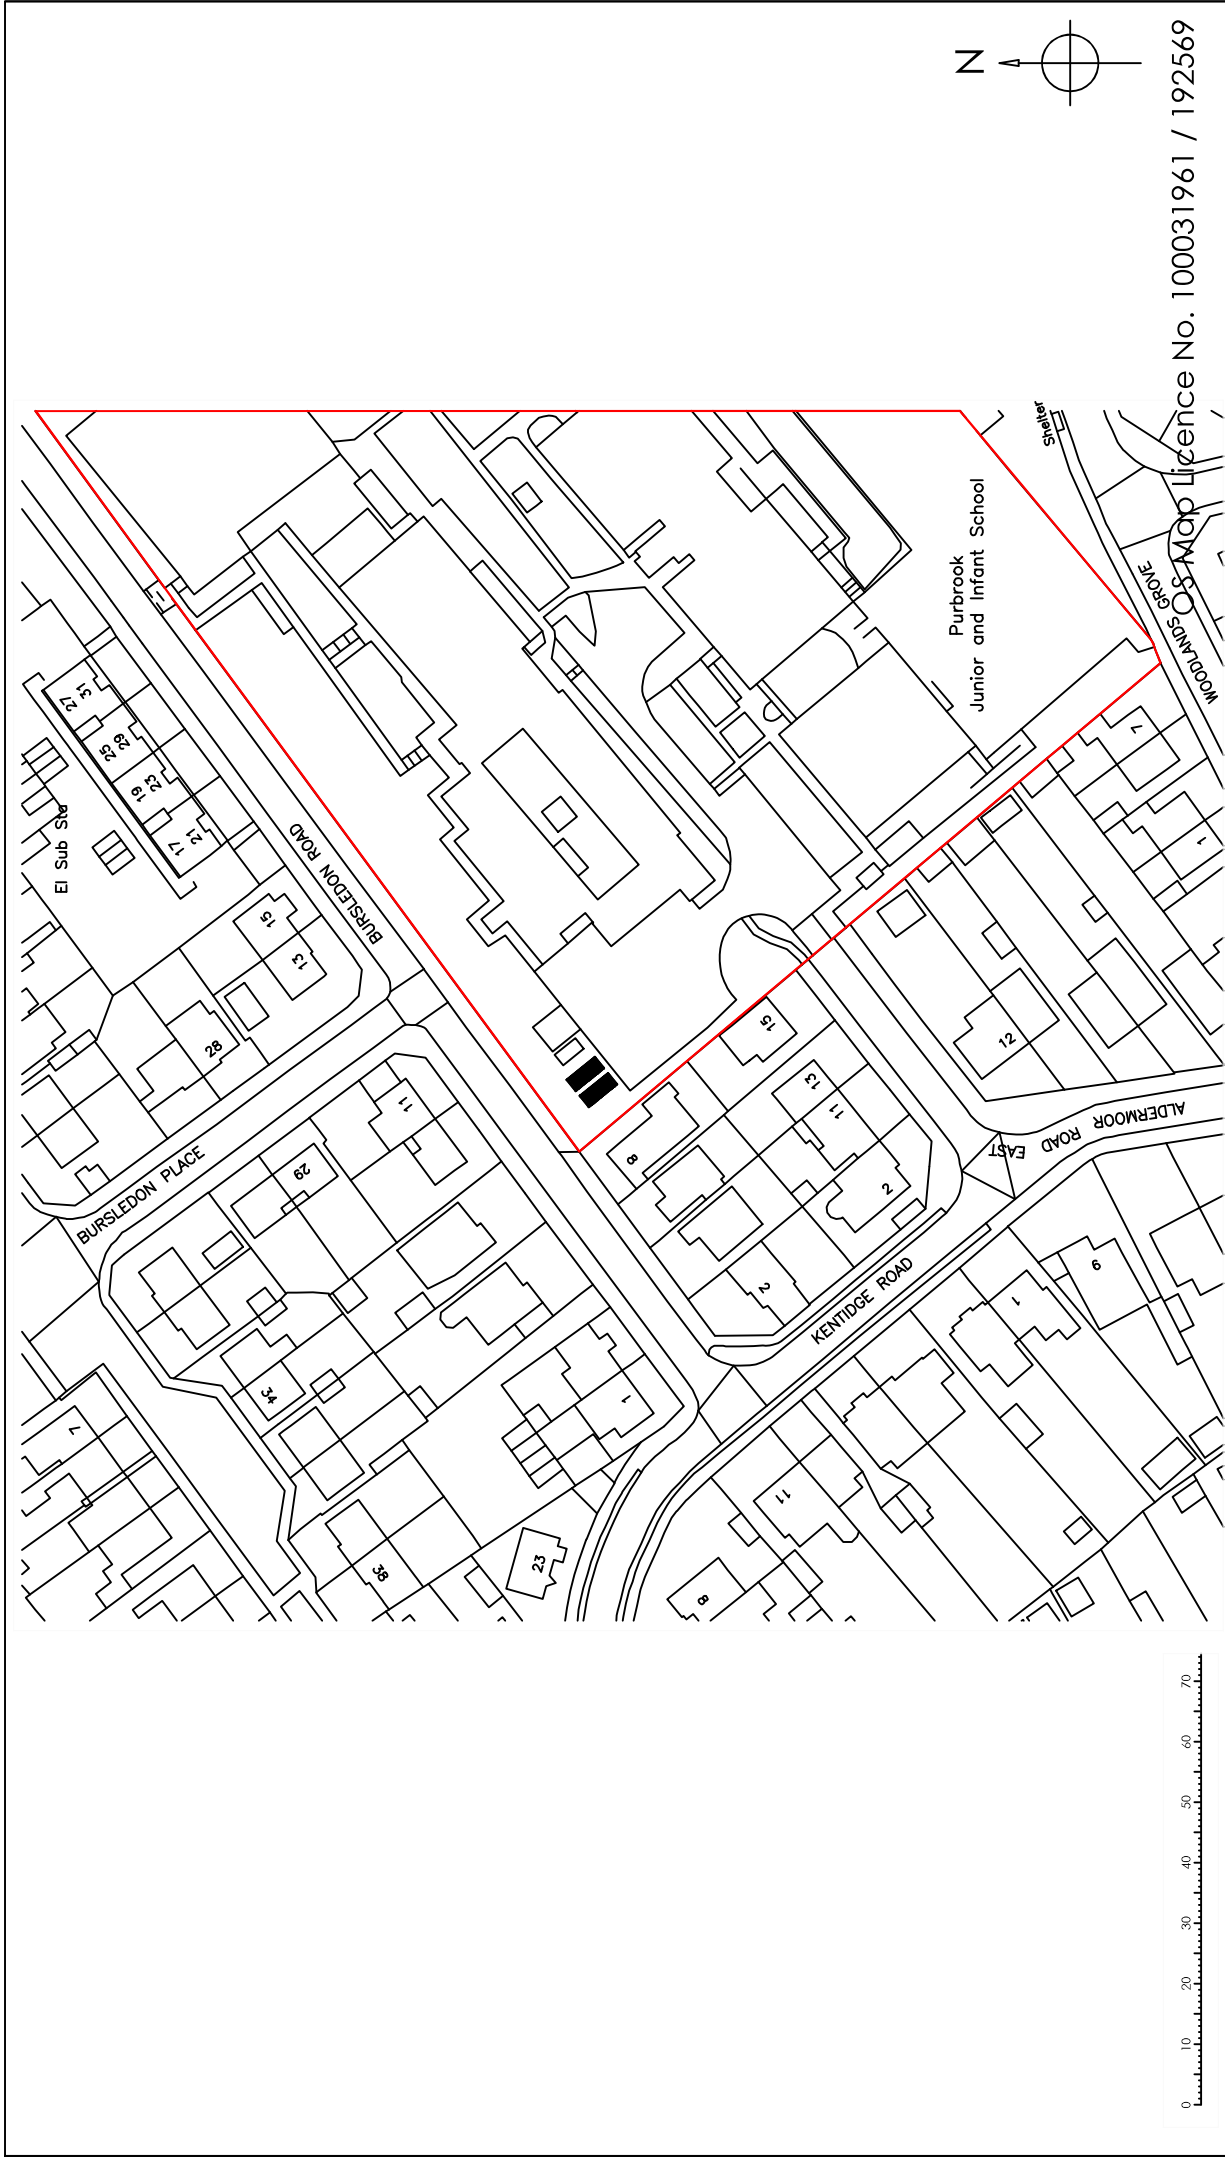

OS Map Licence No. 100031961 / 192569

Copyright is reserved by GBS Designs and is issued on the condition that it is not copied or disclosed by or to any unauthorised persons without prior consent in writing from GBS Designs. All dimensions to be checked on site All structural elements to be specified by a suitably qualified structural engineer.	REV	DESCRIPTION		DRAWN	DATE	Drawing Ref	Drawing Title
	-	Initial design		GBS	15.11.22	1STPURSCOUT 05	1st Purbrook Scouts
						Scale of A2	Purbrook Infant & Junior Sch.,
						N/A	Alder Moor Road East,
						1:1250	Purbrook,
						Date	Waterlooville, PO7 5NQ.
						15 NOV 2022	Hampshire, PO7 5NR.
						Drawn by	
						GBS	



CAD - ARCHITECTURE - DESIGN

6 Shillinglee Waterlooville
Hampshire PO7 5NR
Tel 023 9225 8315
www.gbs-designs.co.uk