



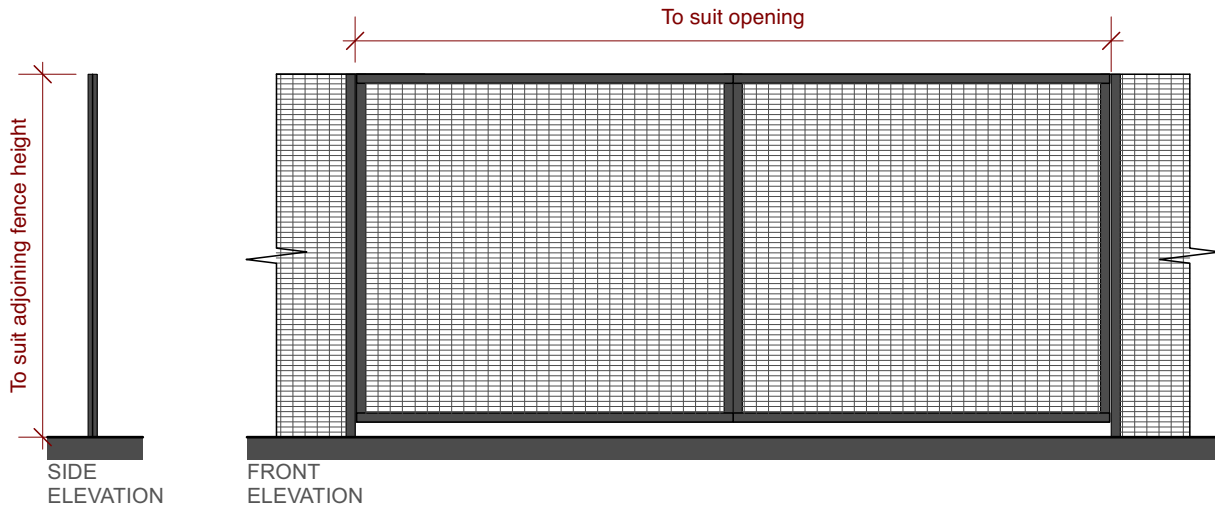


GATE TYPE A (EG-01, EG-02, EG-05, EG-08, EG-14).

- Proposed double leaf vehicular gates**
- Line of new security fencing; Metal post and open-welded mesh panels.
 - Finish: Polyester powder coated.
 - Colour: TBC.
 - Refer to drawing 220493-0501, 0502, 0503,0504, 0505, 0506 for proposed location.

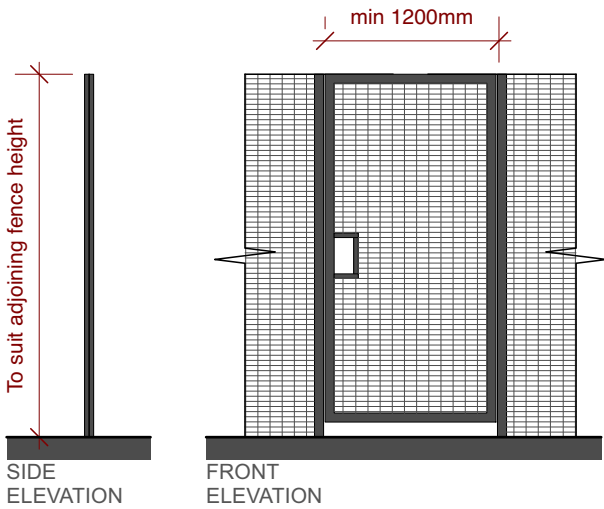


GATE TYPE B (EG-03, EG-06).

- Single leaf pedestrian gates**
- Line of new security fencing; Metal post and open-welded mesh panels.
 - Finish: Polyester powder coated.
 - Colour: TBC.
 - Refer to drawing 220493-0501, 0502, 0503,0504, 0505, 0506 for proposed location.

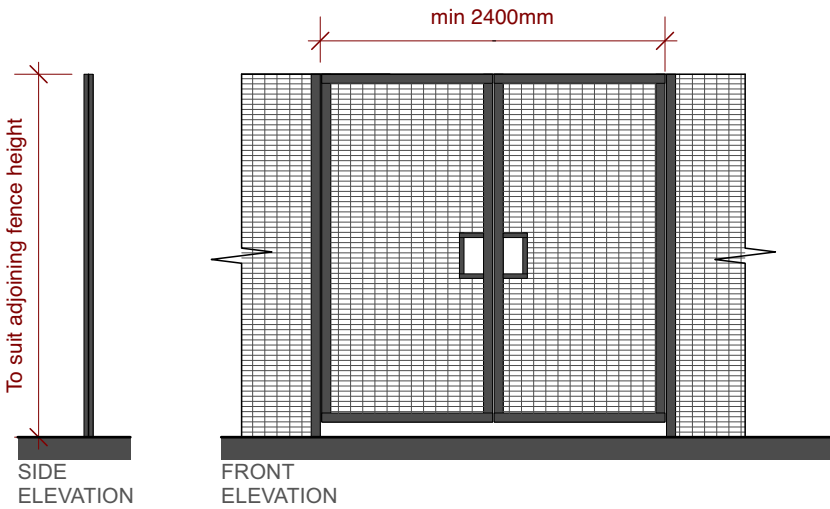


GATE TYPE C (EG-09, EG-10)

- Double leaf pedestrian gates**
- Line of new security fencing; Metal post and open-welded mesh panels.
 - Finish: Polyester powder coated.
 - Colour: TBC.
 - Refer to drawing 220493-0501, 0502, 0503,0504, 0505, 0506 for proposed location.

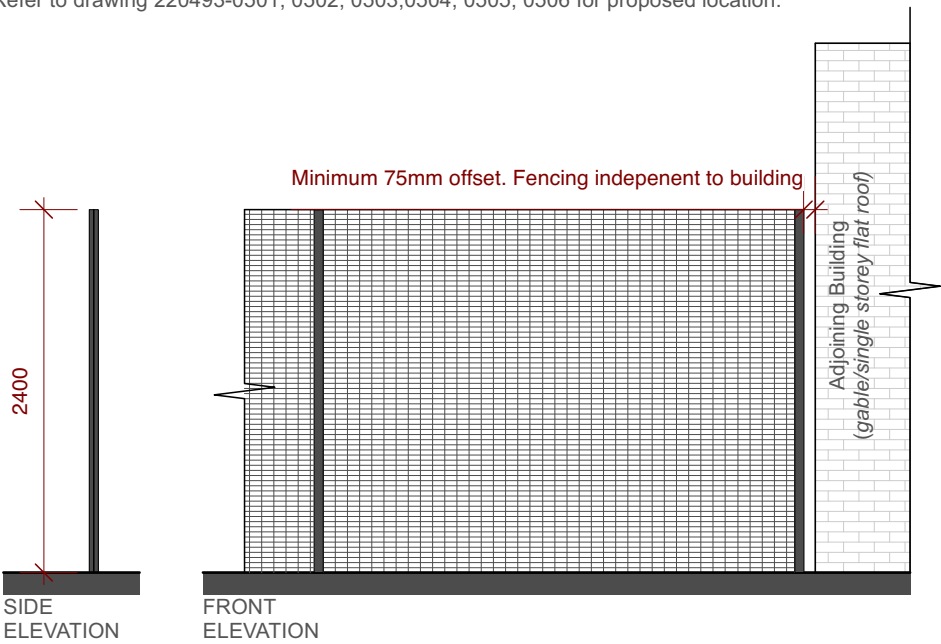

PERIMETER FENCE TYPE A

- Proposed general perimeter fence (Extract)**
- Line of new security fencing; Metal post and open-welded mesh panels.
 - Finish: Polyester powder coated.
 - Colour: TBC.
 - Refer to drawing 220493-0501, 0502, 0503,0504, 0505, 0506 for proposed location.

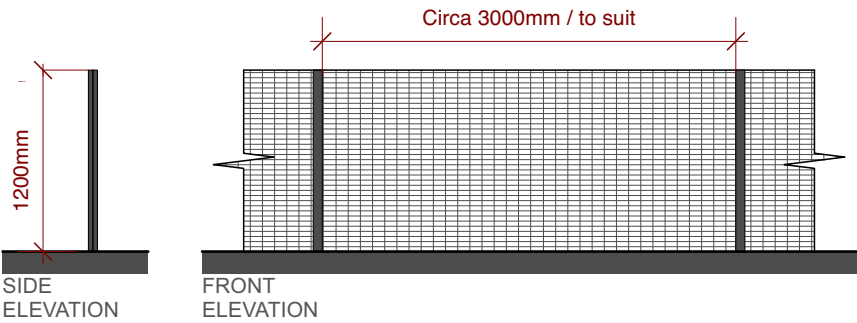

PERIMETER FENCE TYPE B

- Proposed general perimeter fence (Extract) .**
- Line of new security fencing; Metal post and open-welded mesh panels.
 - Finish: Polyester powder coated pain
 - Colour: TBC.
 - Refer to drawing 220493-0501, 0502, 0503,0504, 0505, 0506 for proposed location.



SINGLE LEAF PEDESTRIAN GATE



OPEN-WELDED MESH FENCING




DOUBLE LEAF VEHICLE GATES



OPEN-WELDED MESH FENCING

PROPOSED PERIMETER DETAILS

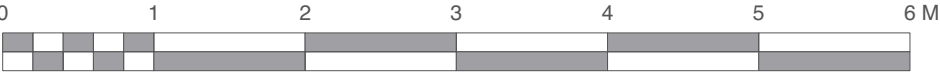

Scale: 1:50@ A1



Chartered Architects
Chartered Building Surveyors
Interior Designers
CDM Services

3 GP Centre, Yeoman Road,
Ringwood, Hampshire, BH24 3FF

+44 (0)1425 472 833
www.kendallkingscott.co.uk

Project
Safeguarding Improvements

Client
The Cowplain School

Scale Paper Size Filename
1:50 A1 220493
© Copyright Do not scale this drawing

P1 01/08/22 DM AP Planning Issue.
Rev Date By Ap Note

Drawing Title
Proposed Perimeter Details

Project Number Drawing Number Revision
220493-0507 P1
Date Drawn Checked Status
30/08/22 AP DM PLANNING
Check all dimensions and levels on site

Only to be used on the site for which designed. The electronic transmission of designs/information contained in this drawing is carried out entirely at the User's risk and Kendall Kingscott Ltd. will have no liability for any errors or inaccuracies arising therefrom. The production of amended or updated information from the said designs/information by the User is entirely the responsibility of the User and Kendall Kingscott Ltd. shall have no responsibility in respect thereof whatsoever.