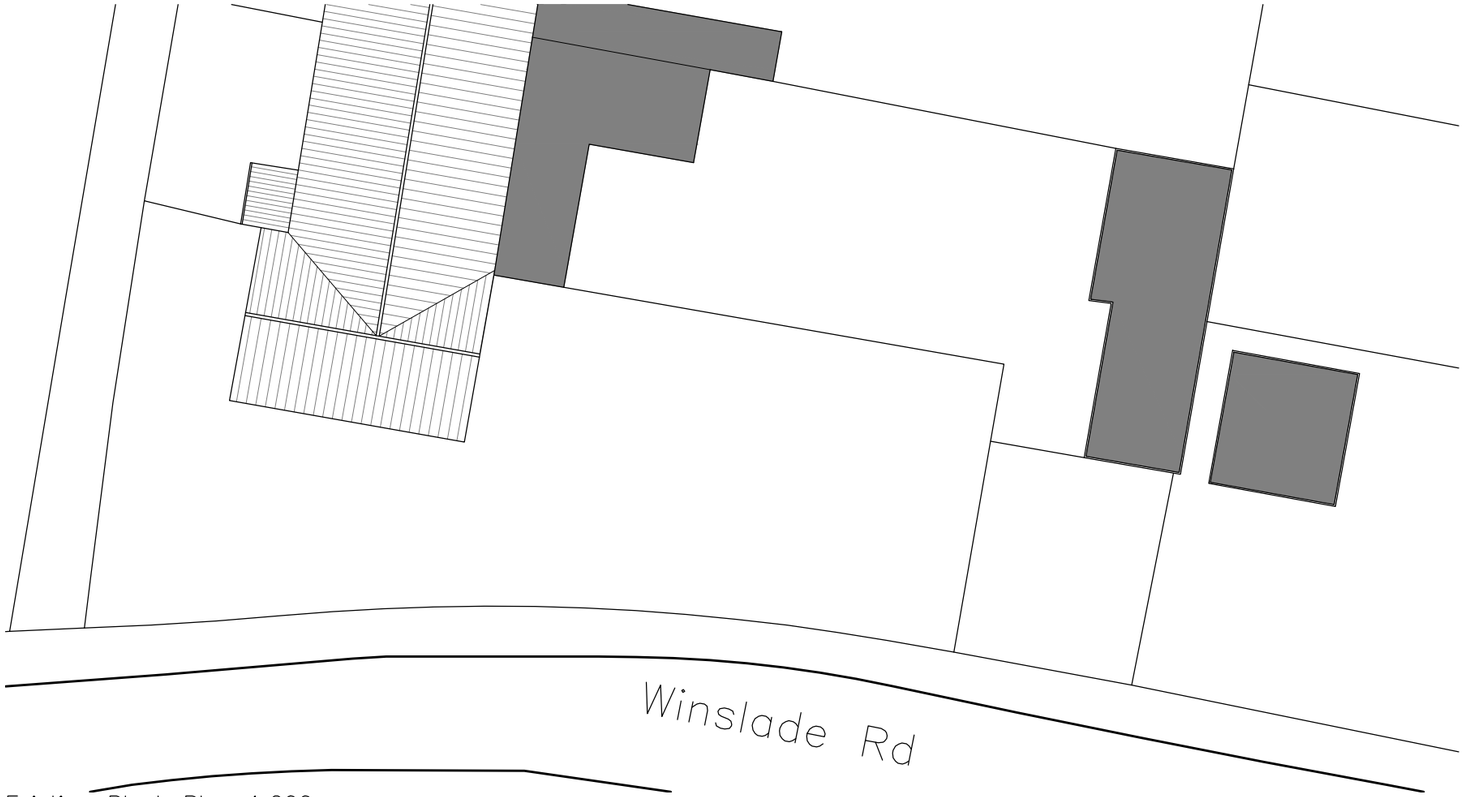

Existing Block Plan 1:200

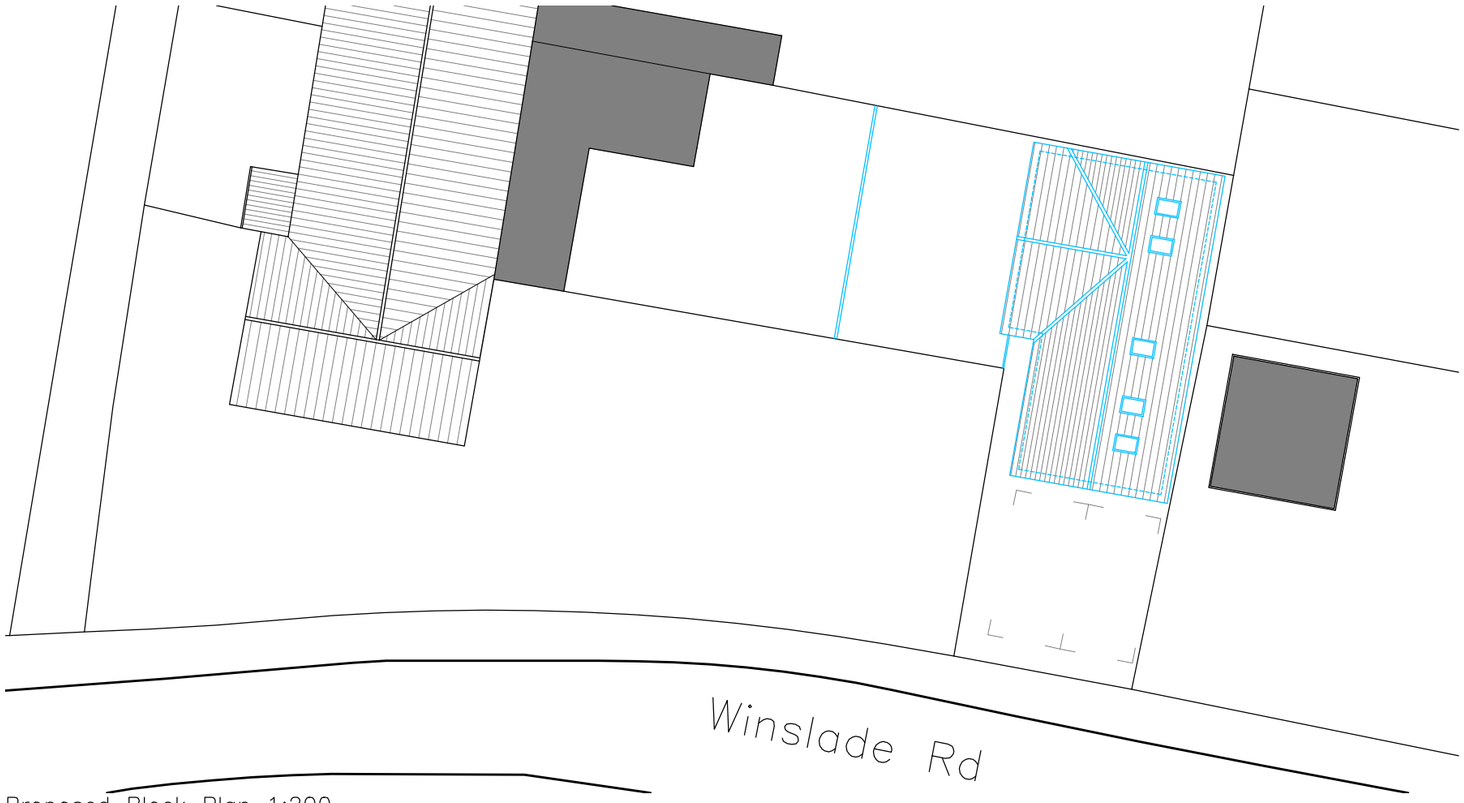

Proposed Block Plan 1:200

0m 2m 4m 6m 8m 10m 12m 14m 16m 18m 20m

Location Plan 1:1250

Rev	Revision	By	Date

KNIGHT Consulting
ARCHITECTURE - SURVEYING - PLANNING

First Floor Unit 7
The Quarterdeck
Port Solent
PO6 4TP
T: 01489 660194

admin@knight-consulting.co.uk www.knight-consulting.co.uk

Client

MOTH & SONS LTD

Project

36 ROWNHAM ROAD,
HAVANT
PO9 7QB

Drawing PROPOSED & EXISTING BLOCK PLANS

Scale	Date
1:100@A3	MAY 2024

Project no.	Sequential	Bldg/Floor	Detail	Rev
KC	06	A	EX&PP	.