



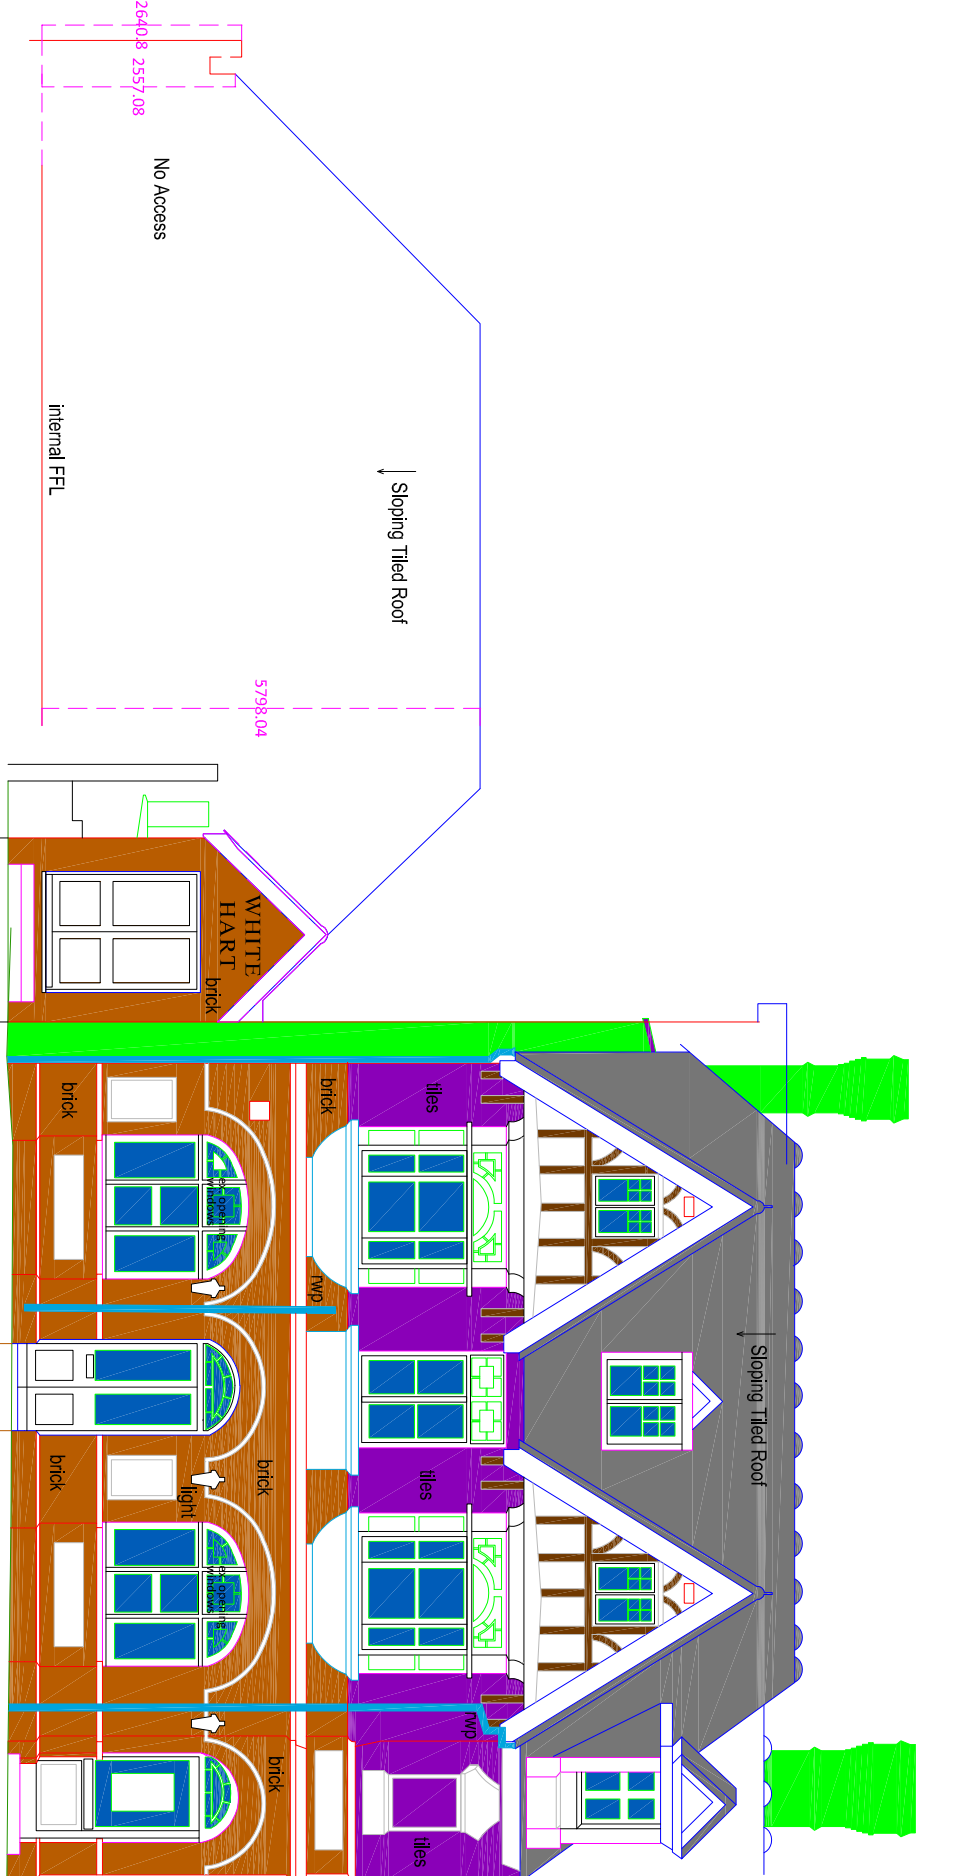

Existing West Elevation

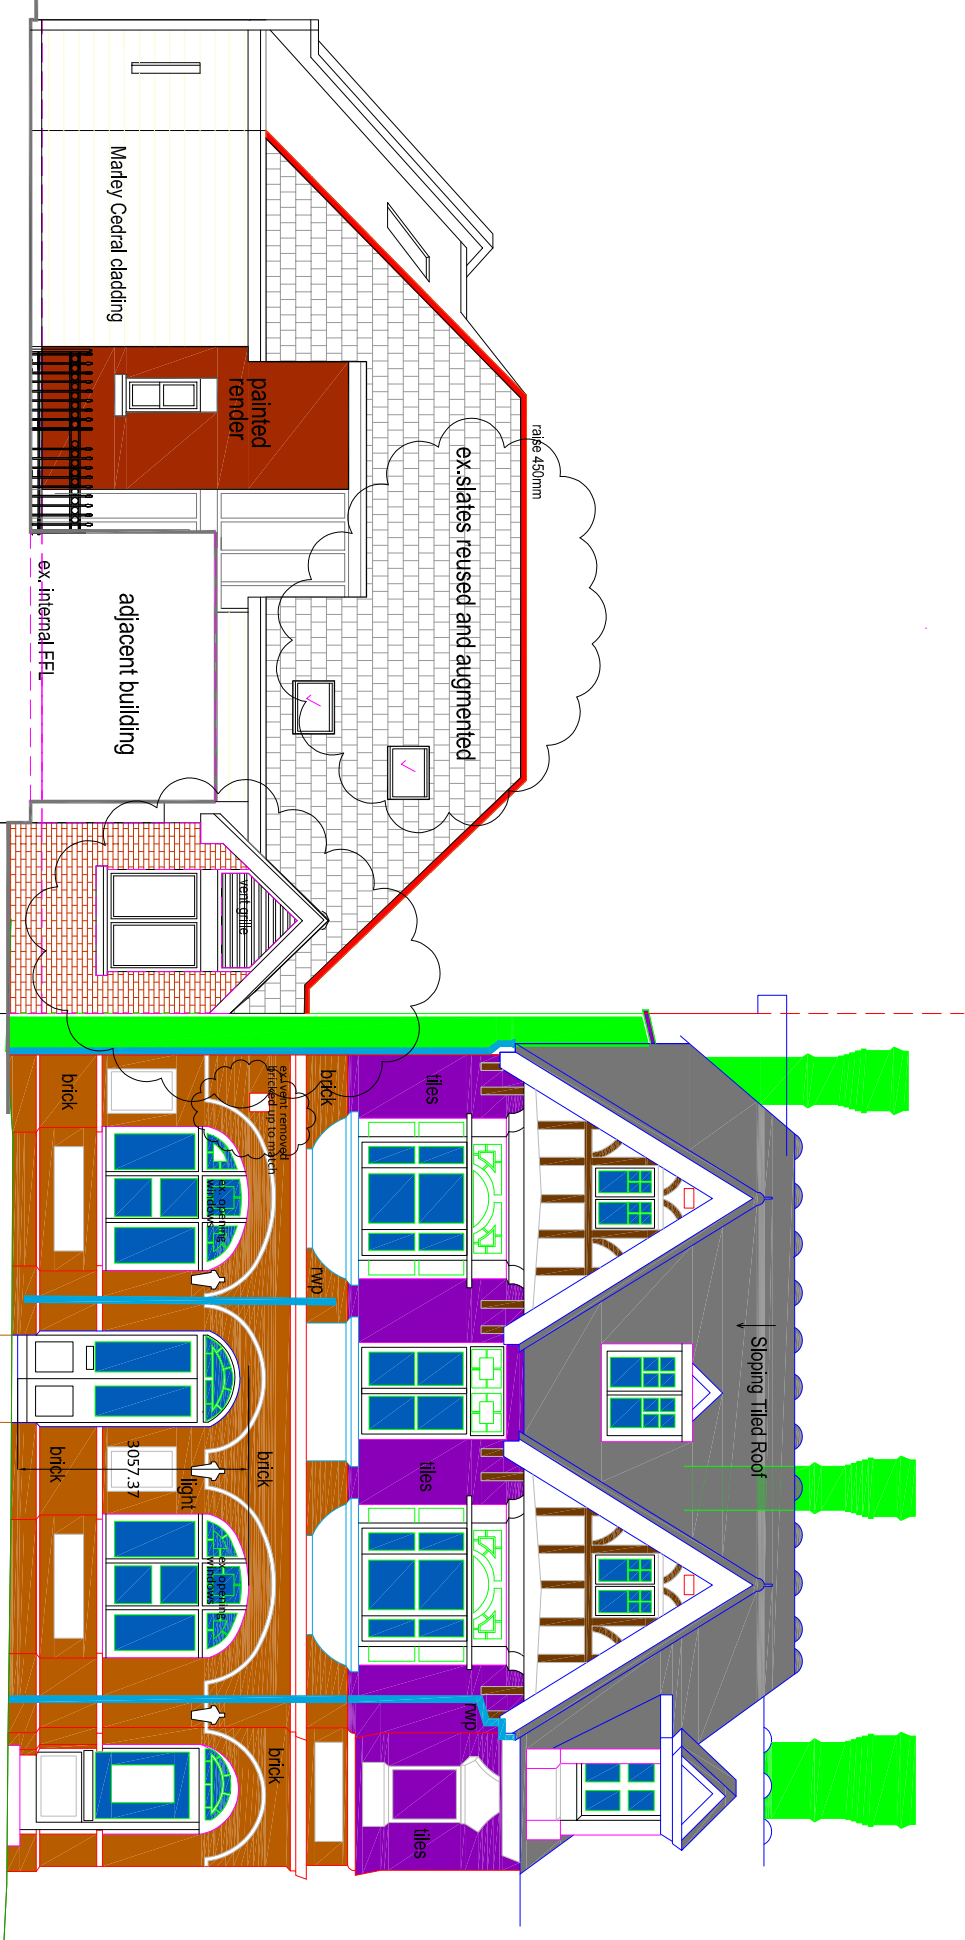

Apartments 1&2

Proposed West Elevation


Apartments 3




Apartments 3&4

Havant Club


Existing & Proposed South Elevation

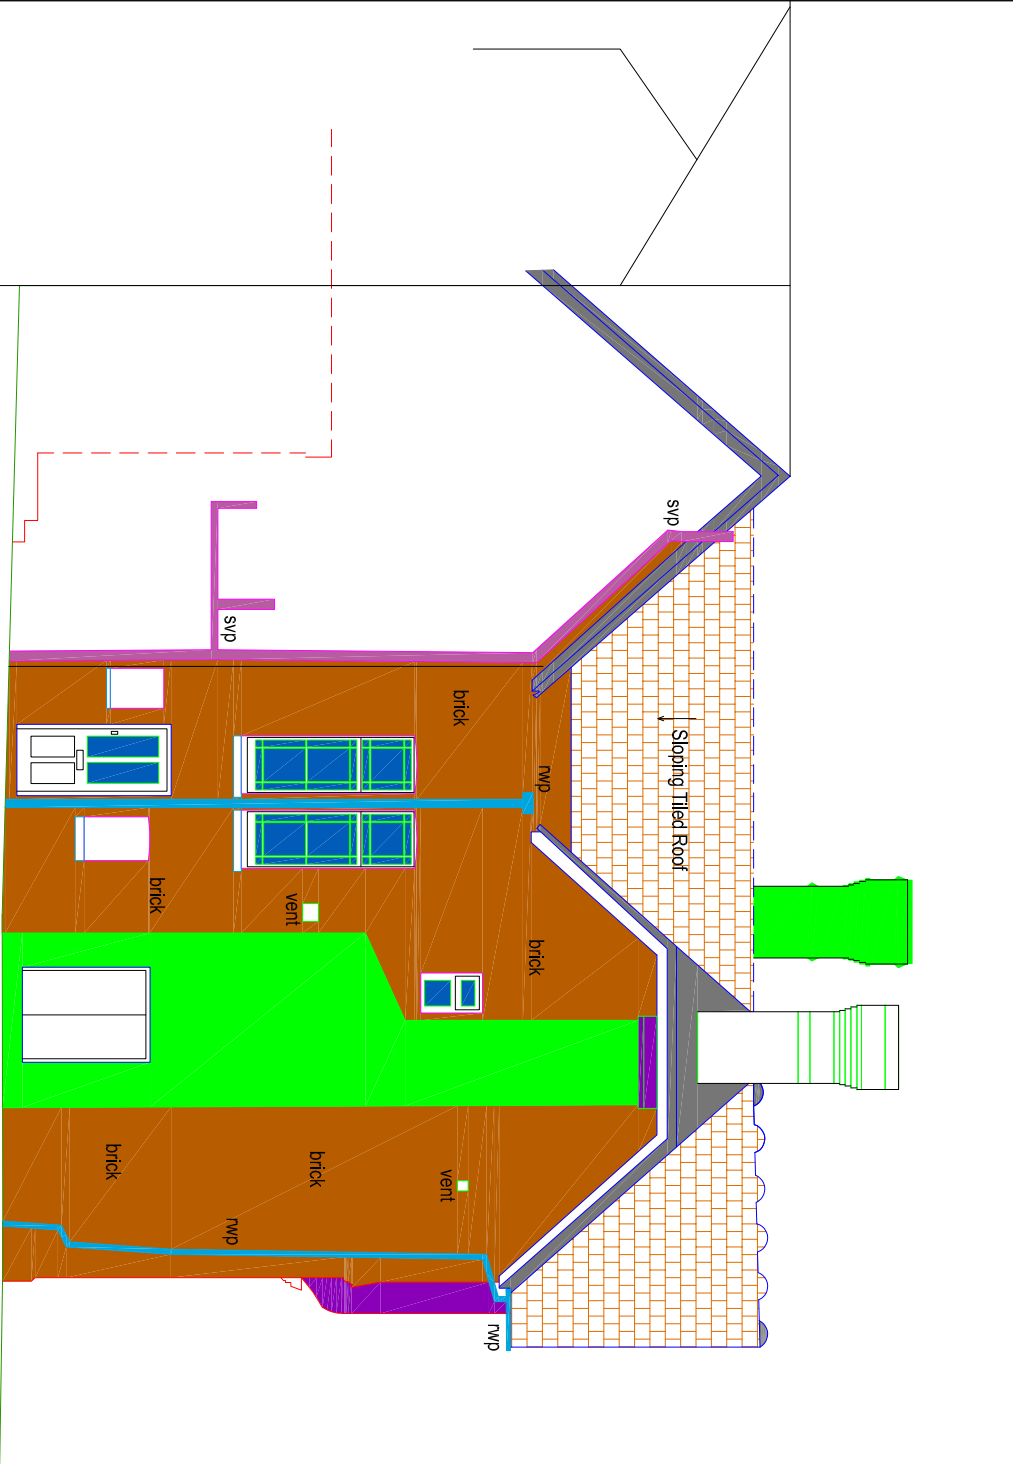


Existing North Elevation-Main Building

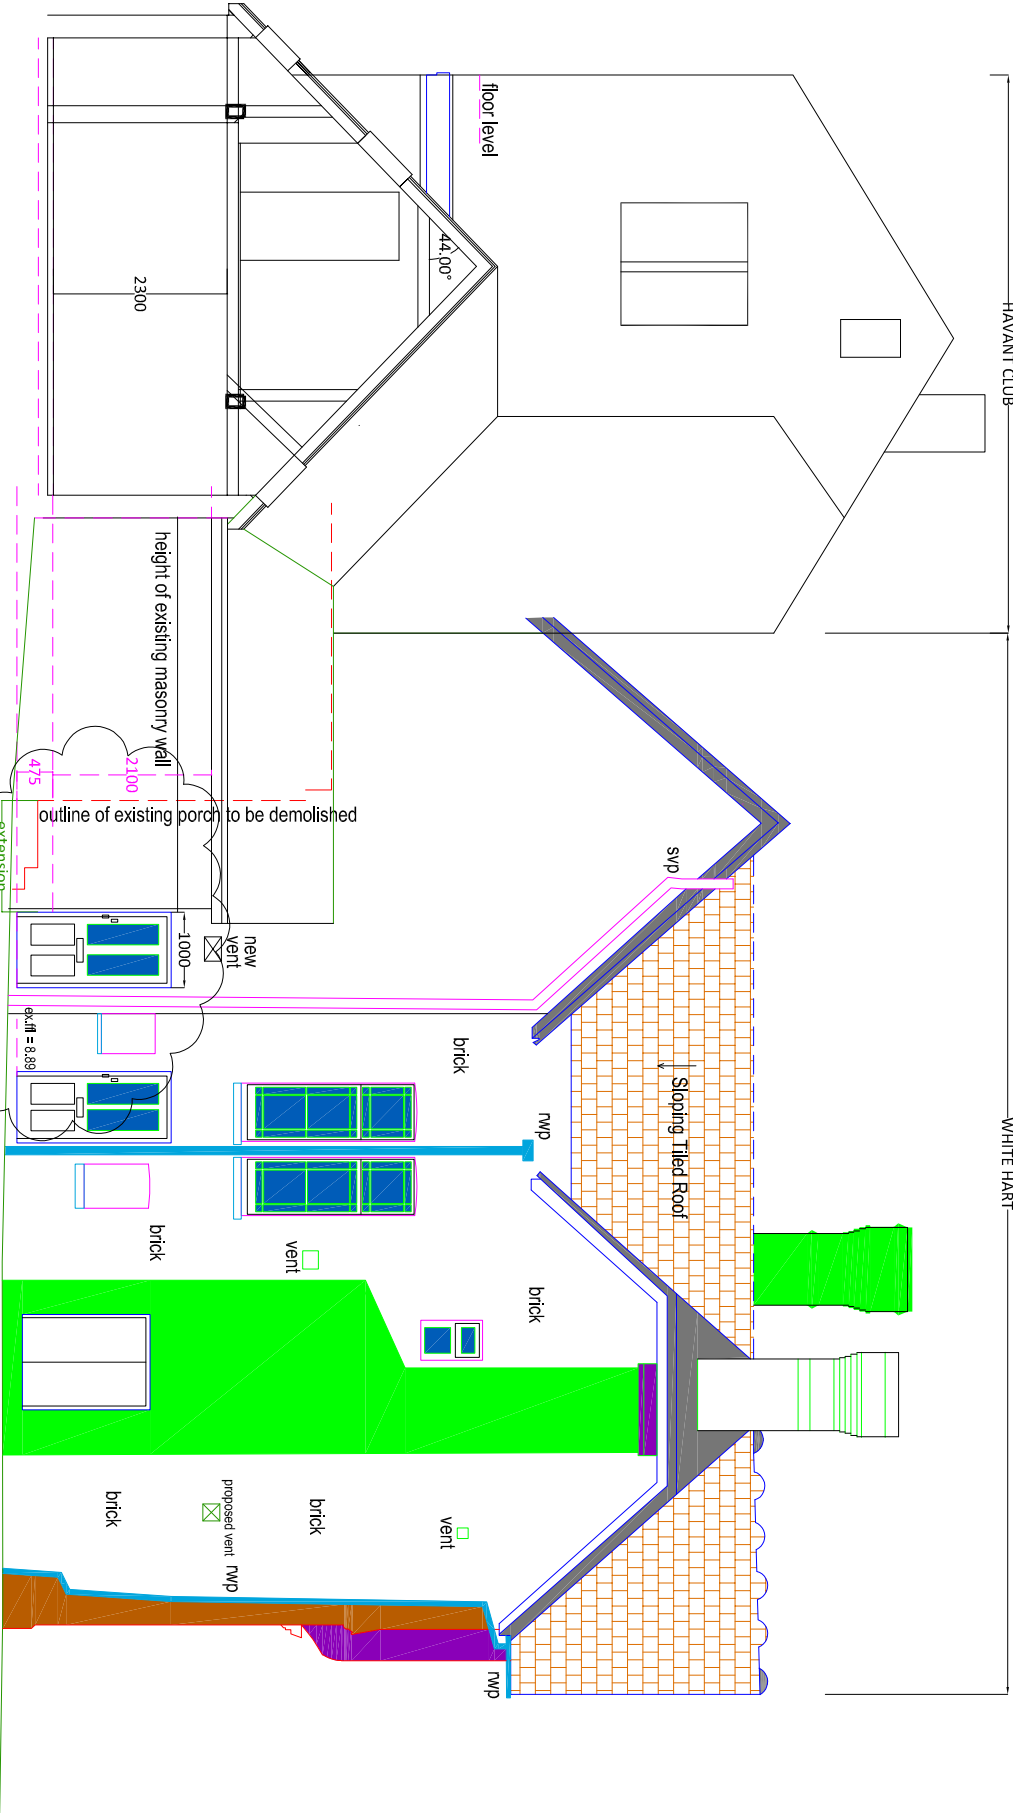


Proposed North Elevation-Main Building

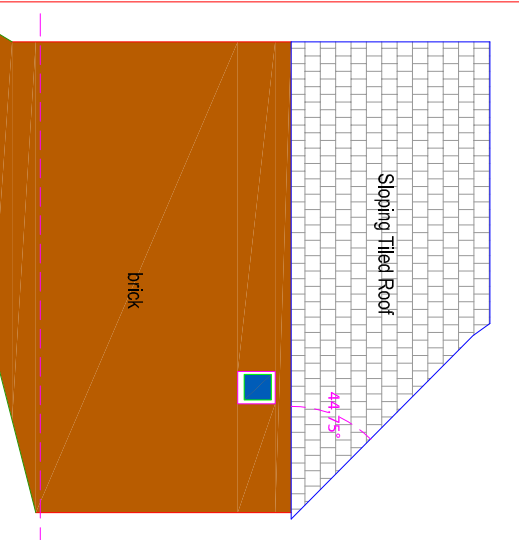


Existing East Elevation Outbuildings

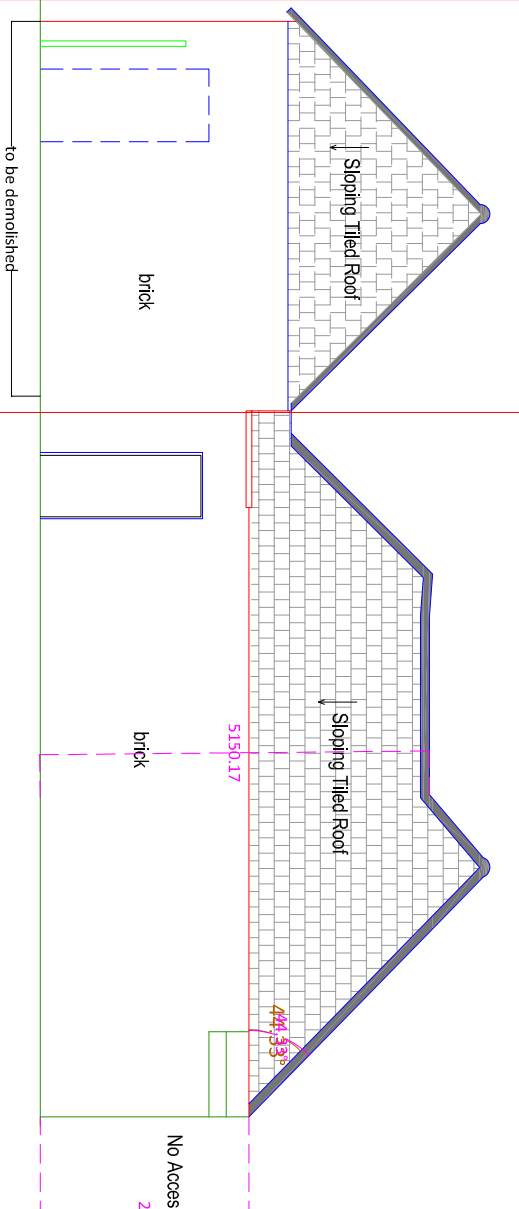


Existing North Elevation - Outbuildings

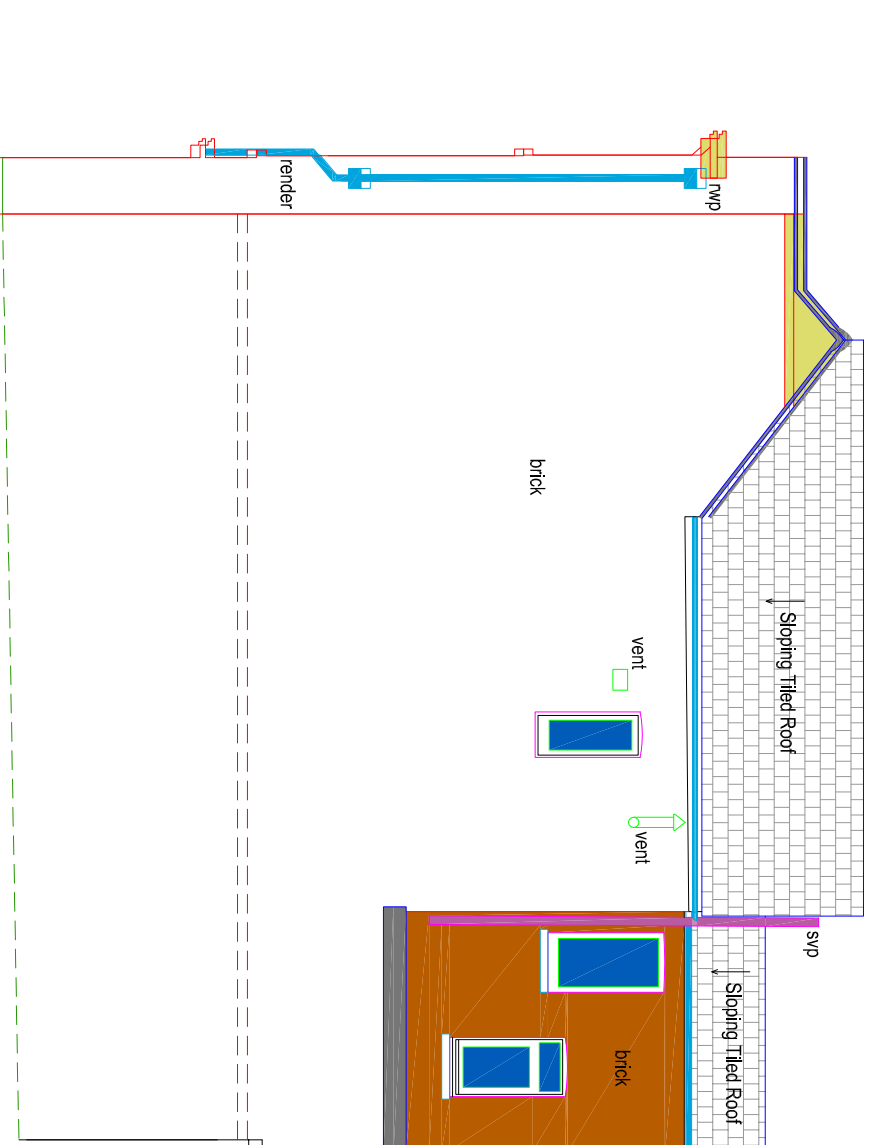

Havant Club Profile

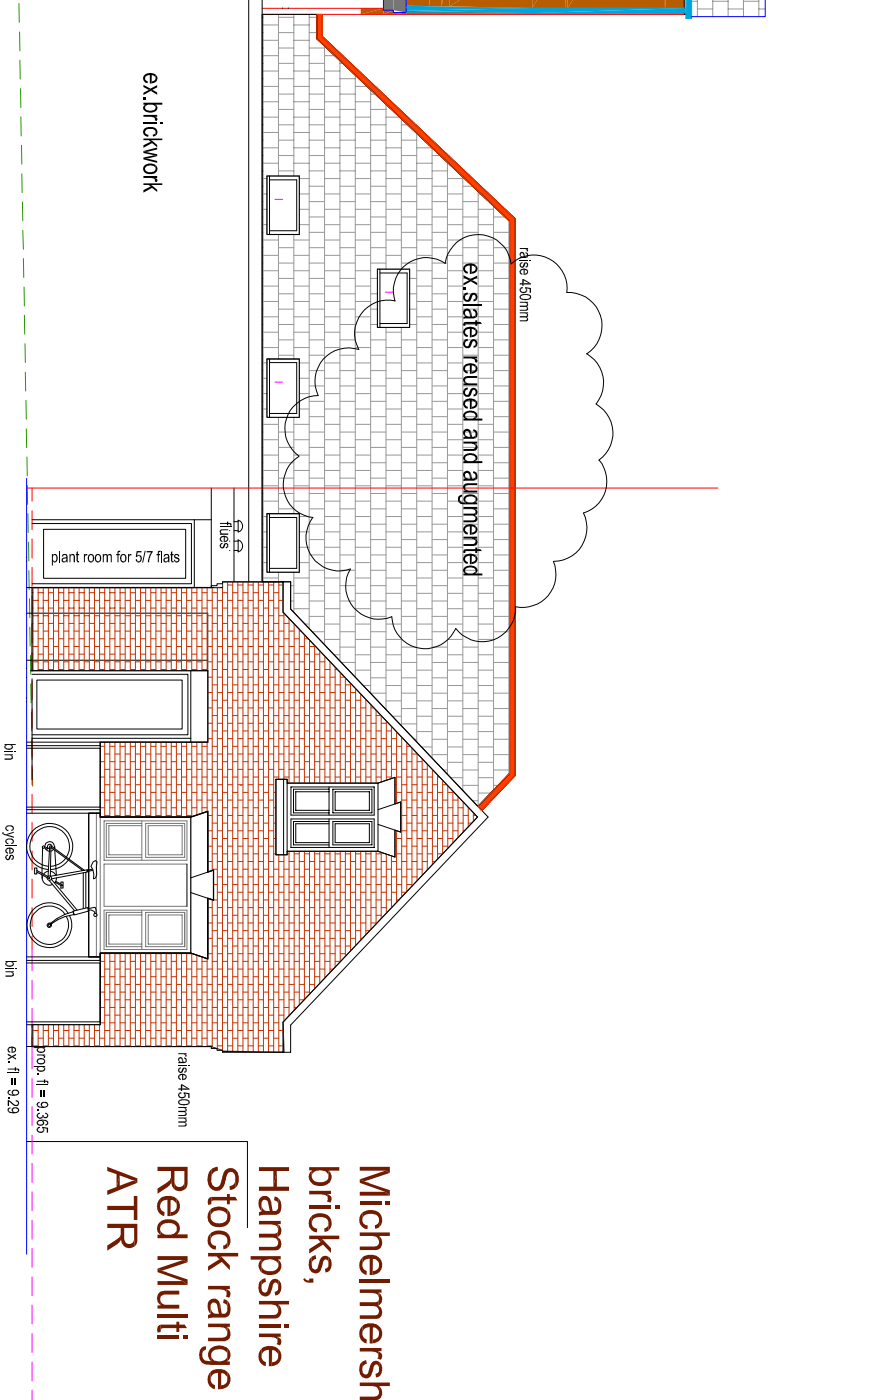

Proposed East Elevation Apartments

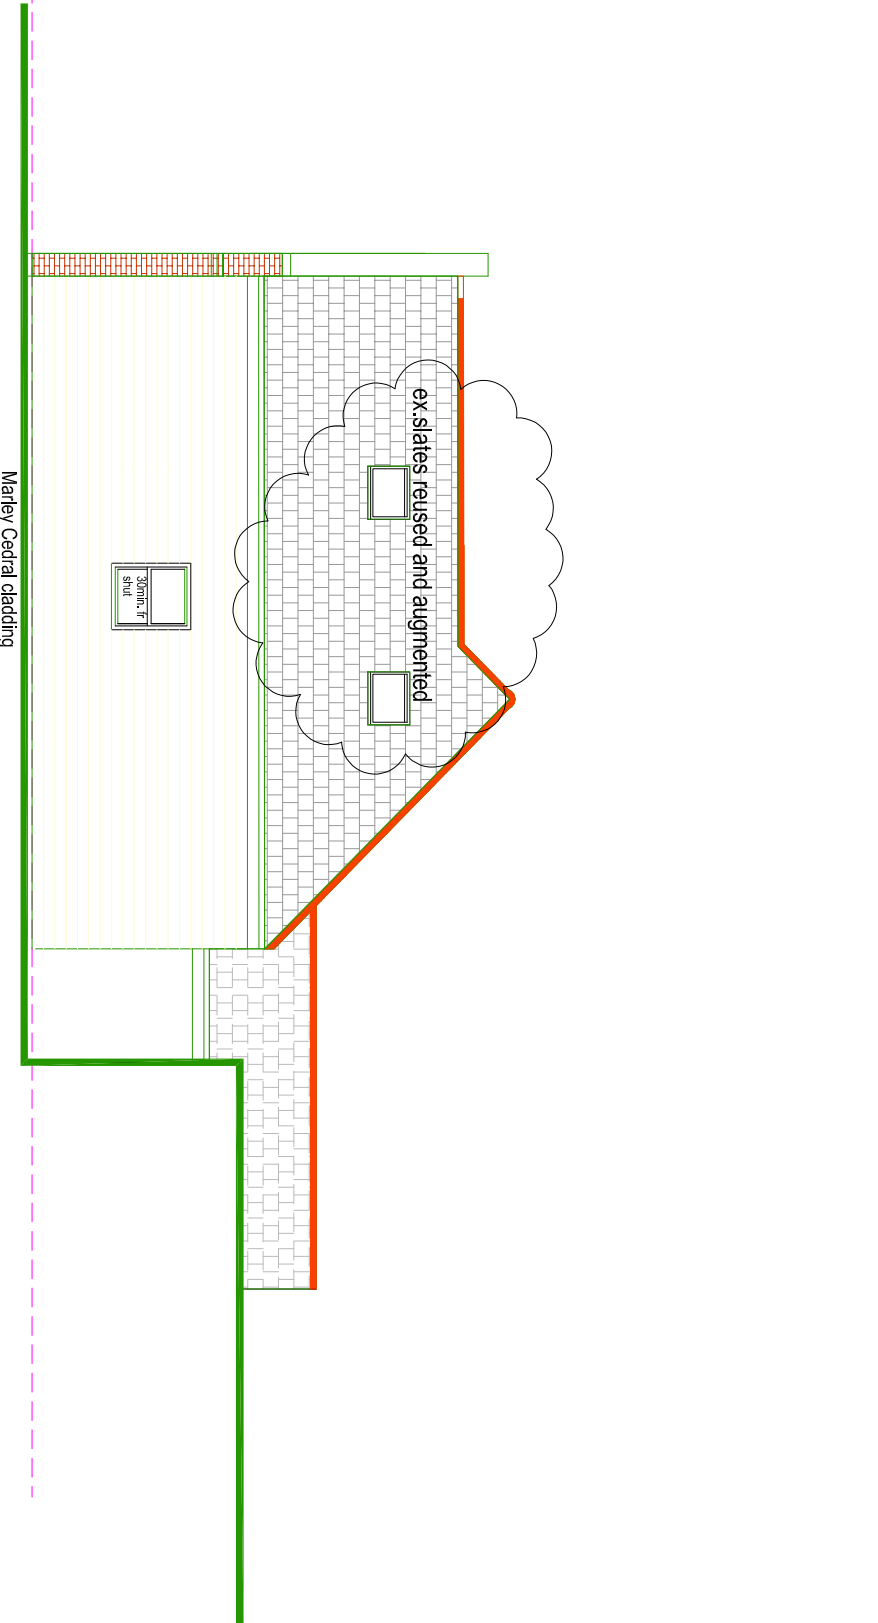

Proposed North Elevation-Outbuildings