


THIS DRAWING SHOULD BE READ IN CONJUNCTION WITH ANY OTHER RELEVANT DRAWINGS AND THE CONSTRUCTION MANUAL. THE BUILDER SHOULD CHECK ALL LEVELS AND SITE DIMENSIONS BEFORE WORK STARTS AND NOTIFY SCANDIA OF ANY DISCREPANCY IF IN DOUBT PLEASE ASK

© COPYRIGHT IN THIS DRAWING AND WORK EXECUTED IS AND REMAINS THE PROPERTY OF SCANDIA-HUS LIMITED AND OR ITS SUBSIDIARIES IN ACCORDANCE WITH THE PROVISIONS OF THE COPYRIGHT ACT. PERMISSION TO PRODUCE COPIES OR MODIFIED DRAWINGS IN WHOLE OR IN PART FOR ANY PURPOSE SHOULD BE OBTAINED FROM SCANDIA-HUS LIMITED & ANY SUCH REPRODUCTIONS SHOULD INCLUDE THIS & THE FOREGOING STATEMENT

REV	DESCRIPTION	DATE	DRN	CHK
A	MODS TO BED 2 & SHIFT VELUX	19/10/23	CC	
B	NEW SCHEME	2/1/24	JP	
C	WINDOW MODS	08/02/24	CC	
D	DRAINAGE ADDED	05/03/24	CC	
E	MODS TO PLAN & LOWER RIDGE	16/04/24	CC	

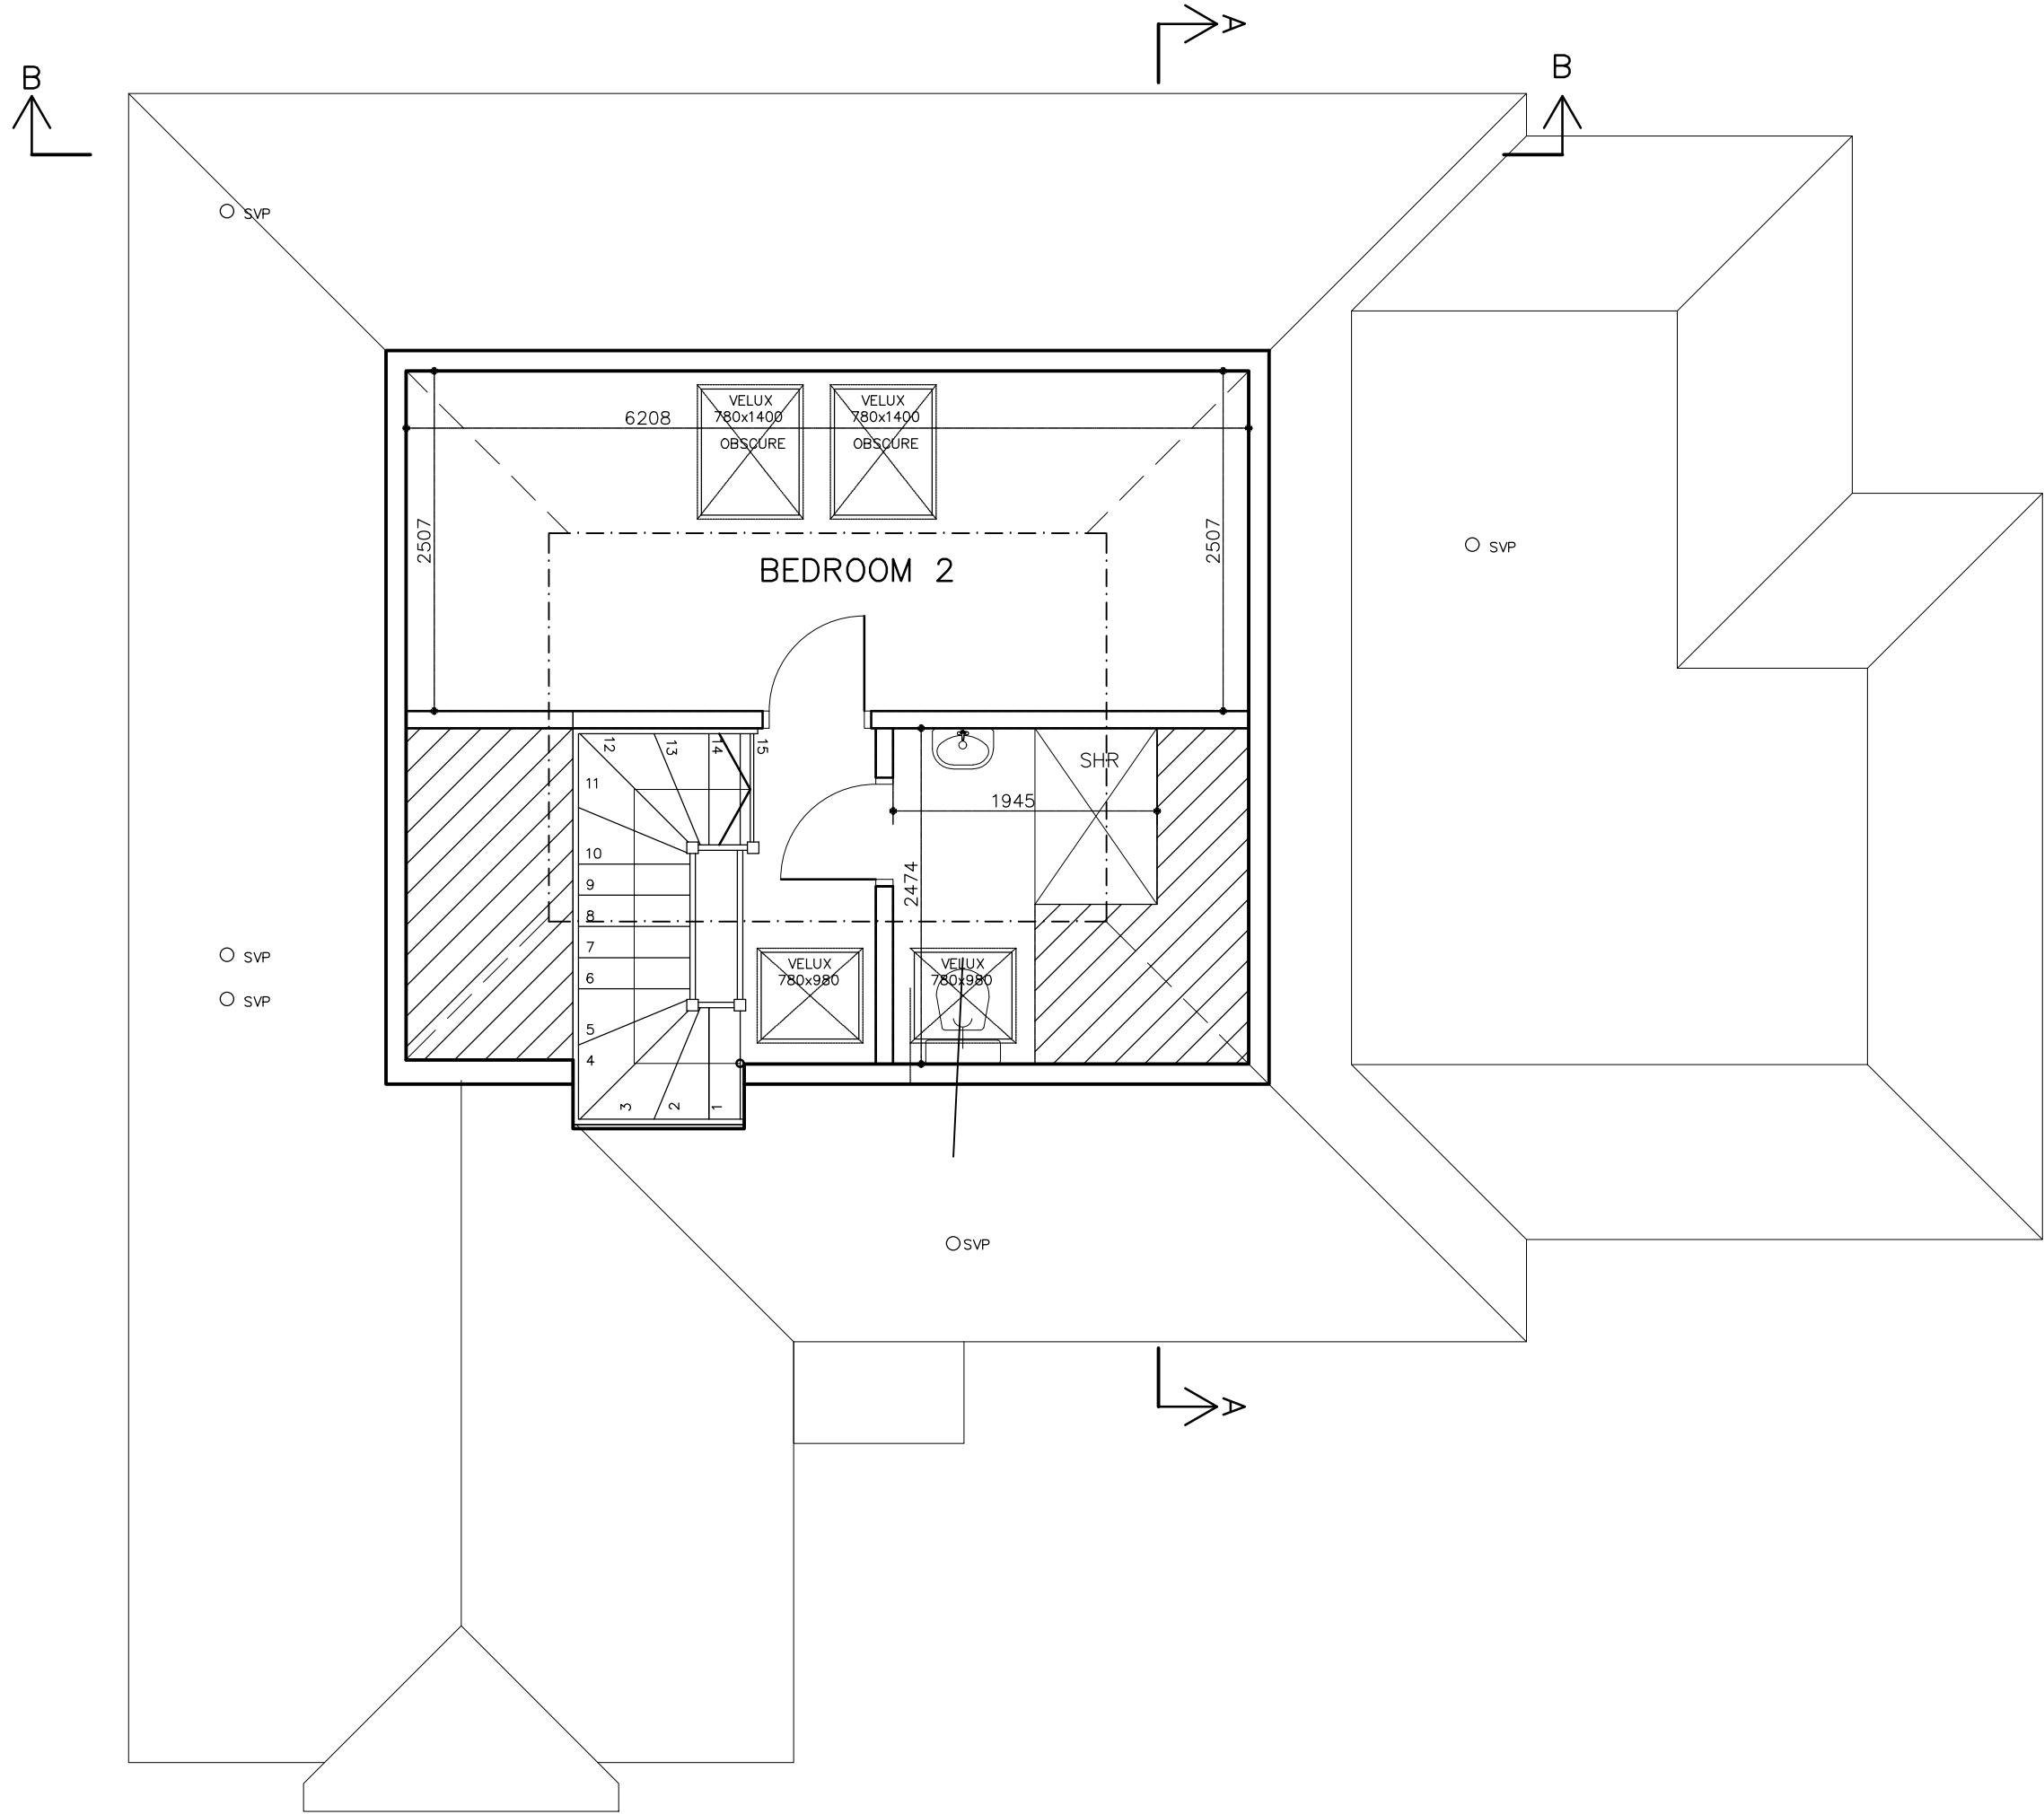

LOFT PLAN

INTERNAL LOFT FLOOR AREA = 32.27m² (347.35 ft)
EXTERNAL LOFT FLOOR AREA = 35.58m² (382.98 ft)

TOTAL INTERNAL AREA = 138m² (1485 ft)
TOTAL EXTERNAL AREA = 159.79m² (1719 ft)



SCANDIA-HUS BUSINESS PARK,
FELCOURT ROAD, FELCOURT, EAST GRINSTEAD,
WEST SUSSEX, RH19 2LP : TEL 01342 838060

FOR
MR. RUSSELL & MS. SPILSTED

SITE
LAND ADJOINING 91 ST.THOMAS AVE
HAYLING ISLAND
PO11 0EU

TITLE
PROPOSED DWELLING
LOFT PLAN

C/No.
238053

0/No.

SCALE
1:50 @A2

DRAWN
CC

DATE
09/23

DRAWING NUMBER
03

REV E