




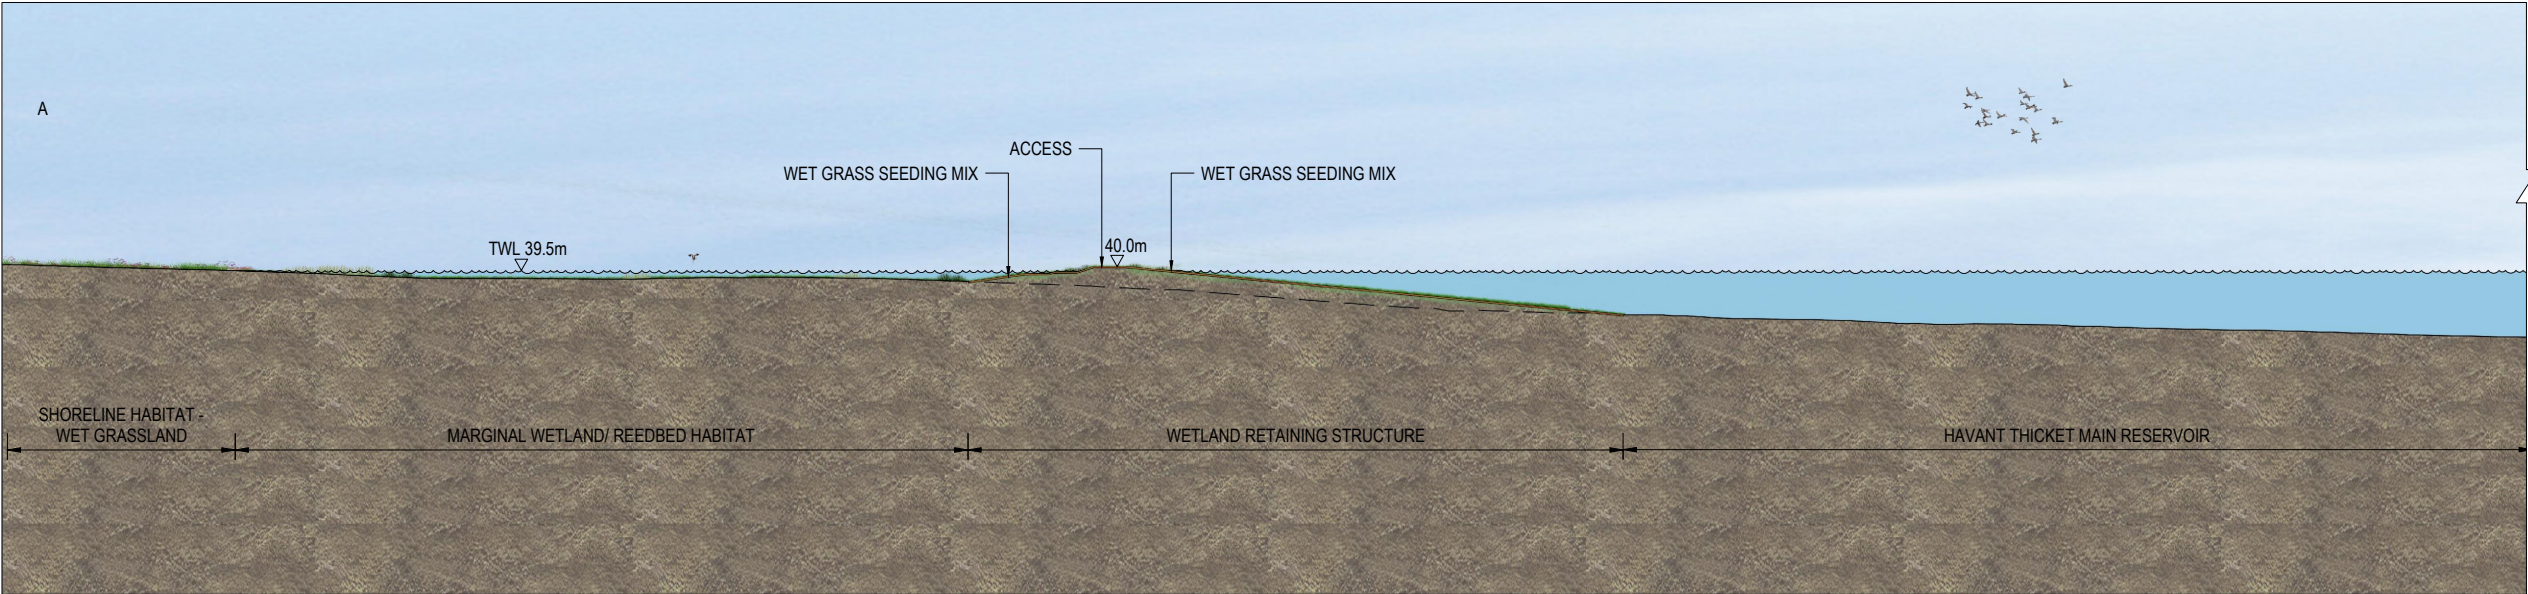


SECTION A-A'

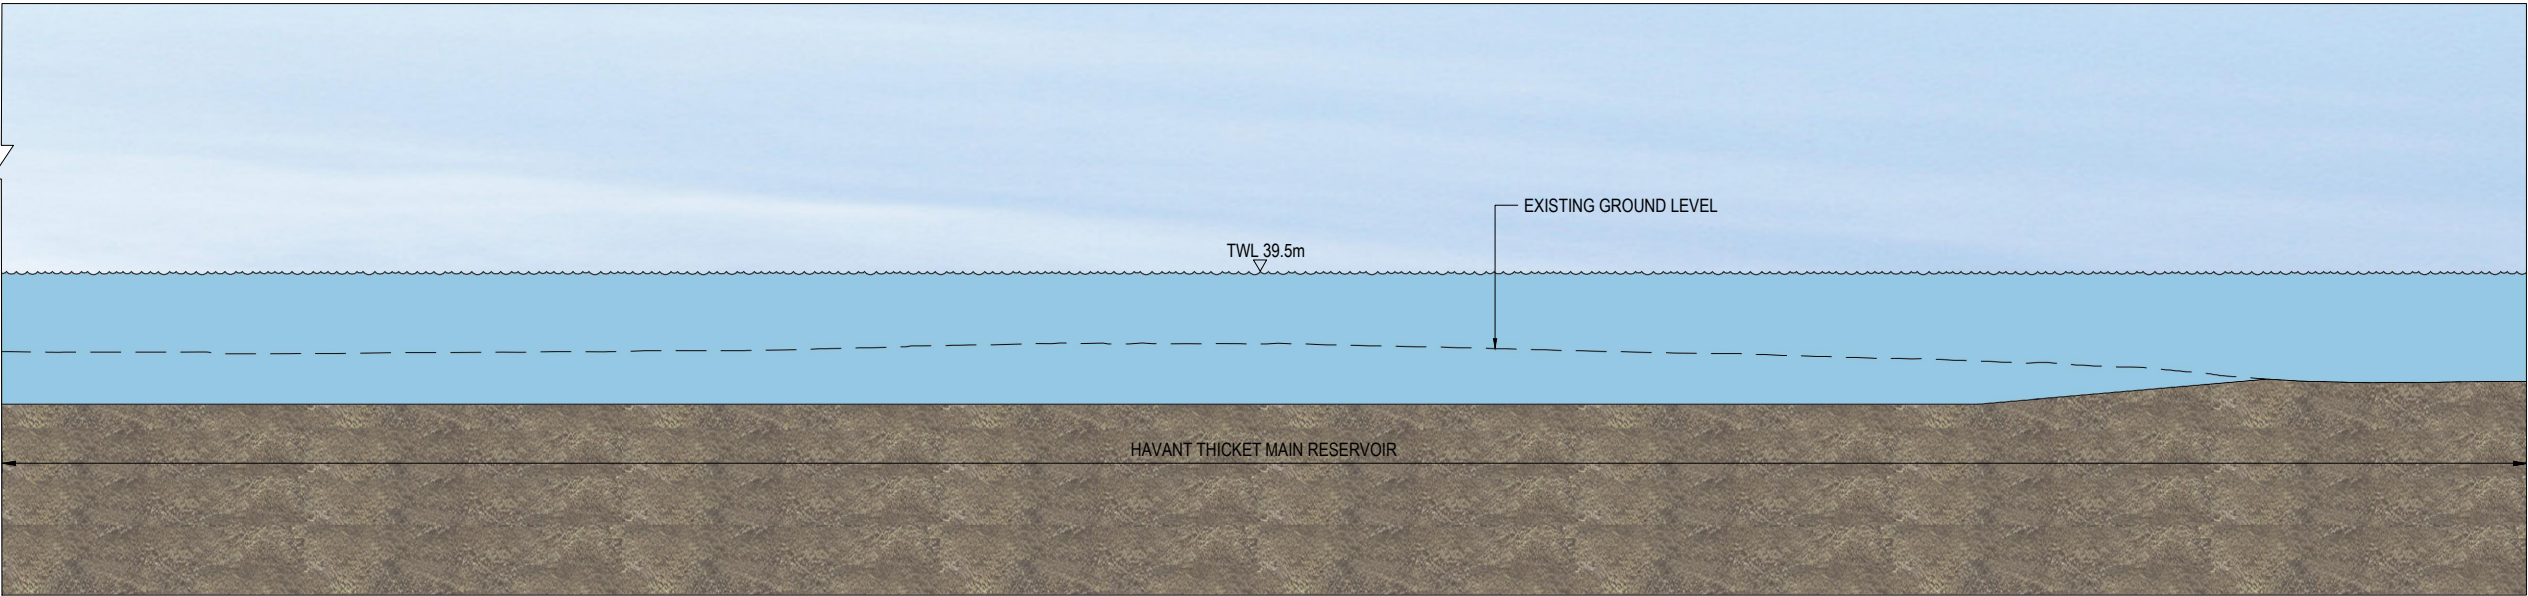

SECTION A-A'

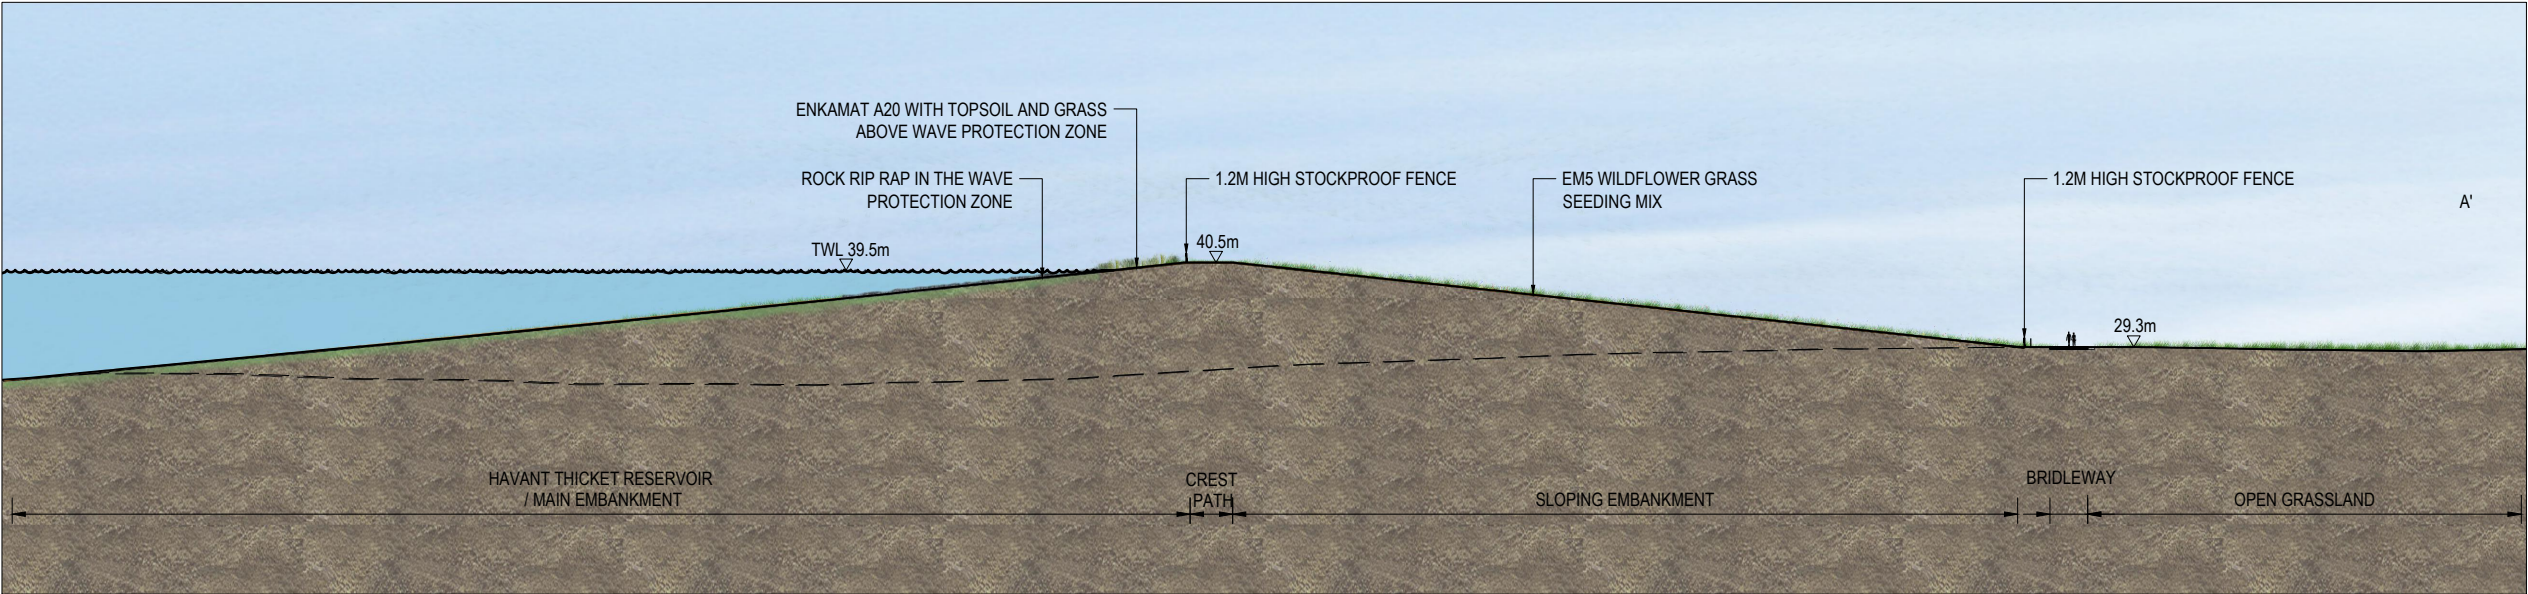


SECTION A-A'

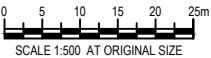

NOTES

1. ALL DIMENSIONS ARE IN MILLIMETERS UNLESS NOTED OTHERWISE (UNO).
2. ALL LEVELS ARE IN METRES TO ORDNANCE DATUM UNO.

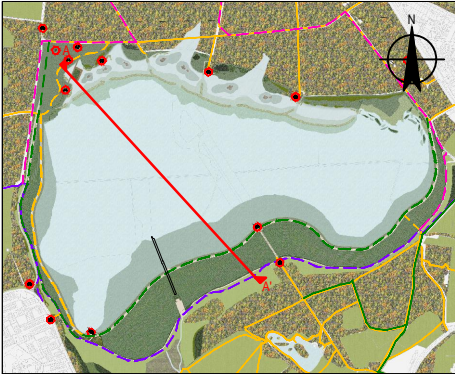

REFERENCE DOCUMENTS AND DRAWINGS

FOR SECTION LOCATIONS REFER TO HTR-GHD-ZZ-ZZ-DR-T-0001 - RESERVOIR OUTLINE STRATEGY

P02	FOR APPROVAL	SWG	SWG	15/04/2024
P01	FOR COMMENTS	SWG	SWG	09/04/2024
Rev	Description	Checked	Approved	Date
Author	LS		Drafting Check	ST
Designer	LS		Design Check	ST

Telephone: Havant (023) 9249 9888
Fax: Havant (023) 9245 3632
Website: www.portsmouthwater.co.uk
Registered Office: PO Box 8 West Street
Havant Hampshire PO9 1LG
REGISTERED IN ENGLAND No. 2536455



Client PORTSMOUTH WATER

Project HAVANT THICKET RESERVOIR

Status FOR APPROVAL

Status Code S4

Drawing Title
MAIN EMBANKMENT
SECTION A

Size
A1

HTR-GHD-ZZ-ZZ-DR-T-0008

Rev
P02