




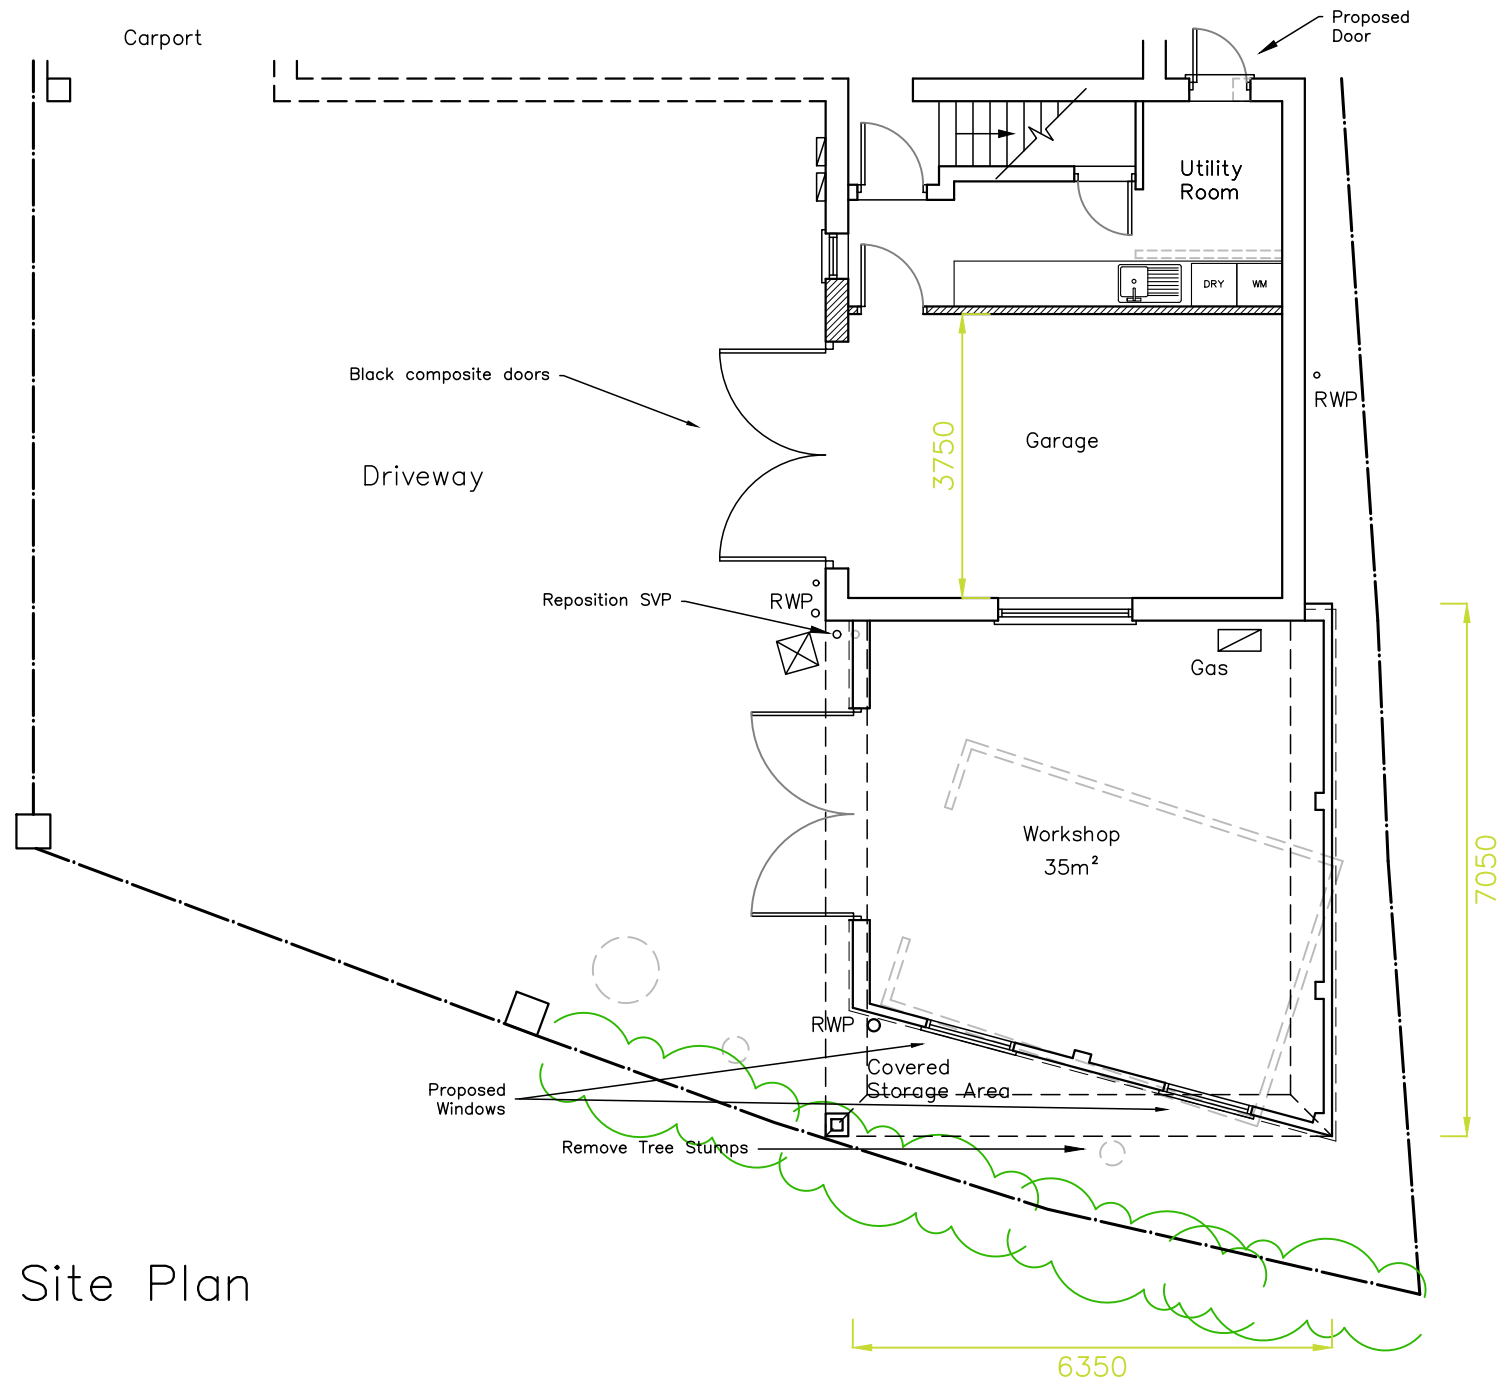

South Elevation

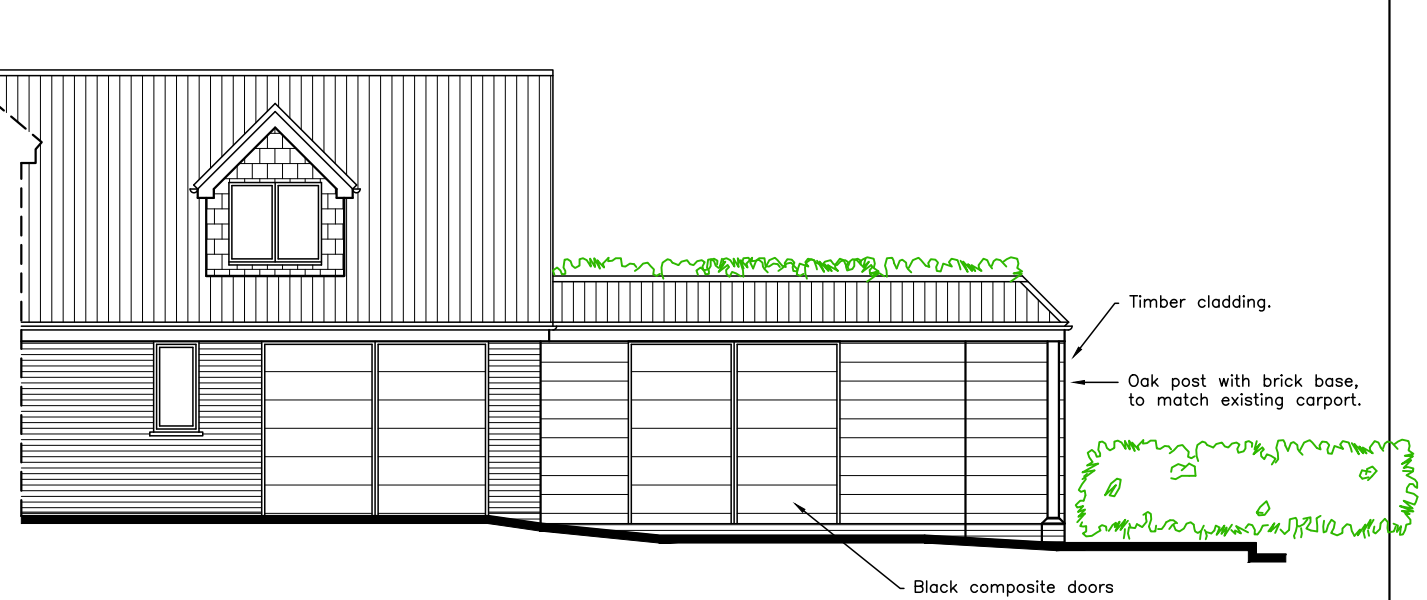

East Elevation

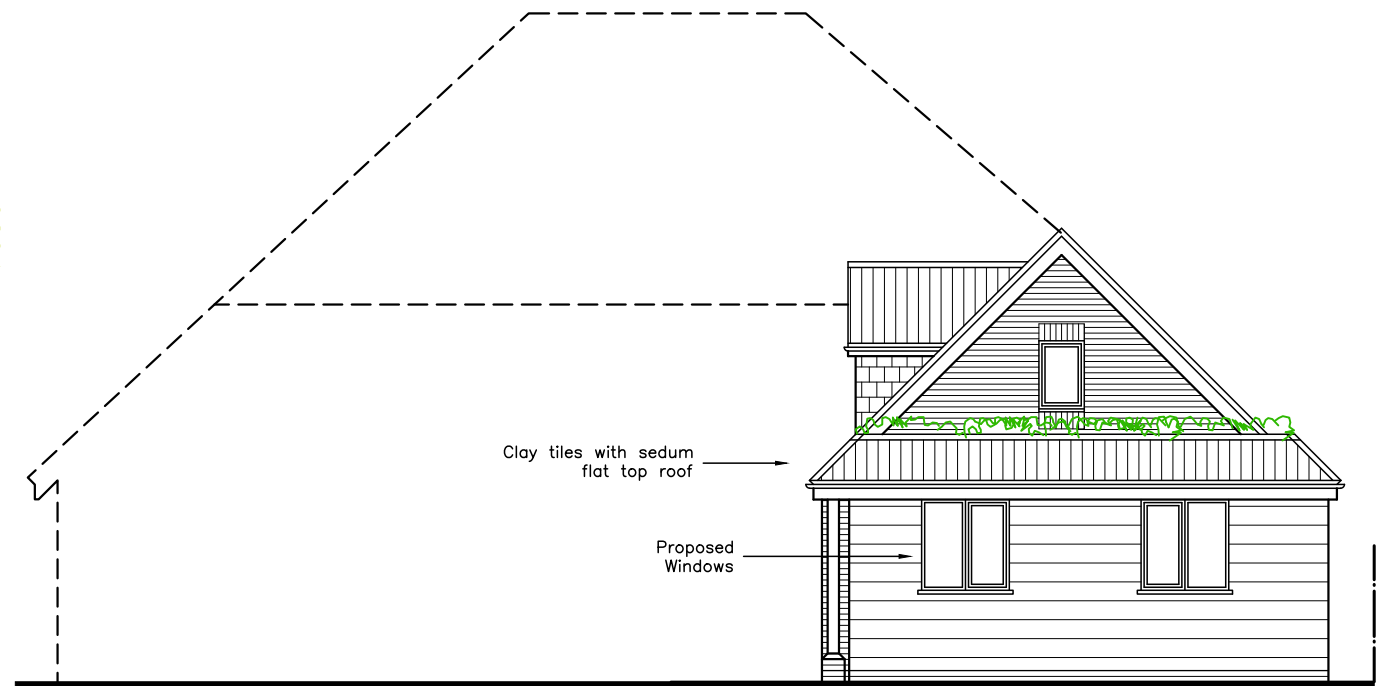

Site Plan

CAD

Critchley Architecture And Design Ltd.
Contact: 02392 474 919 | info@caad.online
The Old Brewery, 15E South Street, Havant, PO9 1BU



Proposed Drawings (Garage)

Revisions

- Garage Alterations 09/09/22 CAL
- Window Addition 09/11/22 SAR
- Window Amendment 09/11/22 SAR
-

Beechgrove,
St Peter's Road,
Hayling Island,
Hampshire,
PO11 0RX

Scale A1=1:50, A3=1:100
Drawn SAR
Date 16/05/2022

22040-403^C

10m

20m

30m

40m