

		project	29 Yew Tree Avenue Cowplain Waterlooville
client	David Houghton & Zofia Kostro		
title	Tree Constraints Plan		
dwg	BJH 01/02		
scale	1:250 @ A3		
date	October 2024		
job	1387		
drawn by	bjh		
10 Southleigh Grove, Hayling Island, Hampshire PO11 0SH 07875 520881 bernieharverson@gmail.com			



Key:

- = Trees of A (high) grading
- = Trees of B (moderate) grading
- = Trees of C (low) grading
- = Trees of U (fell) grading



= Radial Root Protection Zone in accordance with

Section 6.2 of BS5837:2012.

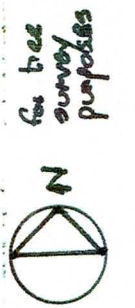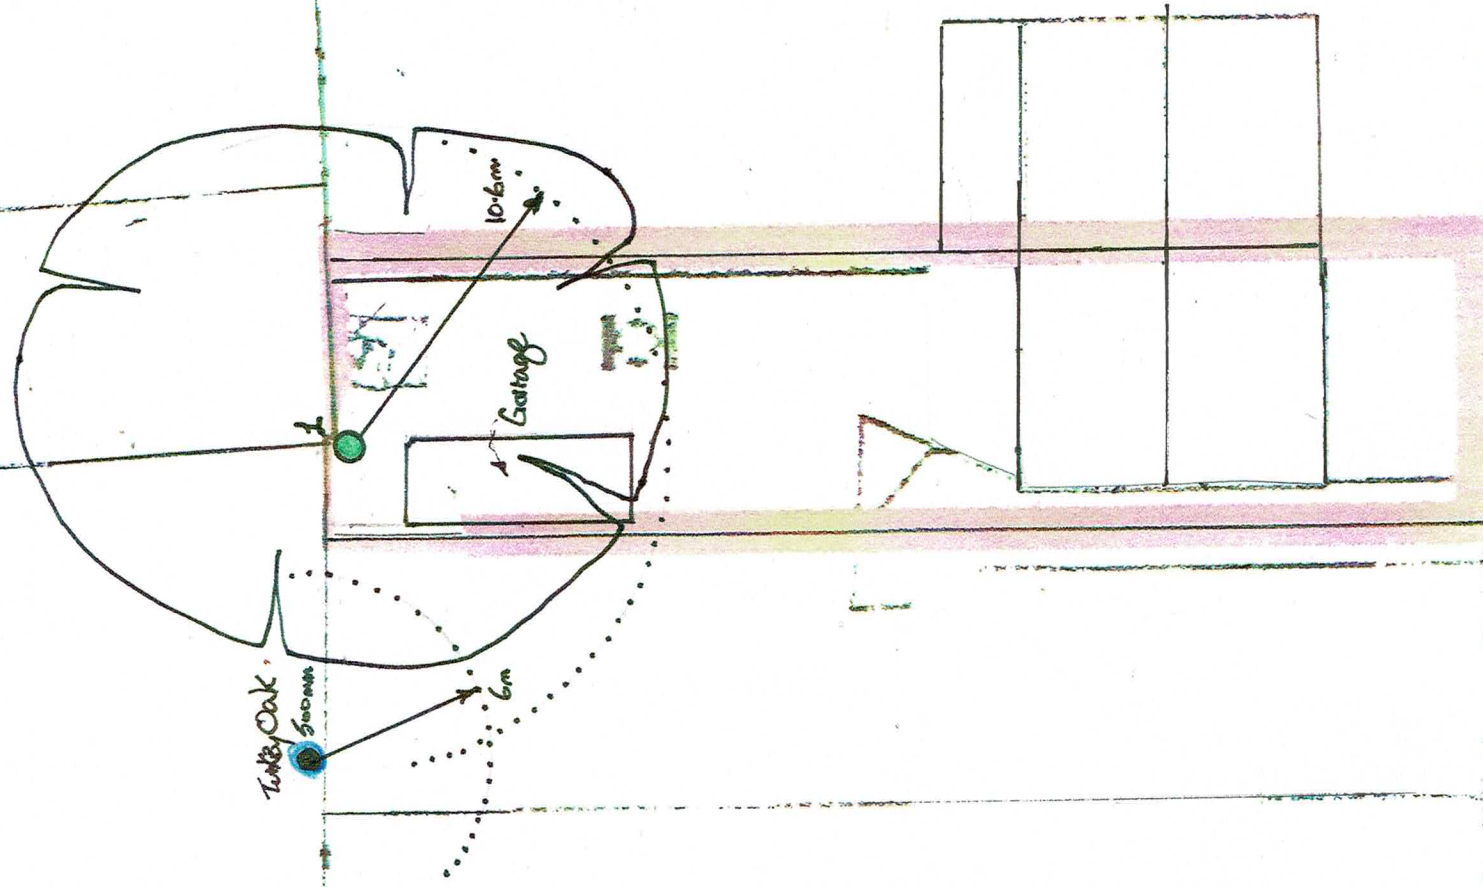

0 5 10 15 20
SCALE BAR
1:250