

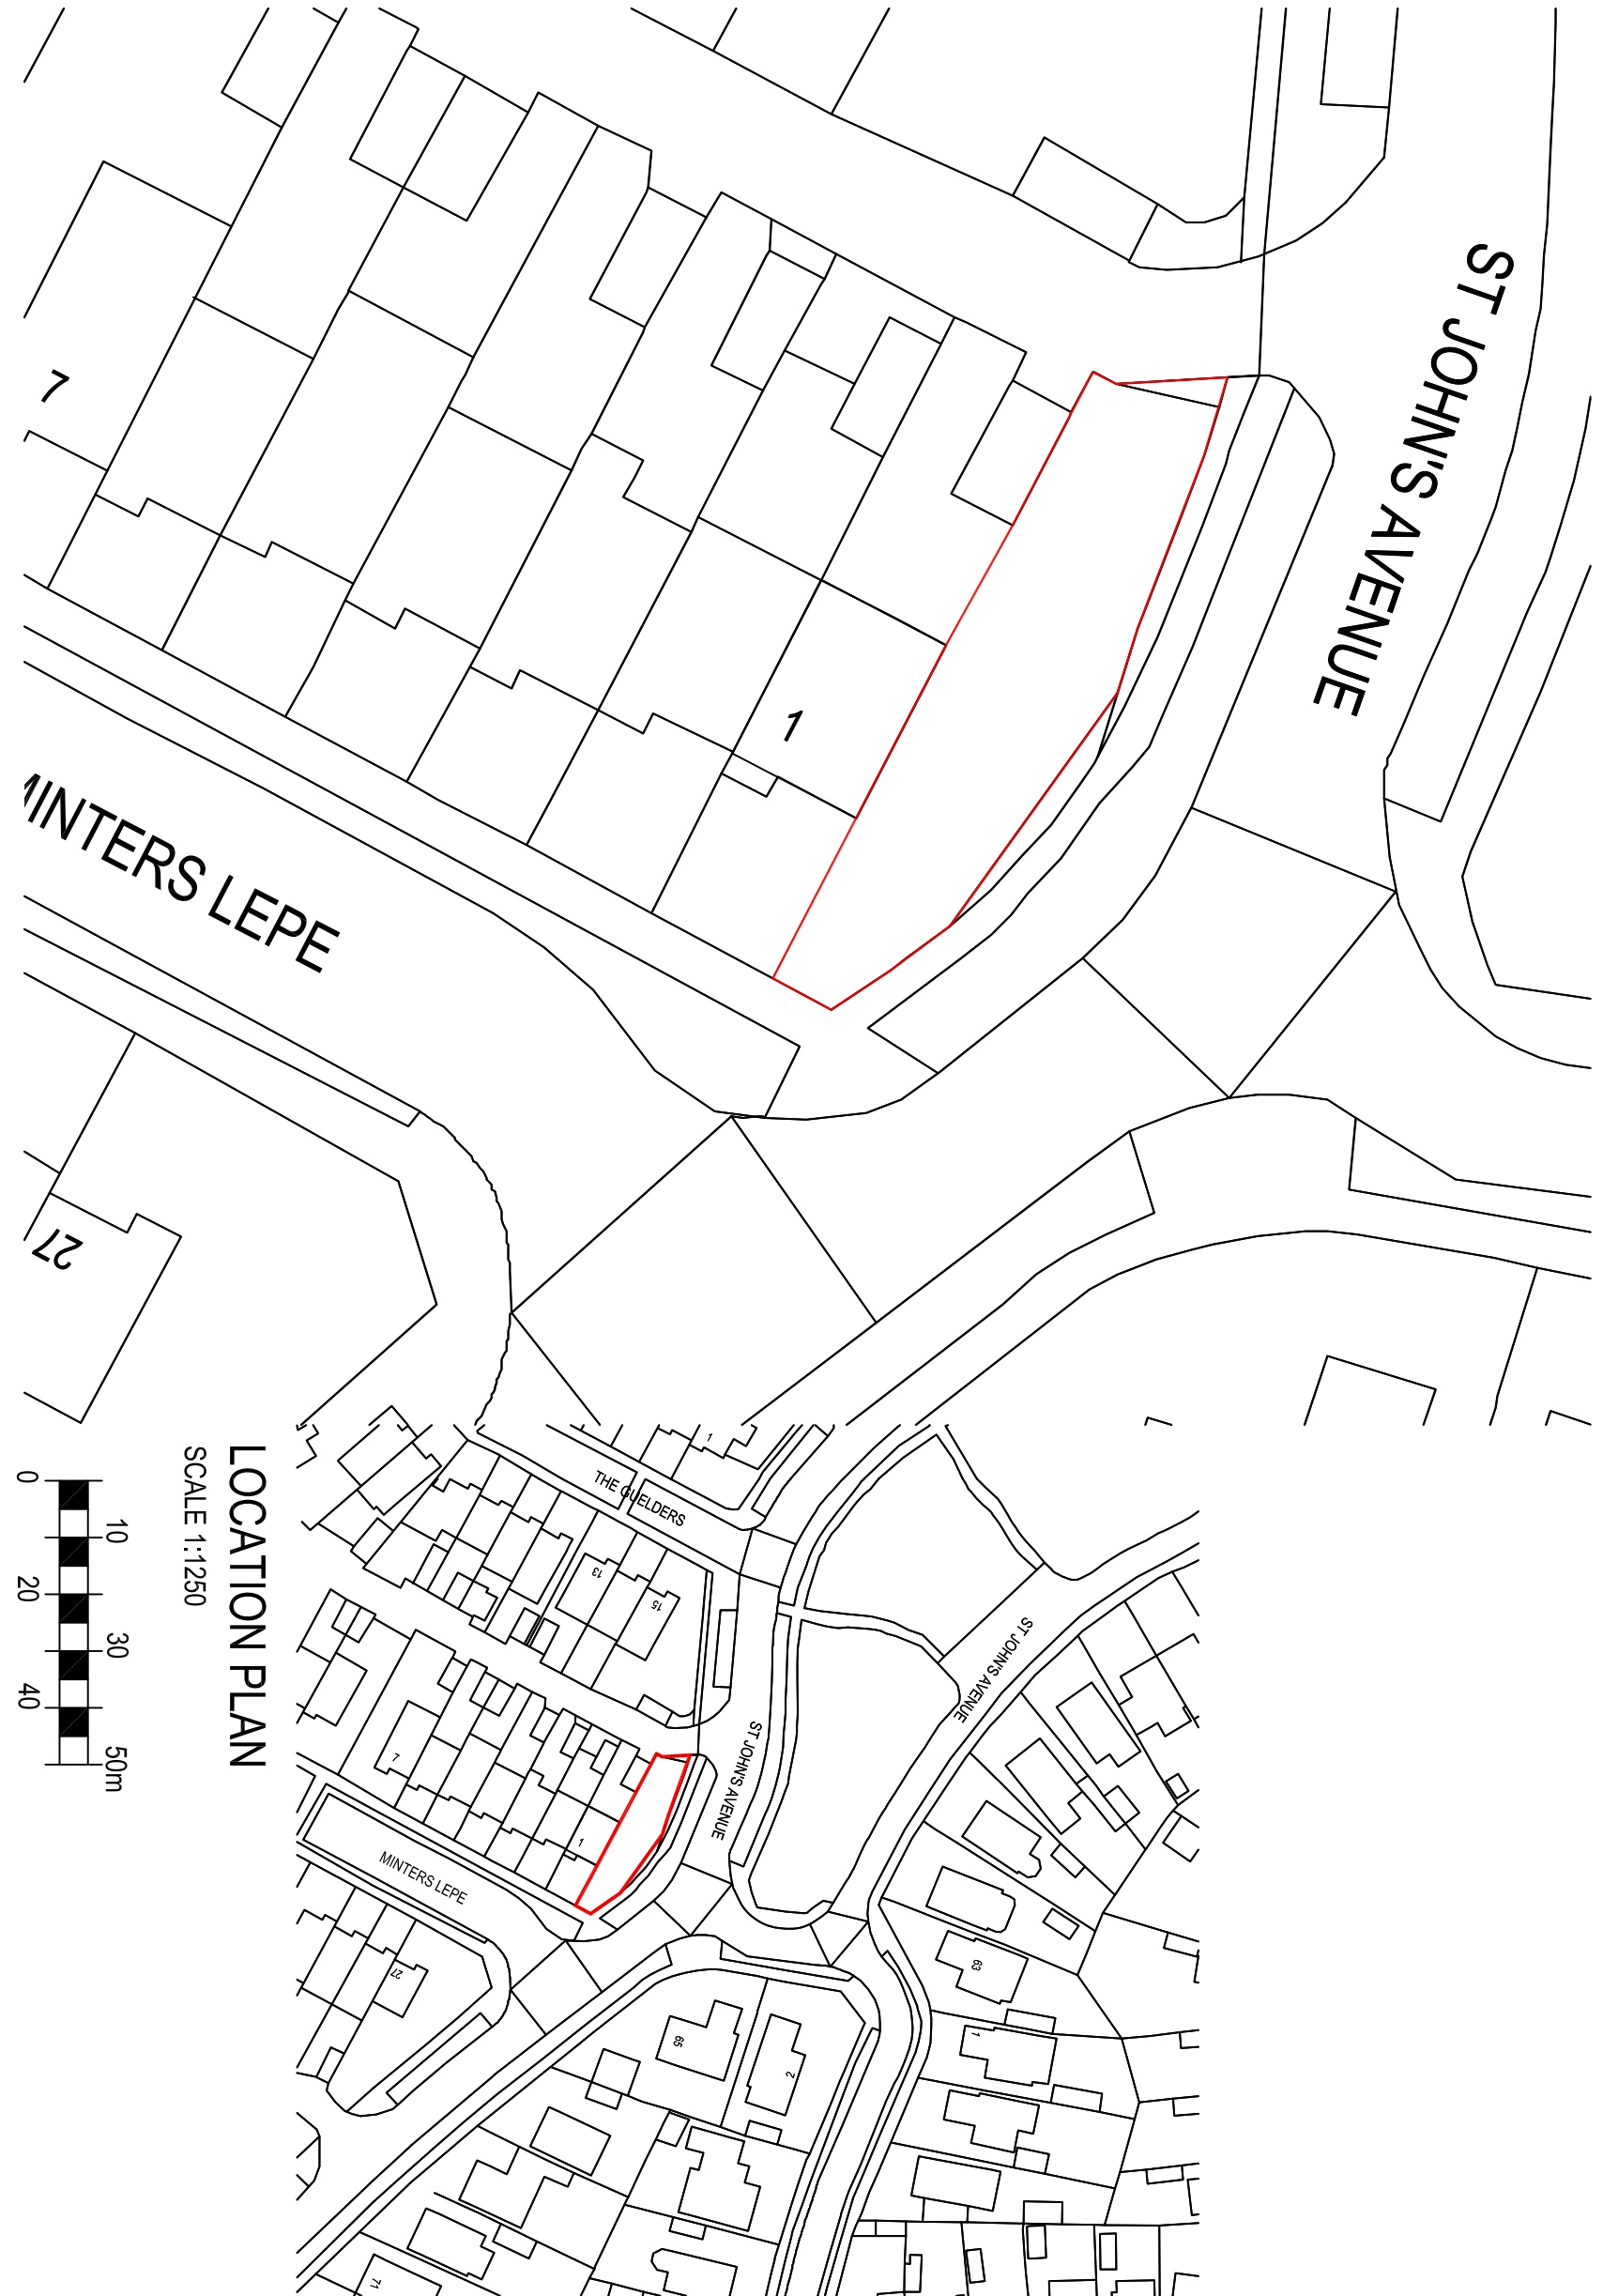


1. This drawing is the copyright of **NA PALMER DESIGN LTD**. It may not be copied, altered or reproduced in any way whatsoever without the written authority of a third party without their written authority.
2. Dimensions to be checked on site prior to commencing any work. Any discrepancies should be reported to the project architect immediately.
3. Listed dimensions must be assumed approximate and checked on site.
4. If in doubt ask.

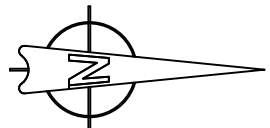


BLOCK PLAN

SCALE 1:500

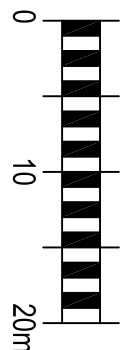

LOCATION PLAN

SCALE 1:1250

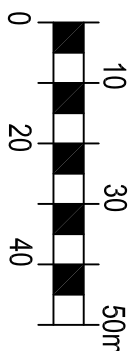

NA PALMER DESIGN LTD
ONE LODGE, CHALKHURST DRIVE,
CHALKHURST, WATFORD, Herts, WD25 9JL
Tel: 01845 583600 E: na@palmerdesign.co.uk

client: MR G BLEE & MR P VINCENT

project: 1 MINTERS LEPE
WATERLOOVILLE
PO7 5QS

BLOCK PLAN AND LOCATION PLAN

drawing	scale	checked	date
NAP	1:500&1:1250@A3		FEB 24
drawing No.	revision		
10535-PL-01	C		