


**PROPOSED GARAGE & PORCH EXTENSION.
31, SALTMARSH LANE, HAYLING IS, HANTS.
FOR MR & MRS A. LOGAN.**

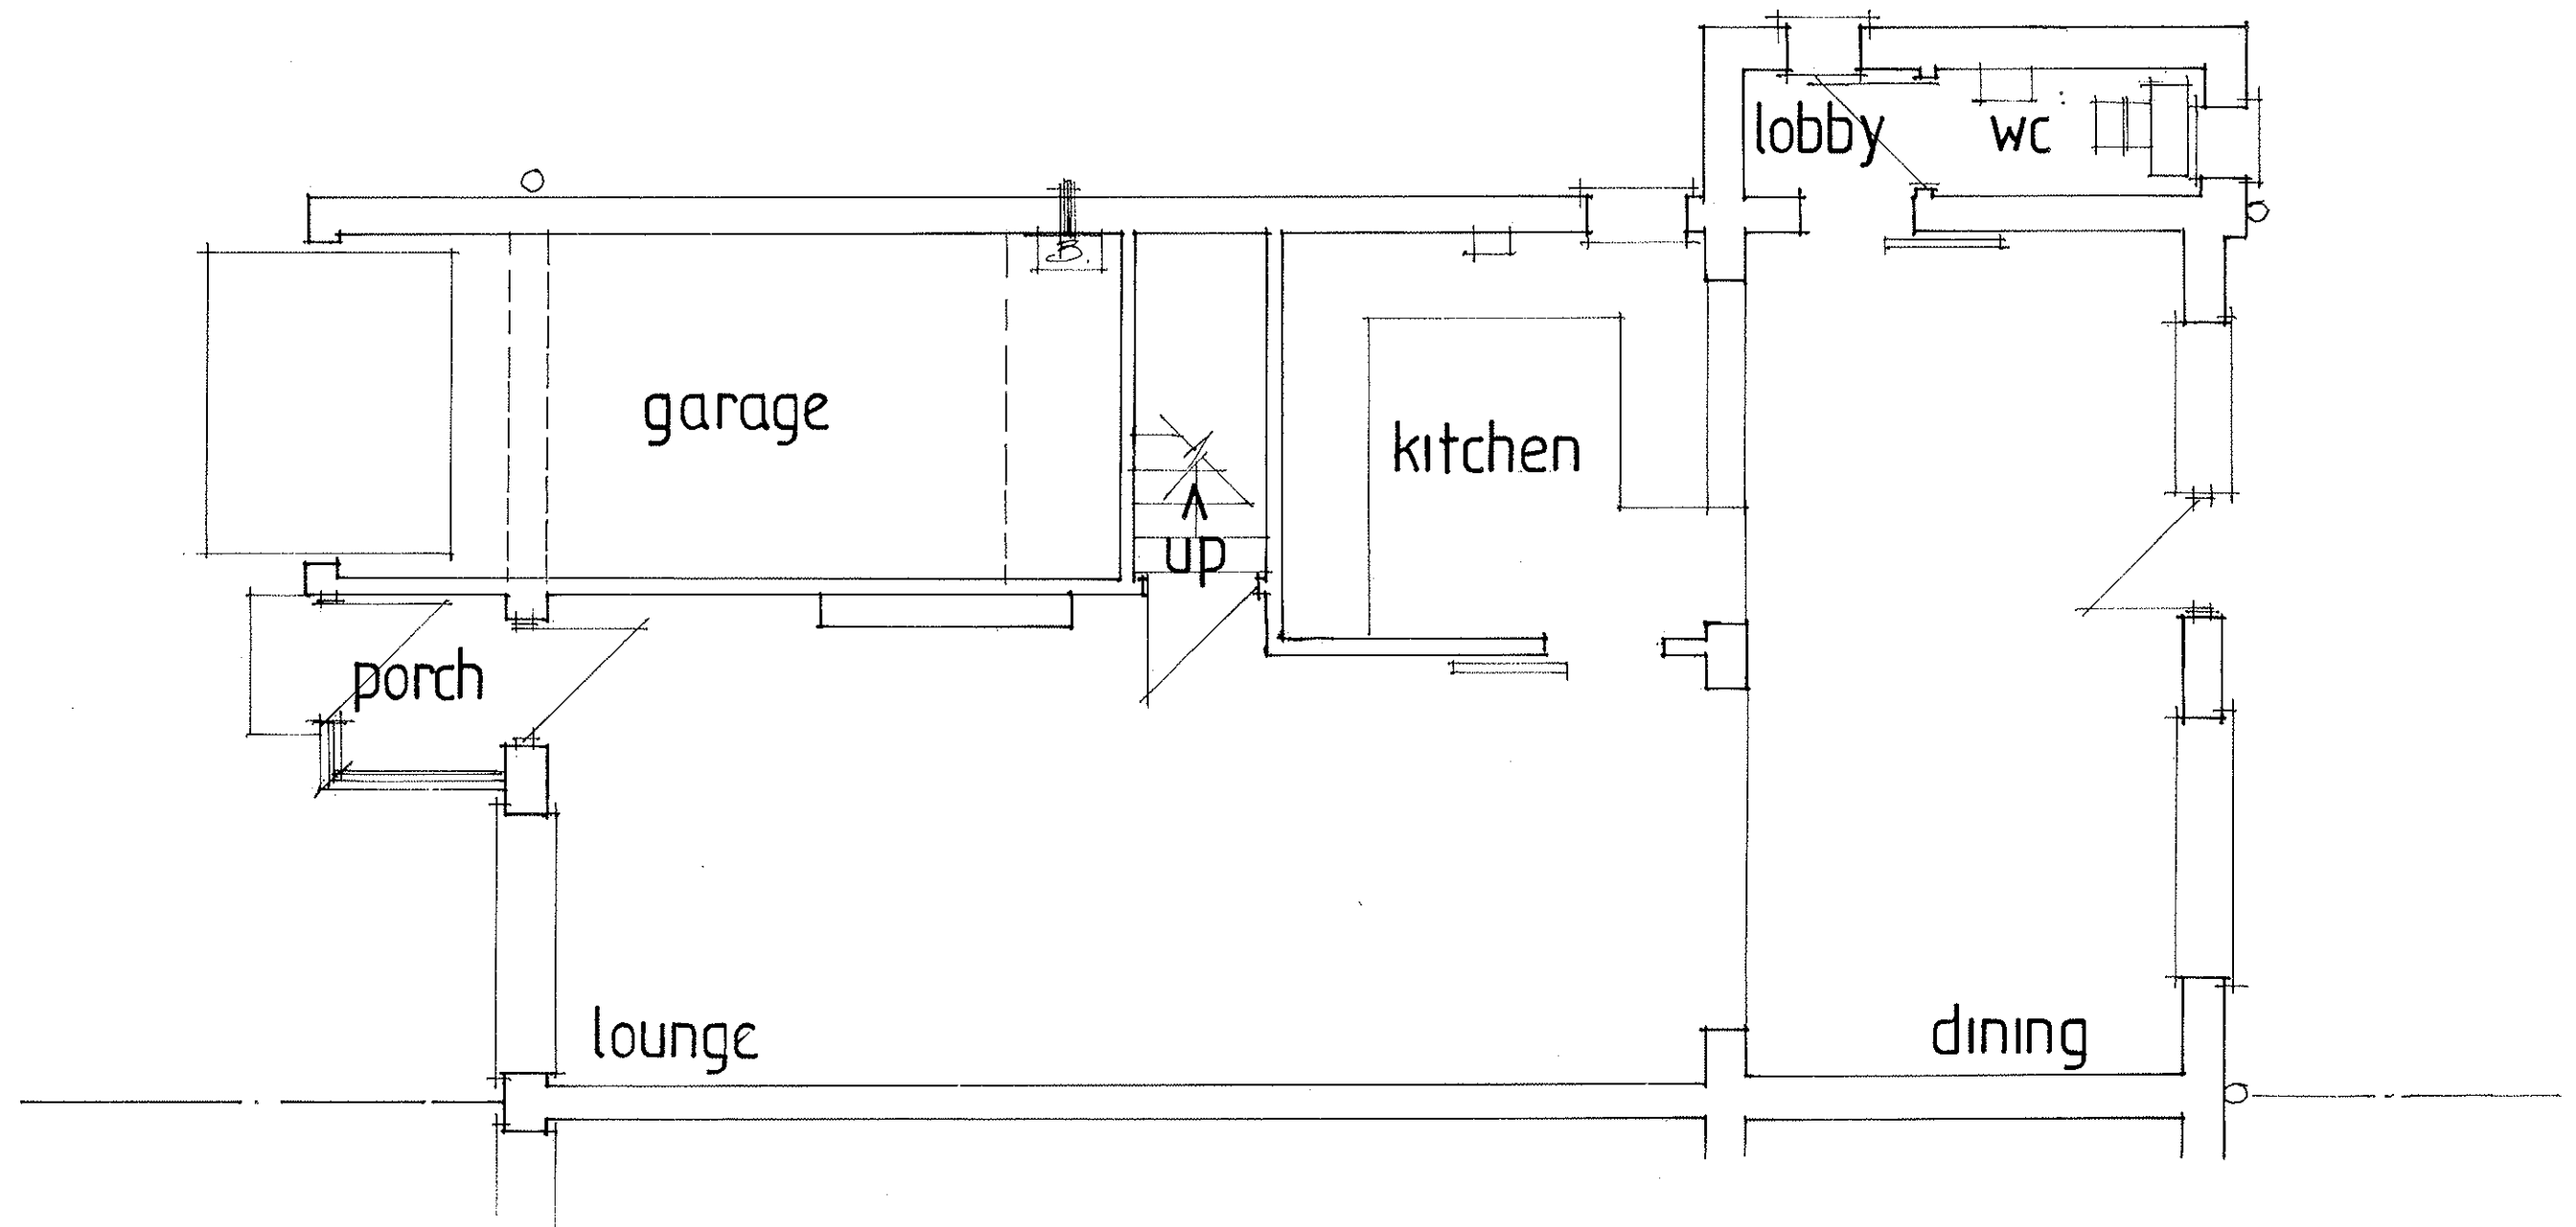

date mar 24
scale 1:50

EXISTING GROUND FLOOR
PLANNING ONLY DRAWINGS

PETER J. WALKER
ISLAND DESIGN
182 SEAFRONT, HAYLING ISLAND, HANTS
PO11 9AN
MOB: 07973327695
TEL: 02392467571