


4 St Georges Avenue

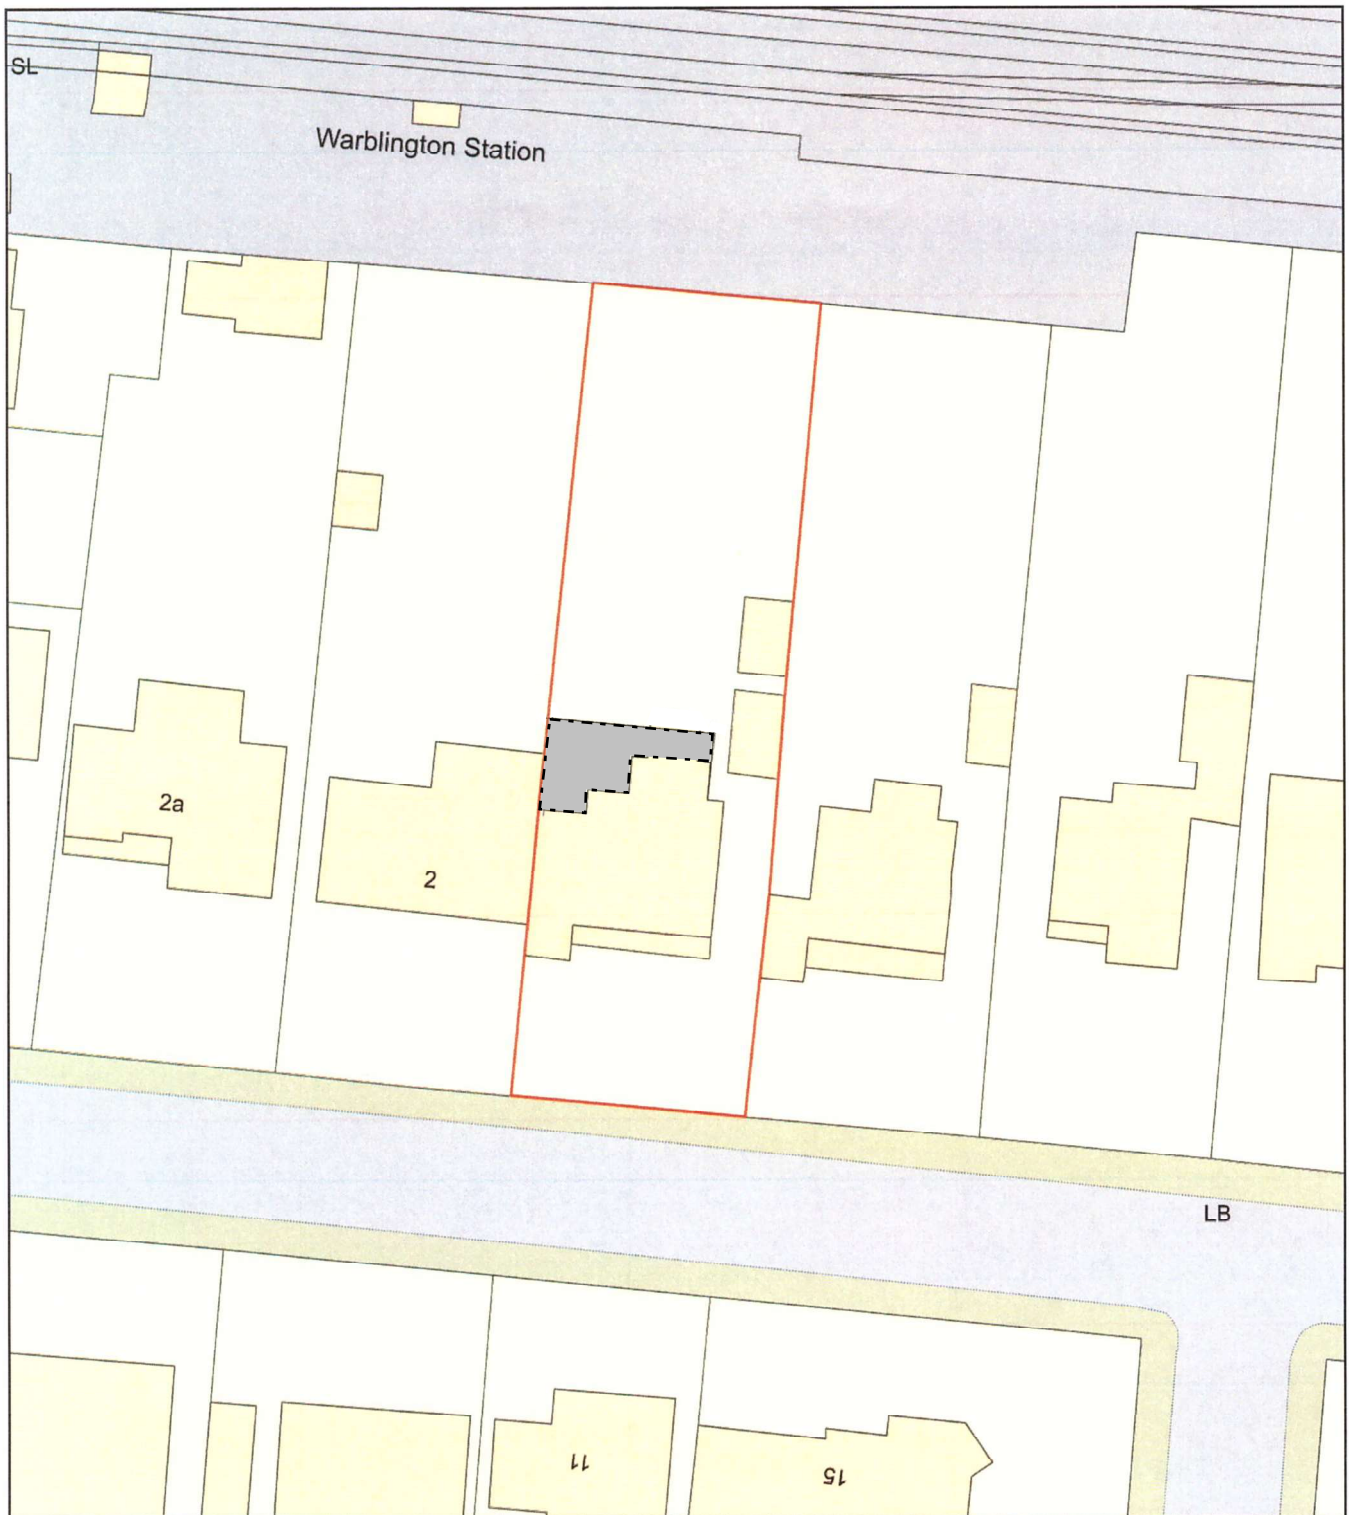

0 20
Metres



Plan Produced for: Applecore PDM

Date Produced: 19 Jul 2024

Plan Reference Number: TQRQM24201131407043

Scale: 1:500 @ A4

